

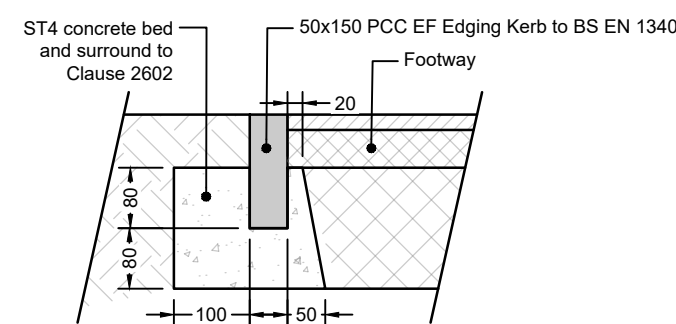
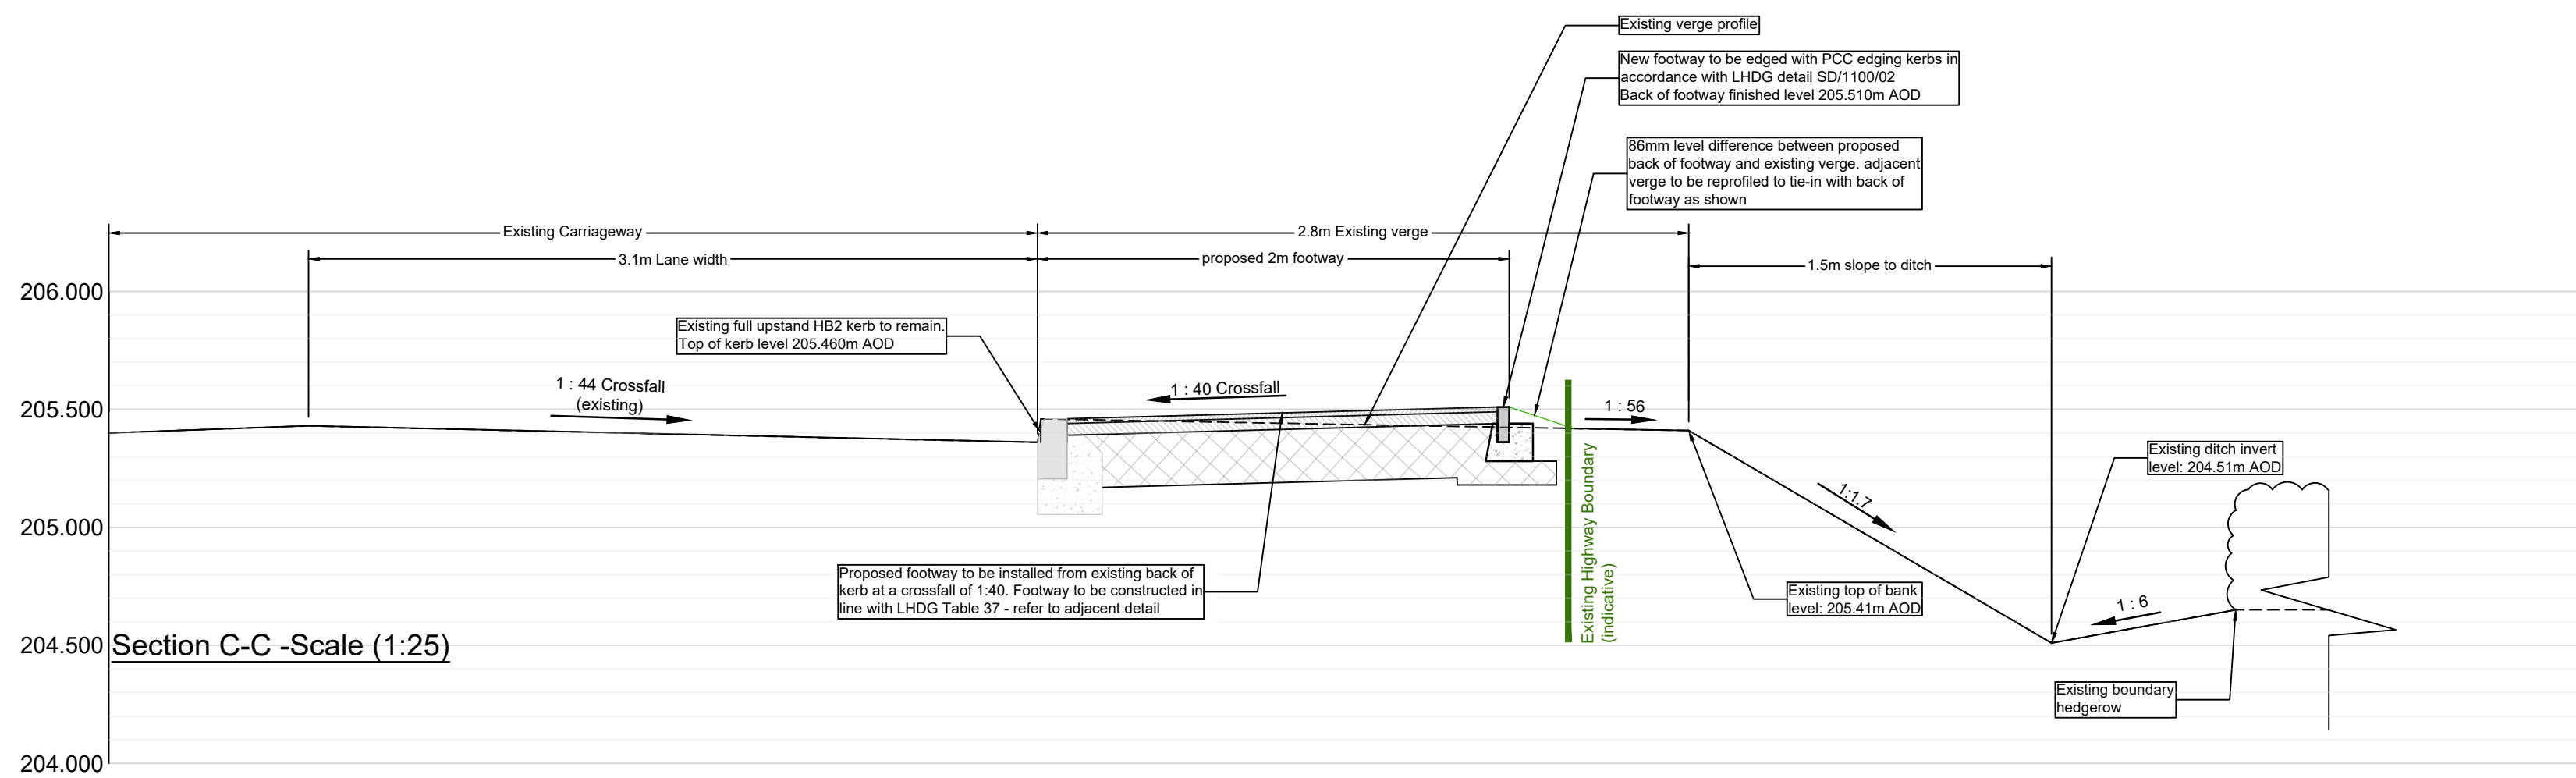
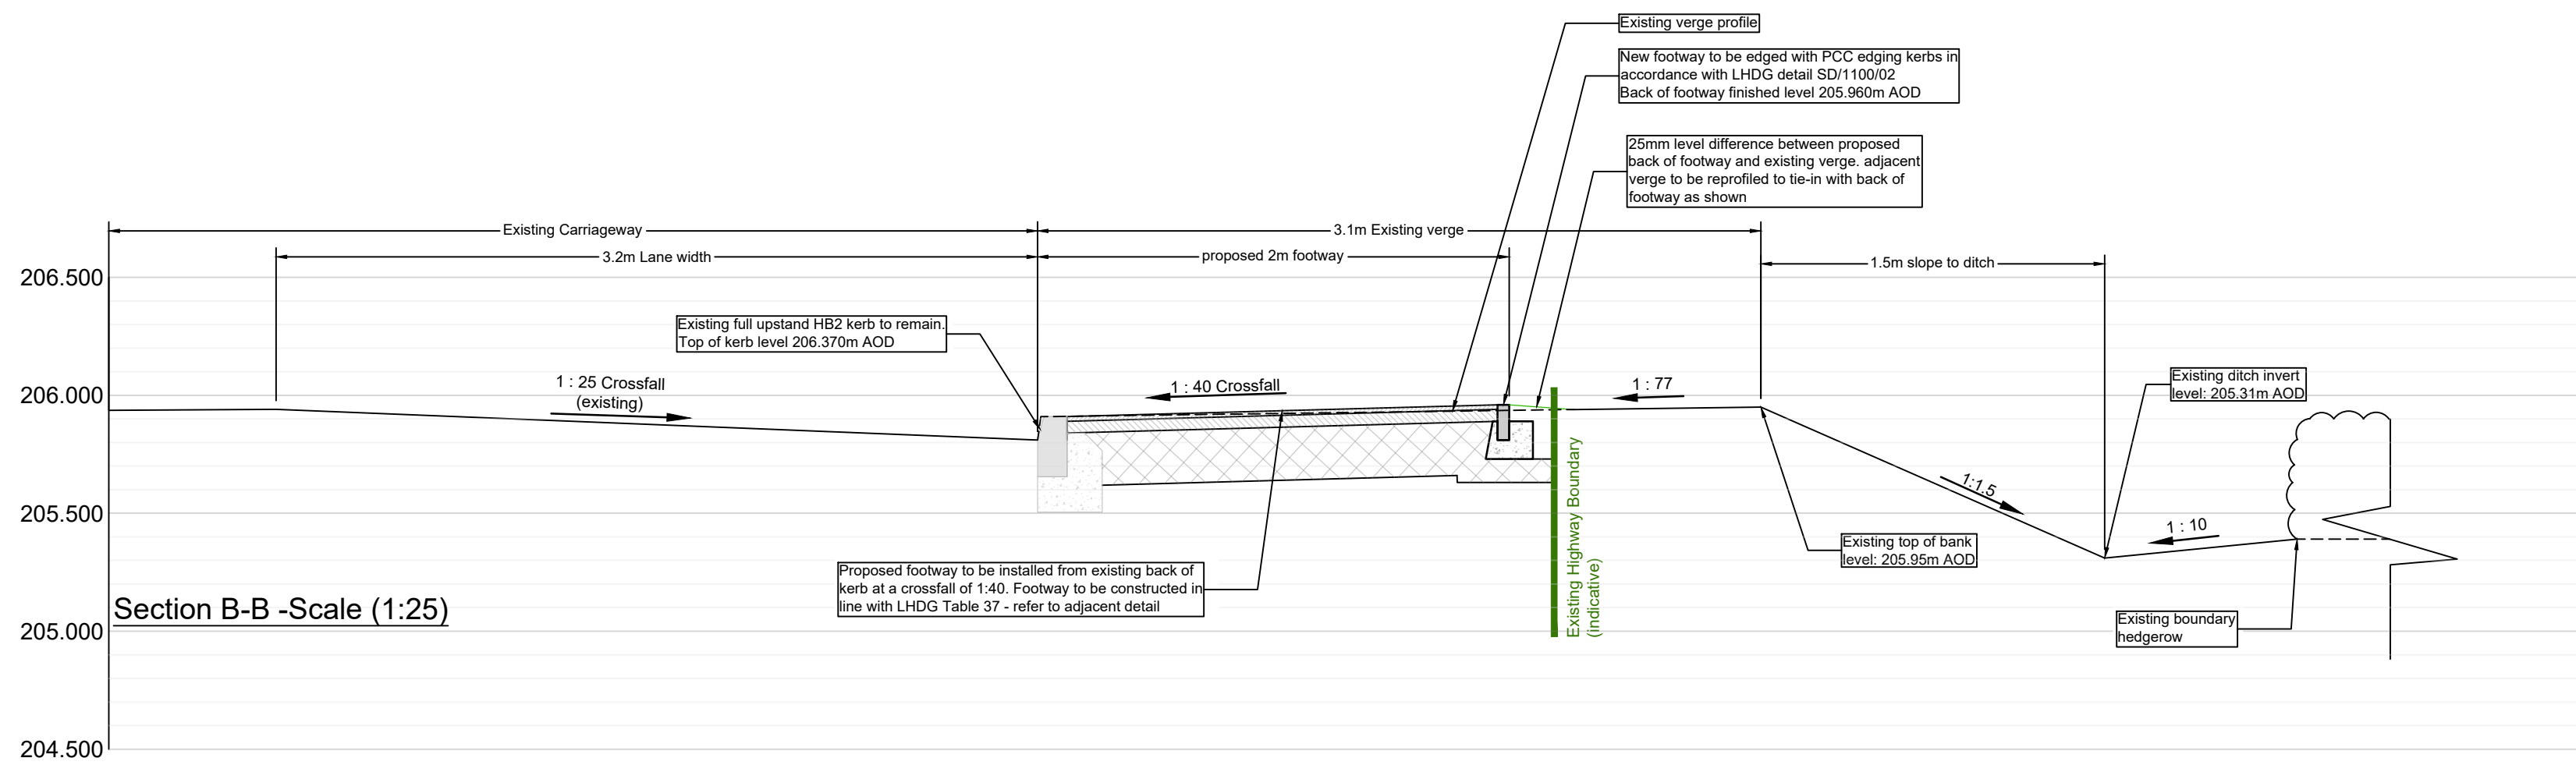
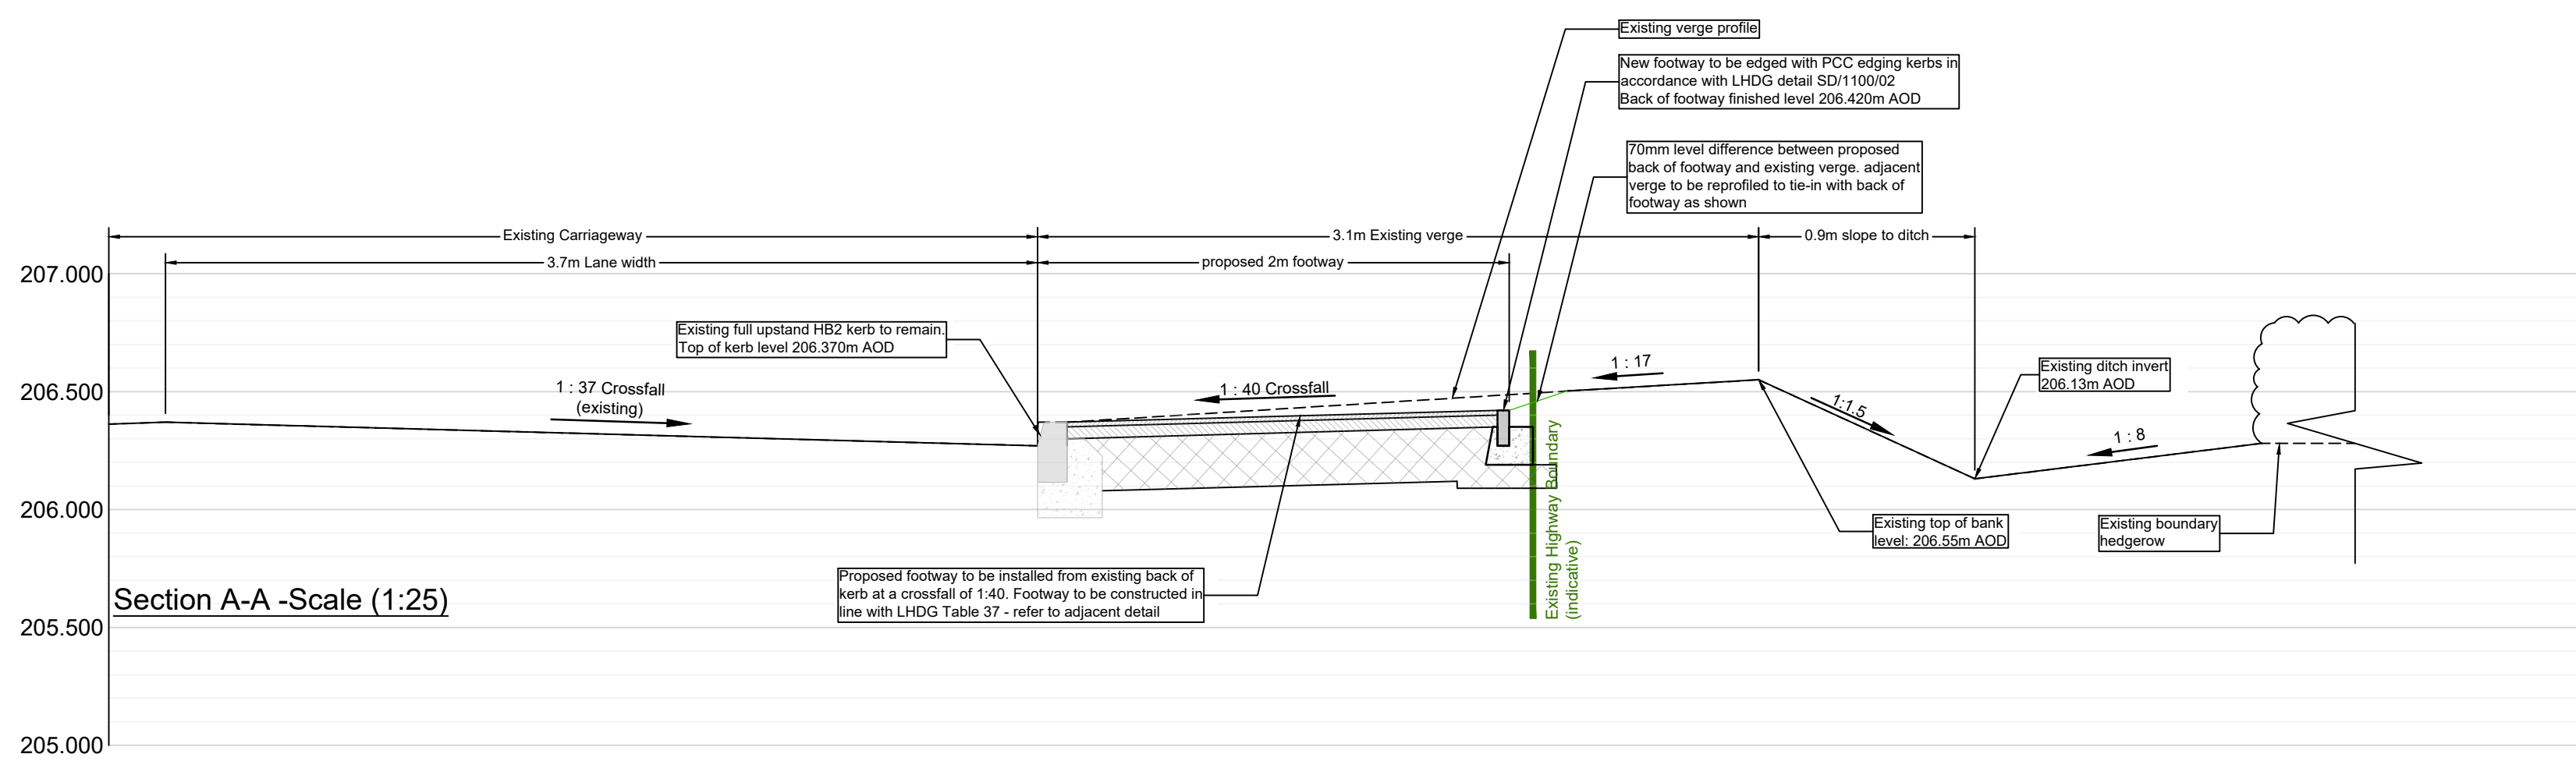


Key

- Existing upstand kerb
- Half Battered Kerb - 125mm Upstand
- Edging Kerb Type EF - Flush
- Indicative highway boundary

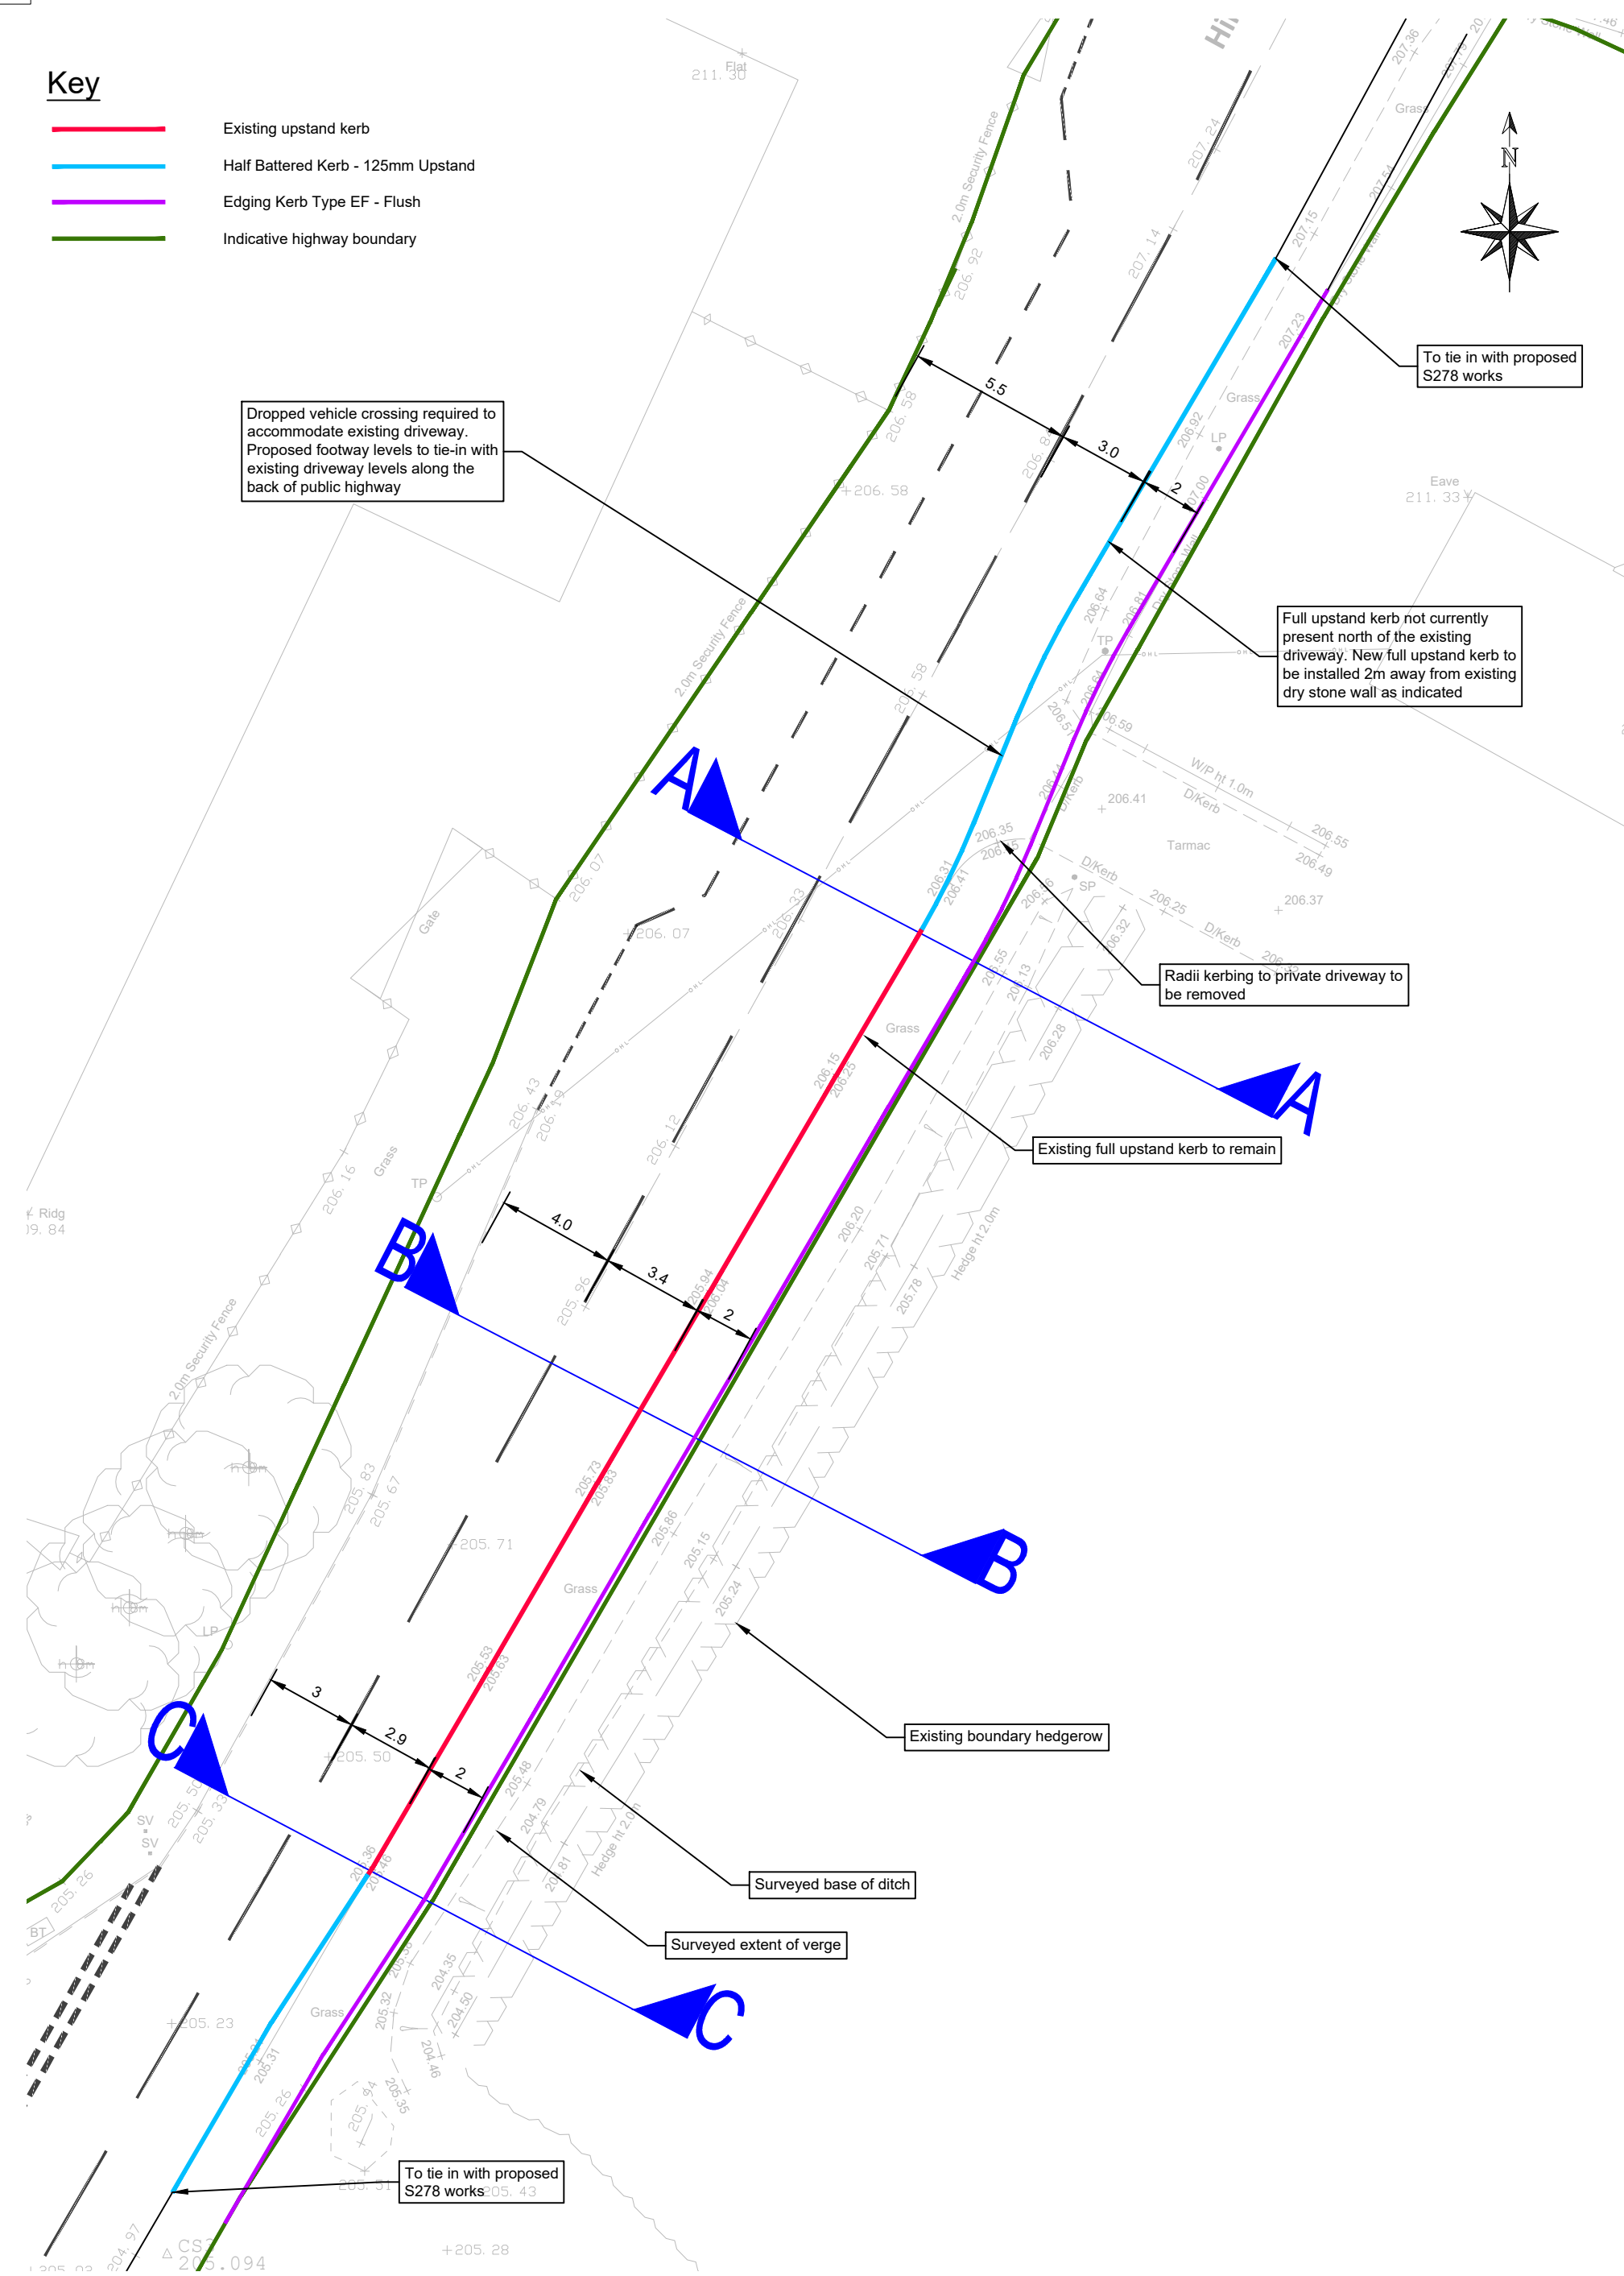

[EF] FOOTWAY EDGING
[In accordance with LHDG Detail SD/1100/02]

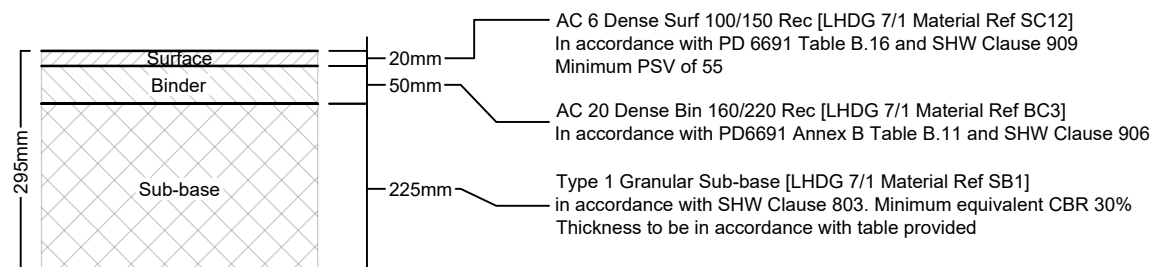

Type B Bituminous Footway Construction
(Where vehicular crossings are present along Footway)
[In accordance with LHDG Table 37]

General Notes

- Do not scale this drawing. If in doubt, ask.
- This drawing is to be read in conjunction with all other relevant Engineers, Architects and specialist design drawings and details.
- All dimensions are in metres unless noted otherwise. All levels are in metres unless noted otherwise.
- Any discrepancies noted on site are to be reported to the Engineer immediately.

A	25/03/26	Section details updated	CR	TKH
Rev	Date	Amendments	By	CHK



PJS Consulting Engineers Limited, Geneva II, Lakeview,
Shenwood Business Park, Nottingham, NG15 9ED.
Registered number: 10815993 Tel: 0115 704 3969 Email: Enquiries@pjs-oe.co.uk

Client

Glenalmond Developments

Project

Hill Lane, Markfield

Drawing Title

Footway General Arrangement

Drawn	Checked	Status	Scale
Initial	CR	TKH	For Information
Date	20/03/26	20/03/26	As Shown
Project Number	Drawing Number	Revision	
PJS26-0020	DR-0001	A	