

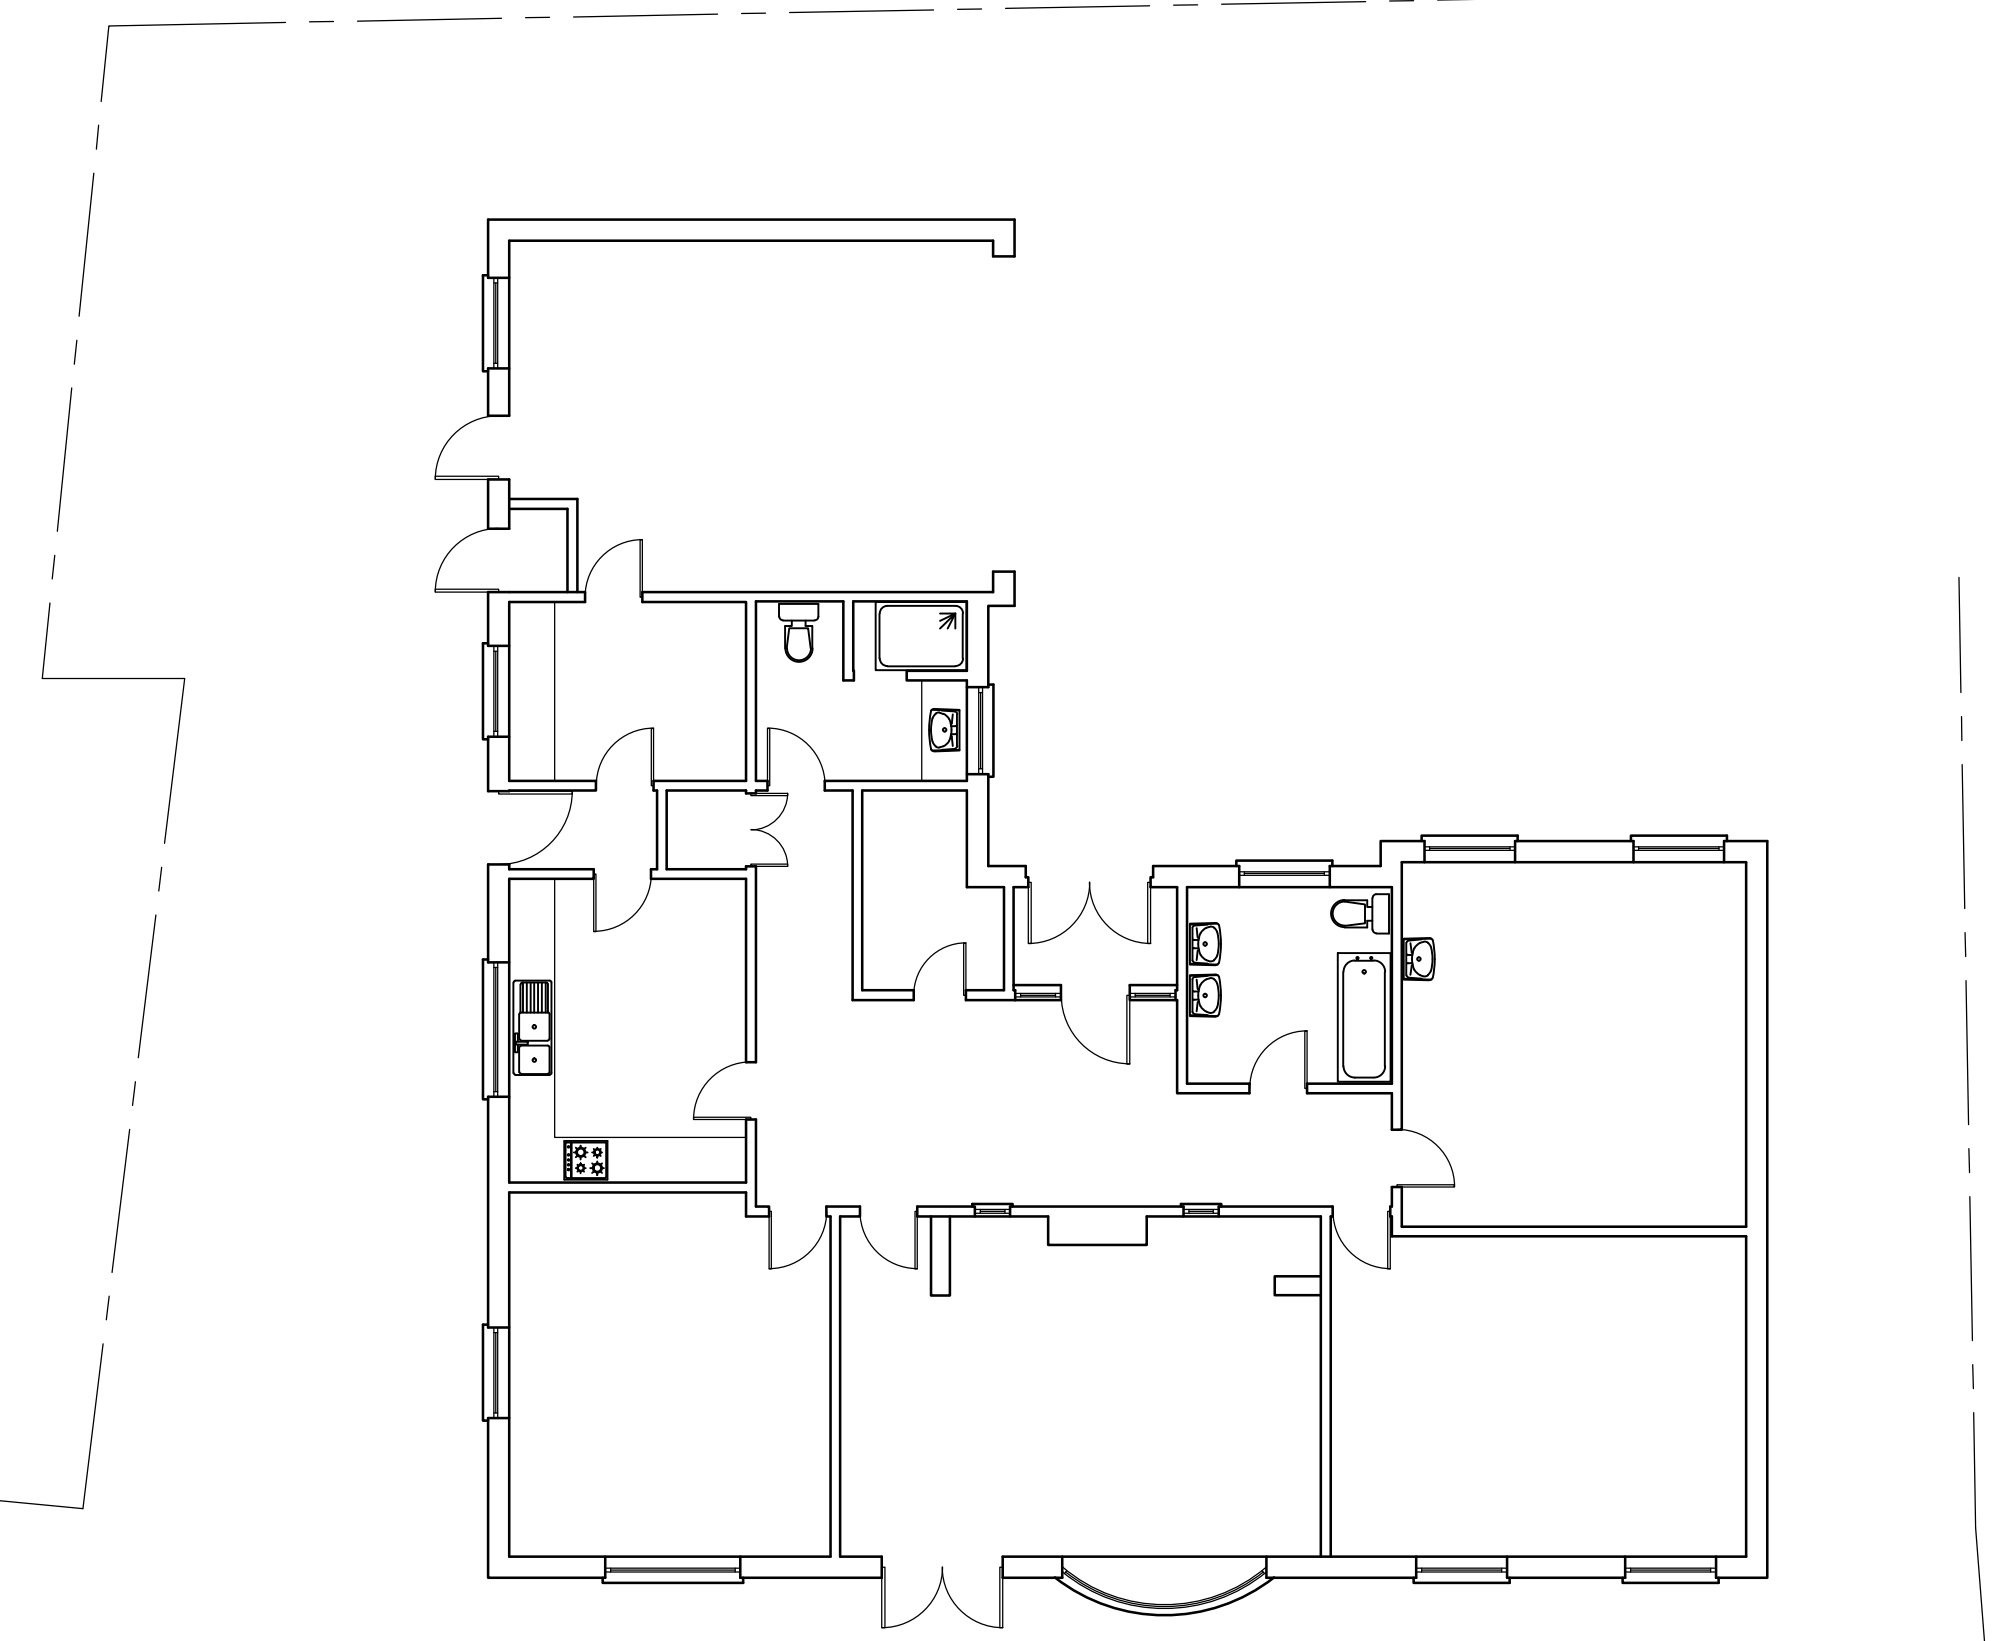
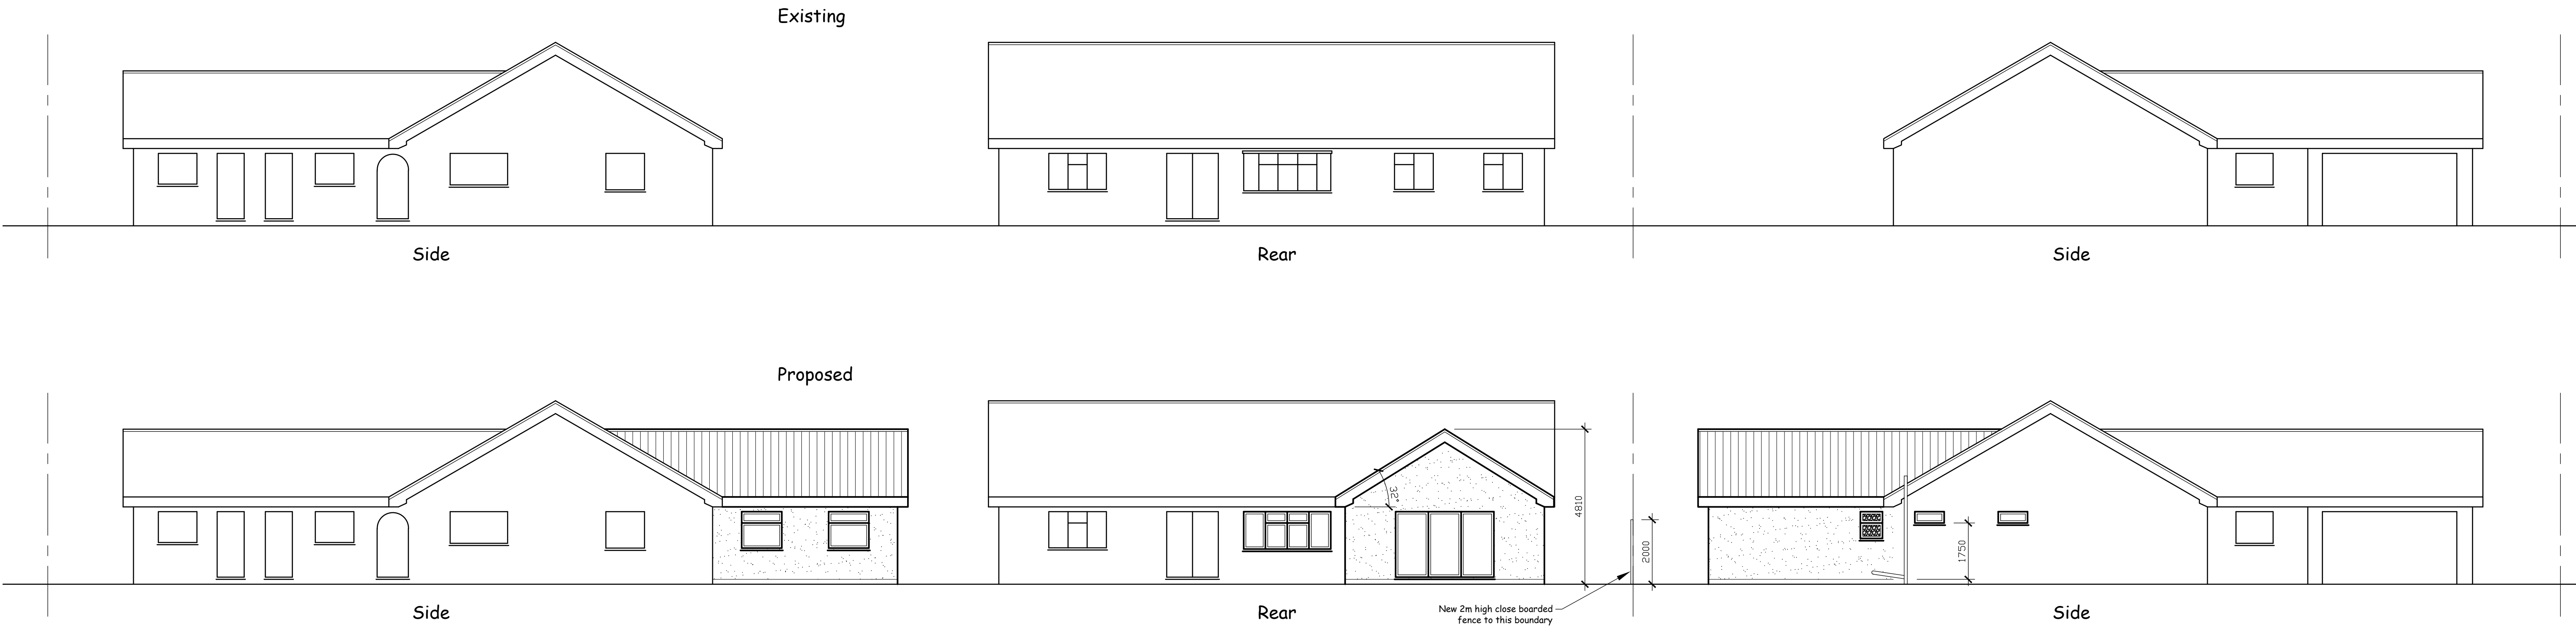


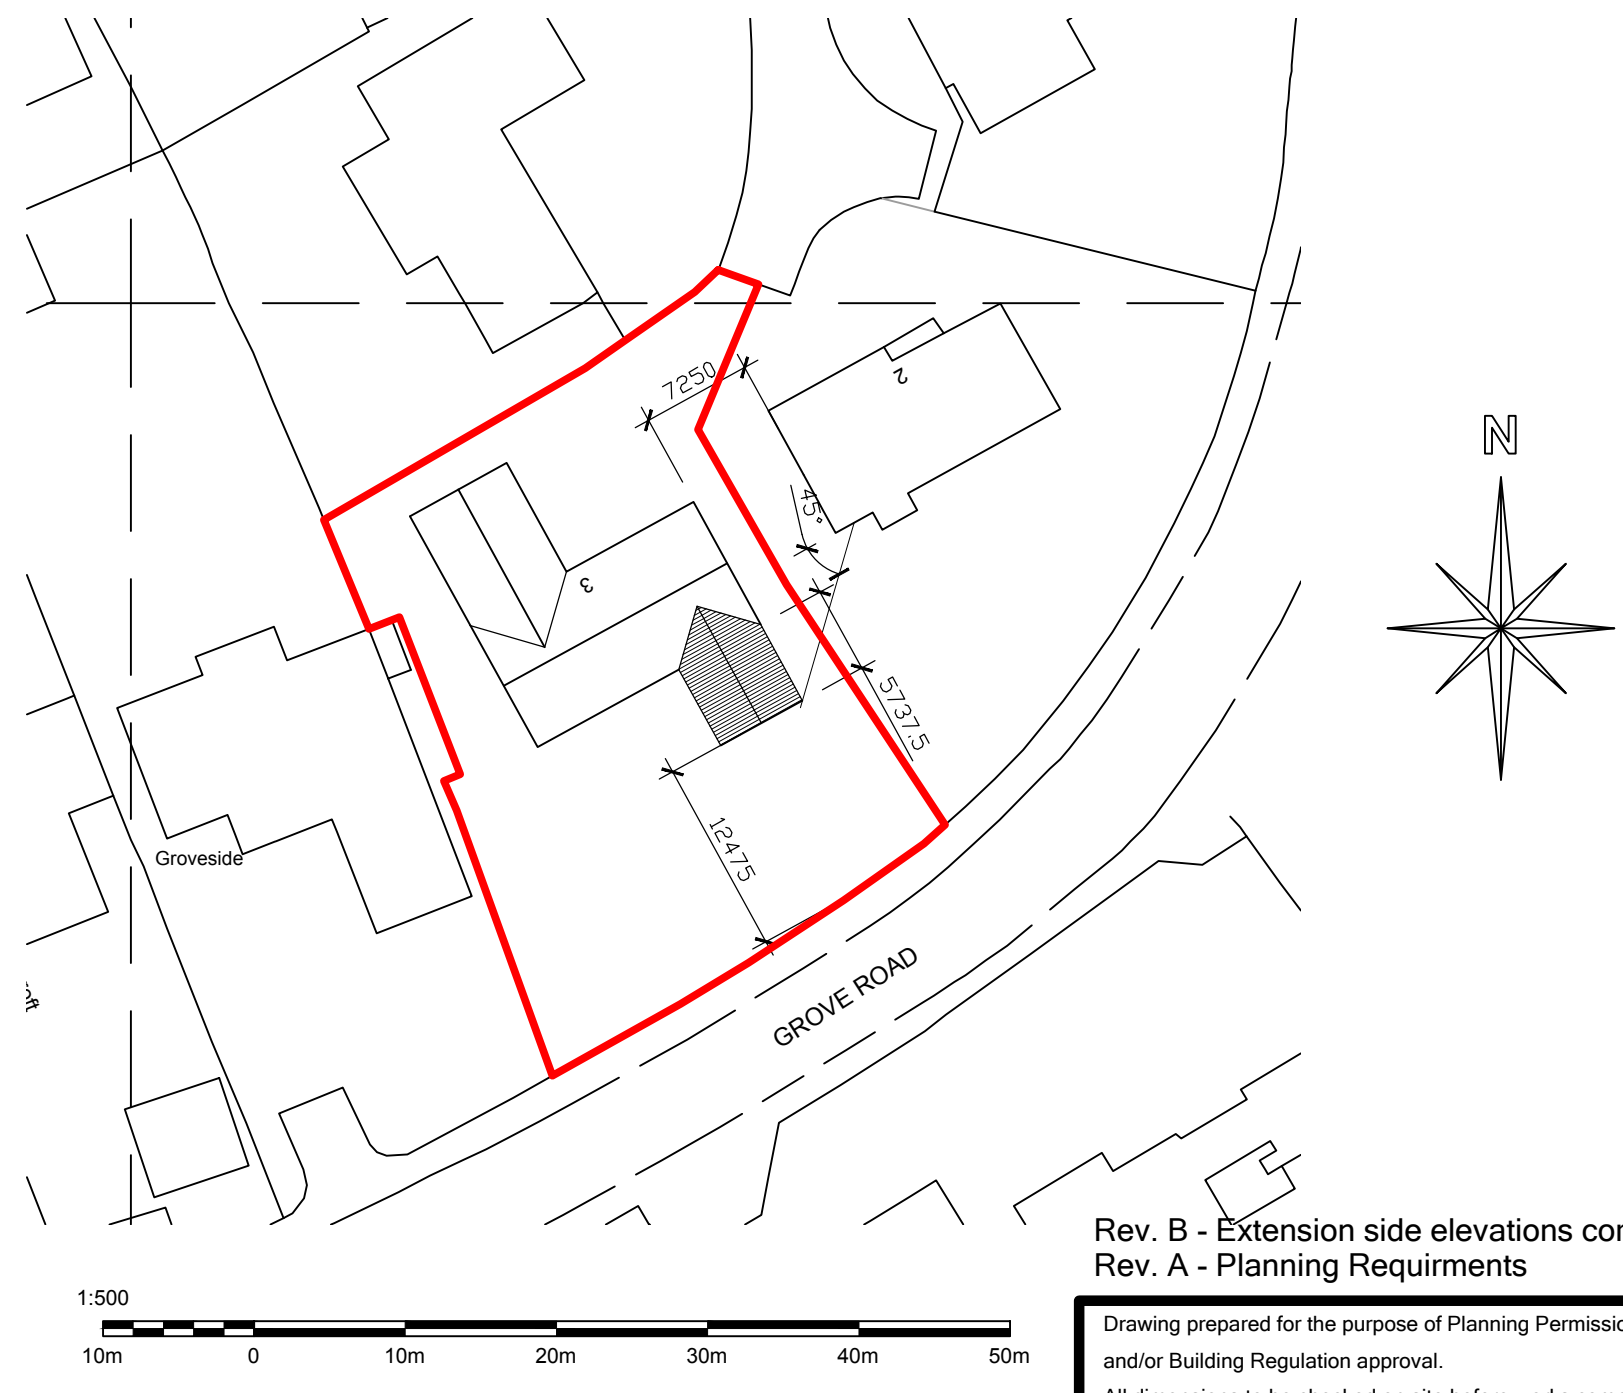

Existing Layout Plan

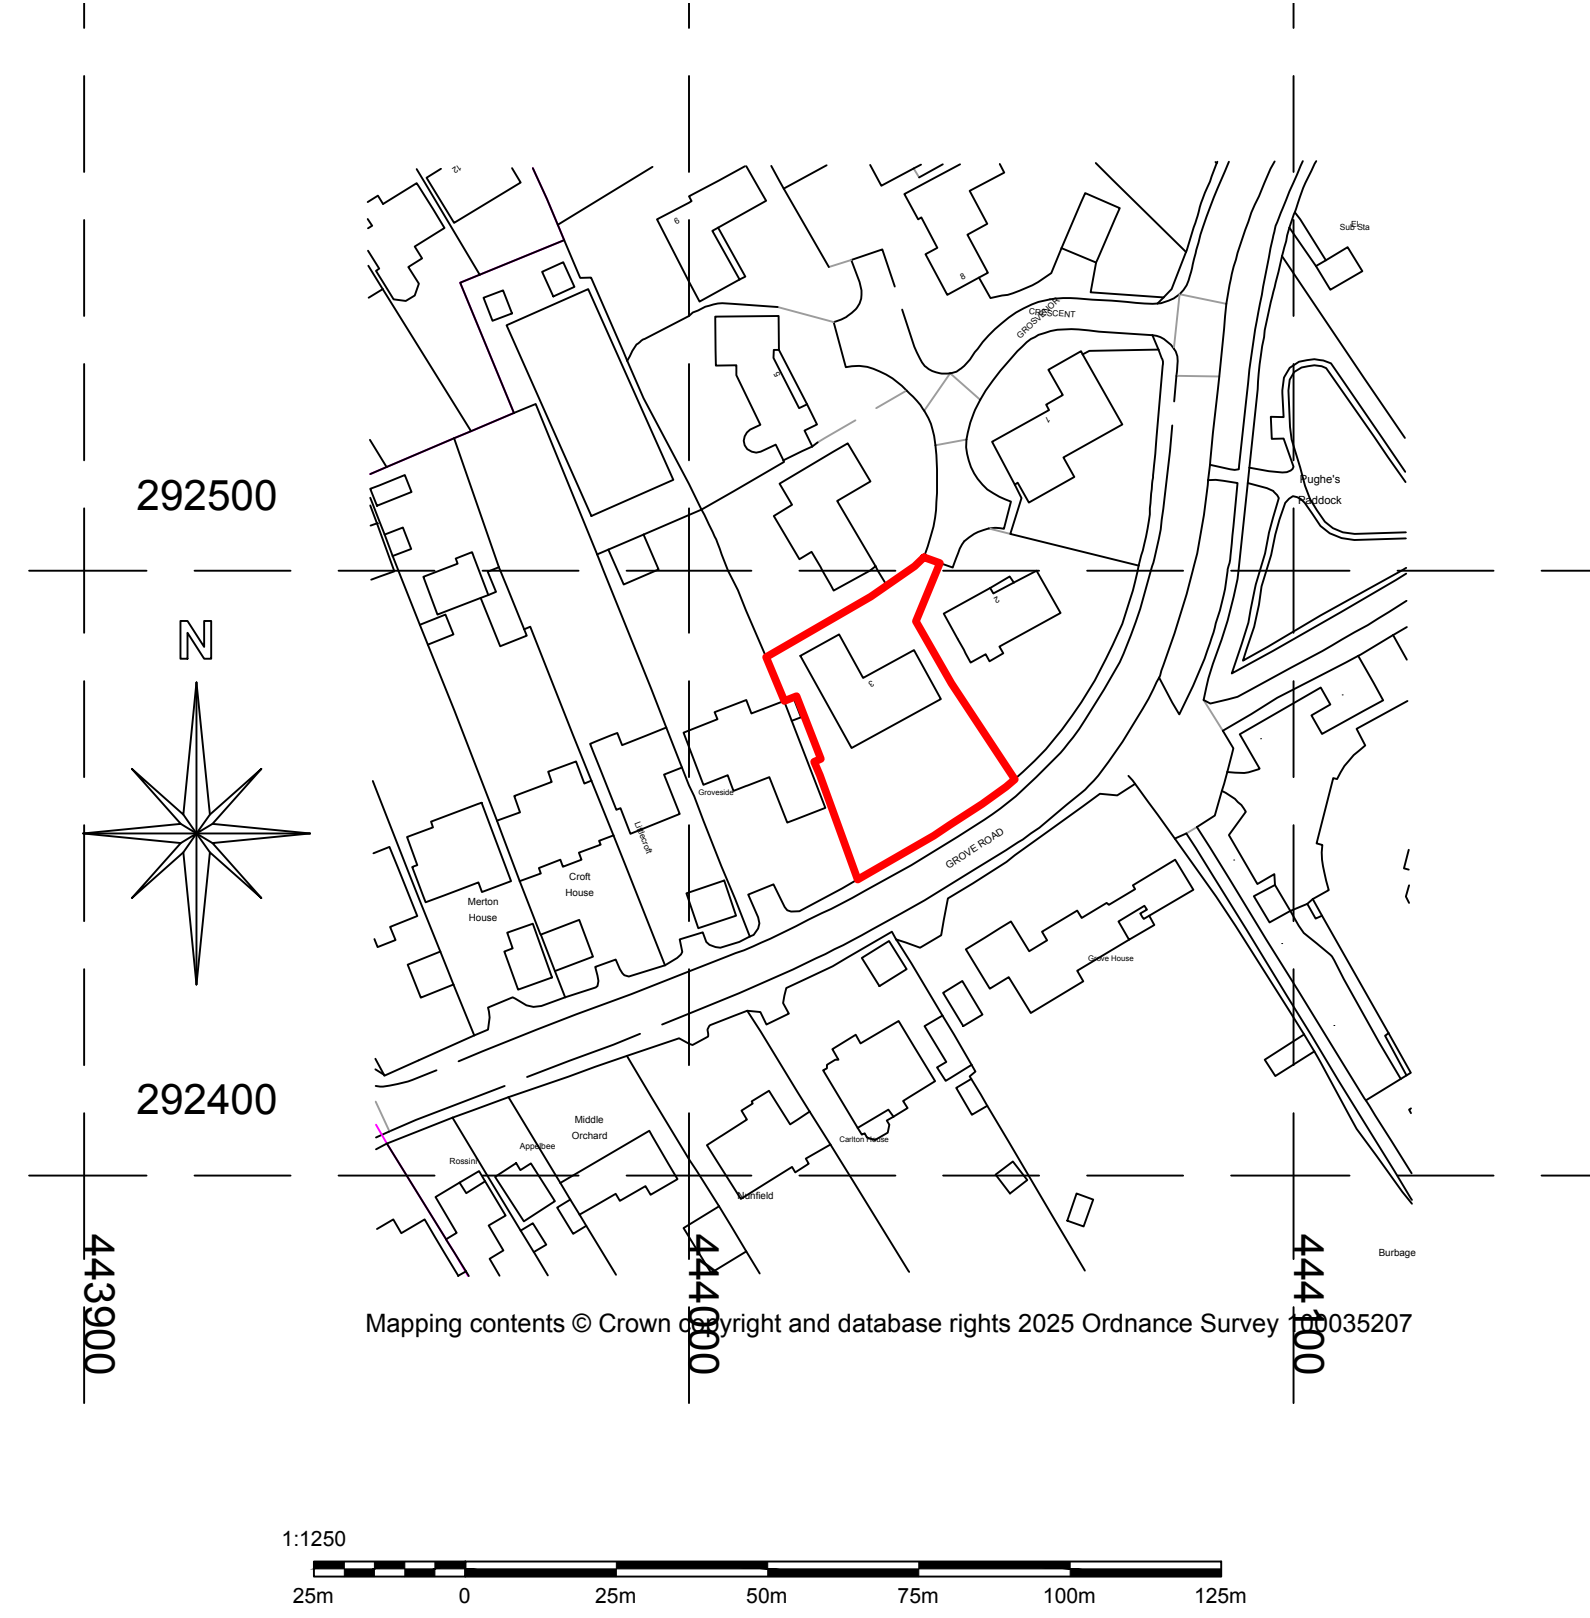

Rev. B - Extension side elevations corrected
Rev. A - Planning Requirements

Drawing prepared for the purpose of Planning Permission and/or Building Regulation approval.
All dimensions to be checked on site before works commence.
Internal room layouts and fittings to client's requirements.
Actual boundary lines to be confirmed on site between parties concerned prior to commencement of work and no part of the new construction to project over the boundary.
Underground services may have been assumed and therefore they should be located prior to commencement.

Project
Single Storey Extension & Detached Building
3 Grosvenor Crescent
Burbage
Leicestershire
LE10 2BQ

Drawing
Elevations, Existing Plan, Site & Location

Drawing Ref: Planning 01
Scales 1:100, 1:1250 & 1:500 at A1

Date January 2025



Barry Brooks Tel. 07879 655 641