
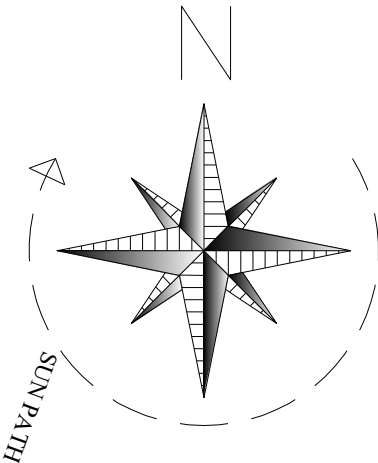


LINEAR SCALE 1:1250

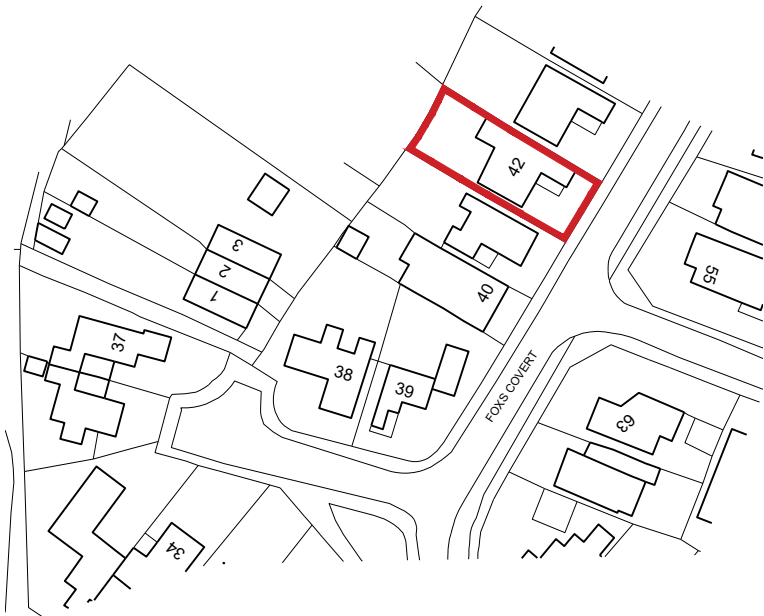

dnance Survey, (c) Crown Copyright 2025. All rights reserved. Licence number 100022432

 Code 6 Developments Limited 16 Fox's Covert, Fenny Drayton, CV13 6BG mark@code6developments.onmicrosoft.com 01827 721653	CLIENT	Mr & Mrs Walton		SCALE	1:1250	DATE	
	PROJECT	PROPOSED SINGLE STOREY EXTENSION AND REMODELLING OF EXISTING BUNGALOW AT 42 FOXS COVERT FENNY DRAYTON CV13 6BQ		DRAWN	MWH	STAGE	Planning
	DRAWING TITLE	LOCATION PLAN		DRAWING NUMBER		1420_01	REV.

This drawing and the building works depicted are the copyright of Code 6 Developments Limited and may not be reproduced or amended except by written permission. No liability will be accepted for amendments made by other persons.

Contractor must check and verify all building levels and site dimensions, all sewer invert levels and road levels at connection points prior to start of works.

All works to comply with the latest revision of the building regulations.