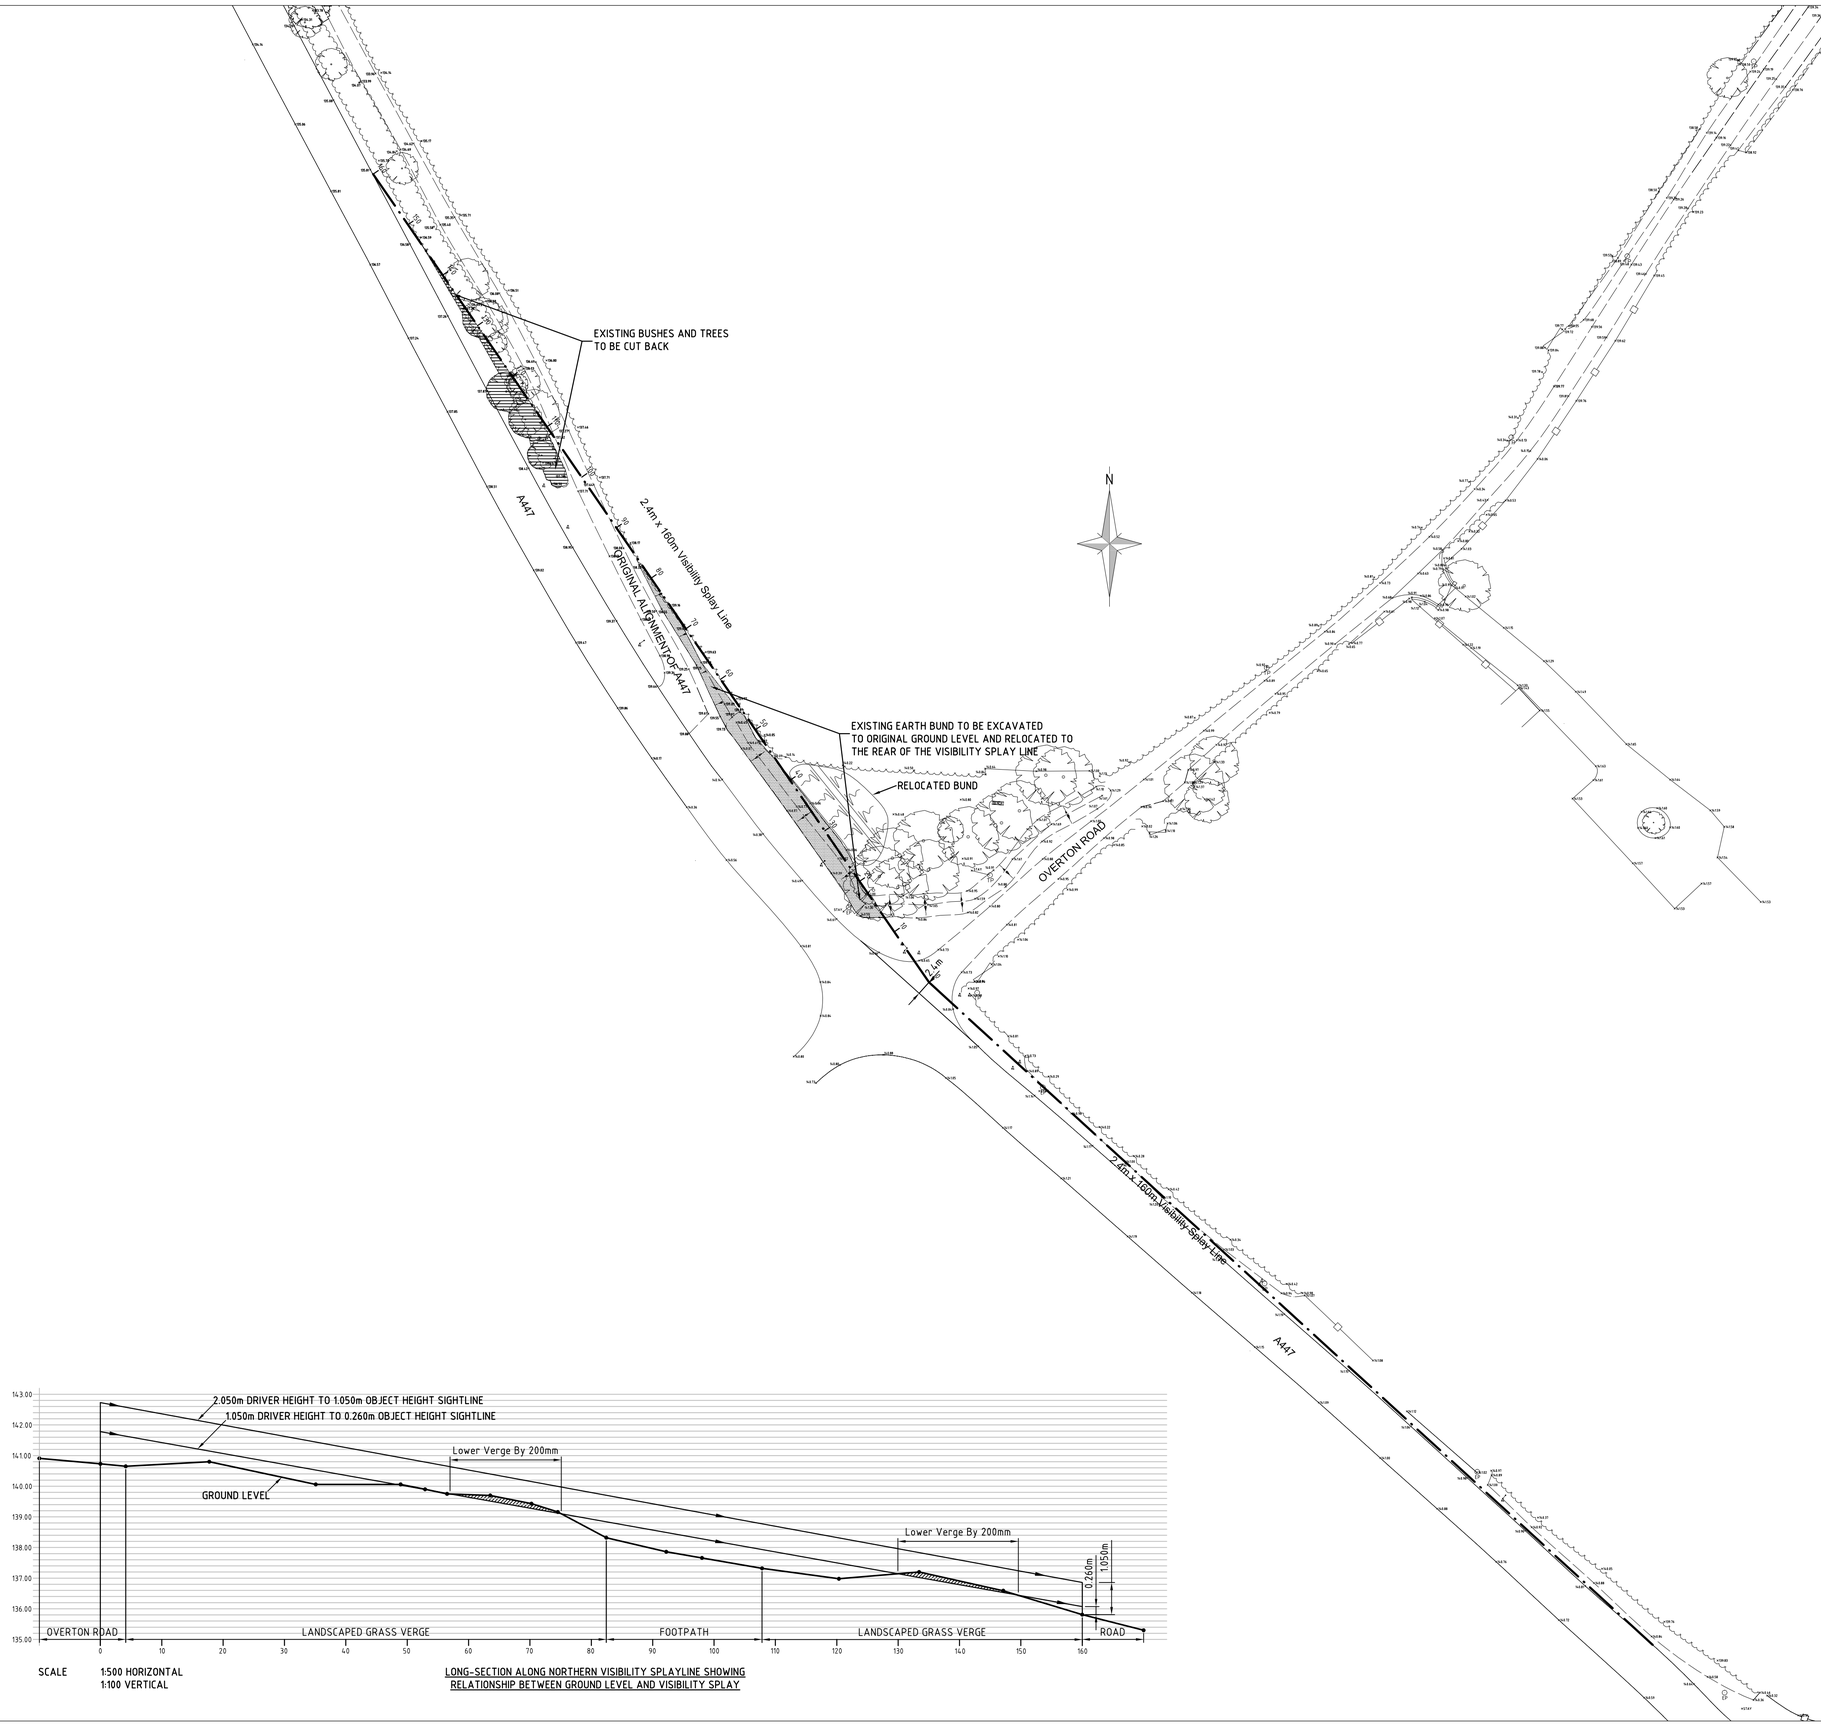

SCALE 1:500 HORIZONTAL
1:100 VERTICAL

LONG-SECTION ALONG NORTHERN VISIBILITY SPLAYLINE SHOWING
RELATIONSHIP BETWEEN GROUND LEVEL AND VISIBILITY SPLAY

NO DIMENSIONS TO BE SCALED FROM THIS DRAWING

This drawing is issued for the sole and exclusive use of the named recipient. Distribution to any third party is on the strict understanding that no liability is accepted by Pick Everard for any discrepancies, errors or omissions that may be present, and no guarantee is offered as to the accuracy of information shown

PRELIMINARY

C	Notation added	14.05.09	PNN	MPC
B	Notes added and sightline long section	12.05.09	PNN	MPC
A	First issue	29.04.09	JJD	MPC
Revisions		Date	Drawn	Chk'd

Client
Mr Roy Borthwick

Project
Pinewood, Overton Road
Ibstock

Architects
Consulting Engineers
Project Managers
Surveyors
PICK EVERARD
Halford House
Charles Street
Leicester
LE1 1HA
Phone 0116 223 4400
Fax 0116 223 4411/22/33
consultants@pickeverard.co.uk
www.pickeverard.co.uk

Drawing Title: Visibility Splay at the Overton Road / A447 Junction	Status: PRELIMINARY
	Scale - unless otherwise stated: 1:500 at A1
	Drawing Number: **080613/C/004** Rev: **C**