1:1250 SITE LOCATION PLAN

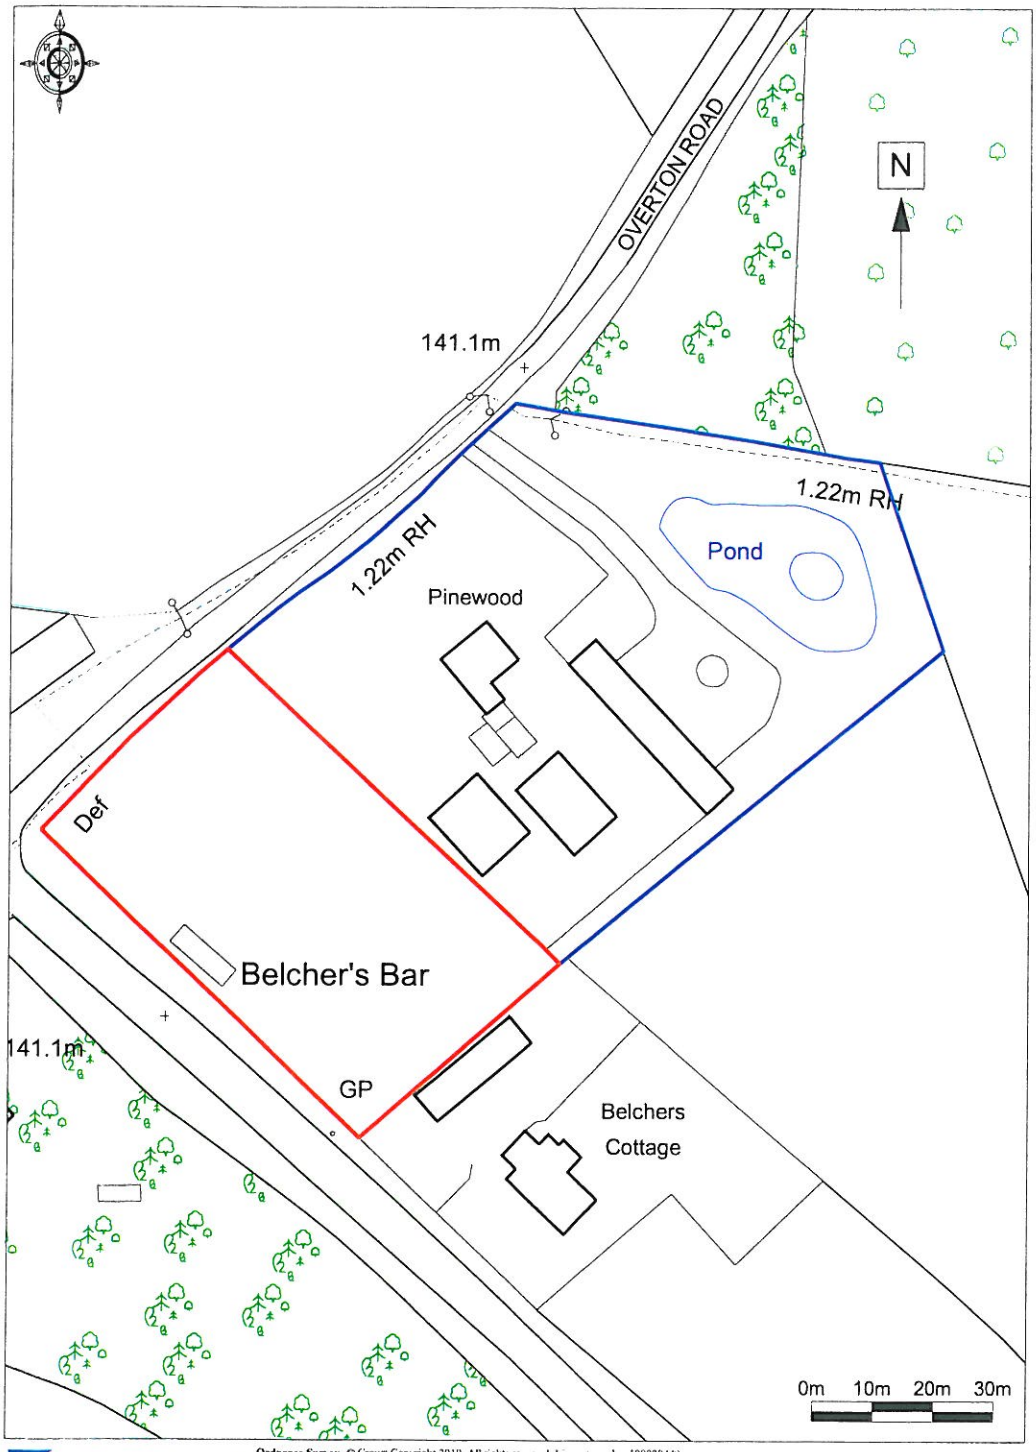

Promap®
Ordnance Survey © Crown Copyright 2010. All rights reserved. Licence number 100020449
Getmapping plc 2010. Plotted Scale - 1:1250