
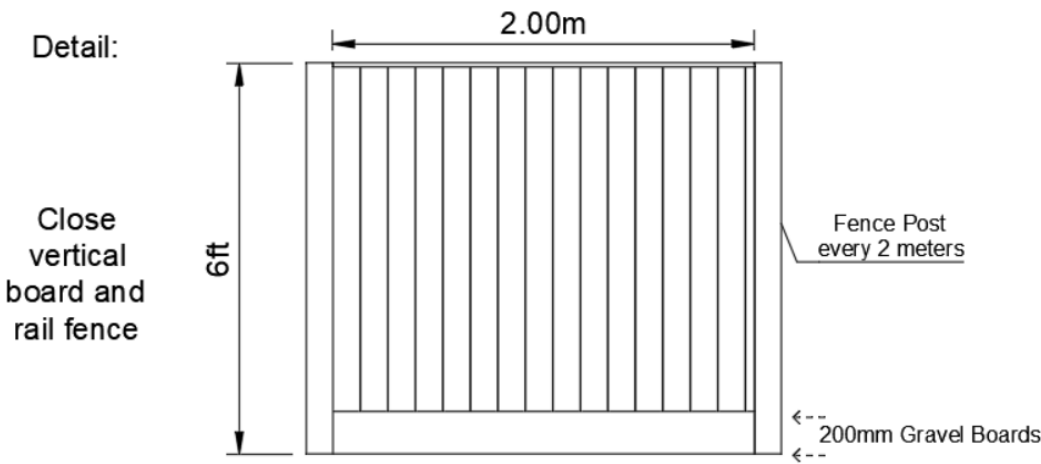


Proposed Side Elevation

15 Aulton Way

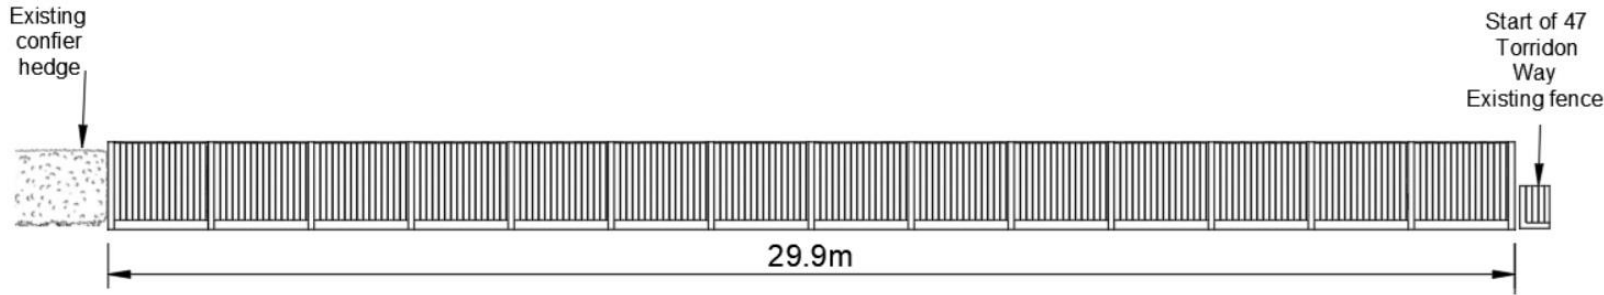

Proposed Side Elevation

15 Aulton Way
Hinckley
LE10 0XB

Ref: HRE 2311101