item 1

1 off externally illuminated fascia with M5 letters - Scale 1:50

Folded 2mm 14swg aluminium panels finished standard green, with '**co-operative**' letters being moulded from silver acrylic with silver edges and applied cobalt blue (Ref: Imageperfect 5750) vinyl reduced faces showing 3mm silver keyline, letters fitted flush to fascia. All other text '**The**' (preceding 'co-operative') to be stencil cut from 5mm 744 blue acrylic mounted directly to fascia and text '**food**' to be stencil cut from 5mm dense white acrylic mounted direct to fascia. Externally illuminated via a LED Lux trough light also finished green, fitted to top of sign above text area.

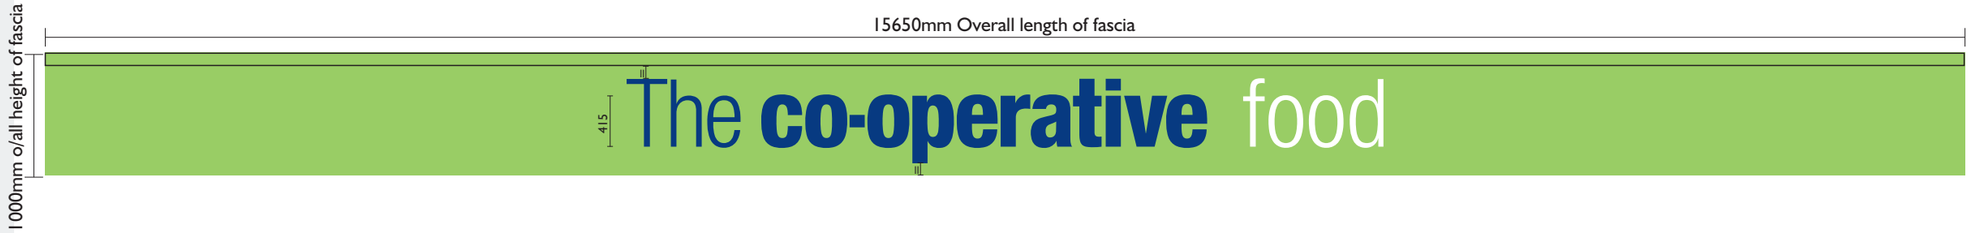

item 2

1 off dibond panel for external application with anti graffiti protection - Scale 1:50



Proposed Signage



fascia section thru

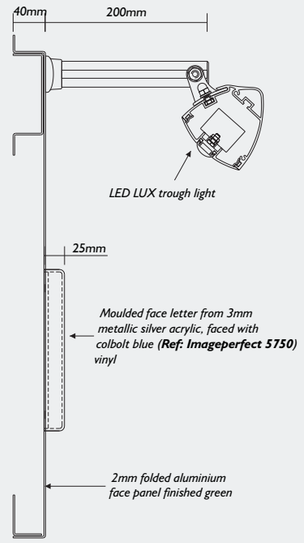

BLAZE NEON LTD
Units 3-4, Arden Park, Arden Rd
Frankley, Birmingham. B45 0JA
T +44 (0) 121 457 7715 F +44 (0) 121 453 9355
www.blazeneon.com

DRAWING SHOWN FOR VISUAL PURPOSES ONLY. ACTUAL SIGNAGE CONSTRUCTION (MANUFACTURE, MATERIALS & TECHNIQUES) MAY DIFFER TO THOSE SHOWN & ARE SUBJECT TO FINAL SITE CONDITIONS

Document Information

Client:
Co-op Food (Jo No. 79781)

Address:
103 Main Street, Newbold Verdon, Leicestershire, LE9 9NP

Sheet Number:	Date:	Scale:
1 / 4	17/03/11	@ A3 as shown

Drawn By:	Drawing Number:	Rev:
Christine Welch	**11-4815**	

Revision Notes:

Note:	Drawn:	Date:

BLAZE STANDARD PAINT FINISH IS **60% SEMI GLOSS**, CLIENT TO ADVISE PRIOR TO APPROVAL IF ANY SPECIAL FINISHES ARE REQUIRED

© THE COPYRIGHT OF THIS DRAWING IS OWNED BY BLAZE NEON LIMITED AND IS NOT TO BE DISCLOSED TO OTHER PERSONS OR TO BE USED FOR MANUFACTURING PURPOSES WITHOUT PERMISSION.

Proposed Elevation Drawings Scale 1:100



Existing Elevation Drawings Scale 1:100

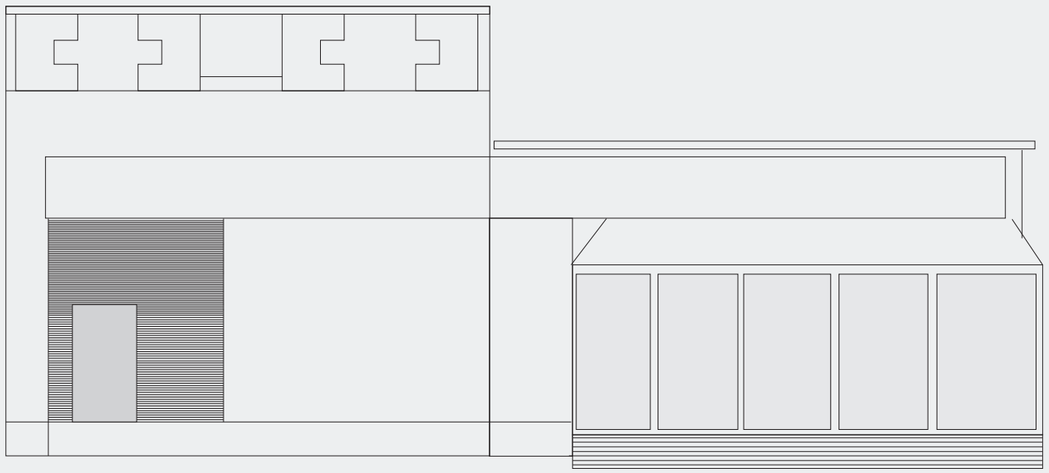

BLAZE NEON LTD
Units 3-4, Arden Park, Arden Rd
Frankley, Birmingham. B45 0JA
T +44 (0) 121 457 7715 F +44 (0) 121 453 9355
www.blazeneon.com

DRAWING SHOWN FOR VISUAL PURPOSES ONLY. ACTUAL SIGNAGE CONSTRUCTION (MANUFACTURE, MATERIALS & TECHNIQUES) MAY DIFFER TO THOSE SHOWN & ARE SUBJECT TO FINAL SITE CONDITIONS

Document Information

Client:
Co-op Food (Jo No. 79781)

Address:
103 Main Street, Newbold Verdon,
Leicestershire, LE9 9NP

Sheet Number:	Date:	Scale:
2 / 4	17/03/11	@ A3 as shown

Drawn By:	Drawing Number:	Rev:
Christine Welch	**11-4815**	

Revision Notes:

Note:	Drawn:	Date:

BLAZE STANDARD PAINT FINISH IS **60% SEMI GLOSS**. CLIENT TO ADVISE PRIOR TO APPROVAL IF ANY SPECIAL FINISHES ARE REQUIRED

© THE COPYRIGHT OF THIS DRAWING IS OWNED BY BLAZE NEON LIMITED AND IS NOT TO BE DISCLOSED TO OTHER PERSONS OR TO BE USED FOR MANUFACTURING PURPOSES WITHOUT PERMISSION.

Existing Signage



BLAZE NEON LTD
Units 3-4, Arden Park, Arden Rd
Frankley, Birmingham. B45 0JA
T +44 (0) 121 457 7715 F +44 (0) 121 453 9355
www.blazeneon.com

DRAWING SHOWN FOR VISUAL PURPOSES ONLY. ACTUAL SIGNAGE CONSTRUCTION (MANUFACTURE, MATERIALS & TECHNIQUES) MAY DIFFER TO THOSE SHOWN & ARE SUBJECT TO FINAL SITE CONDITIONS

Document Information

Client:
Co-op Food (Jo No. 79781)

Address:
103 Main Street, Newbold Verdon, Leicestershire, LE9 9NP

Sheet Number:	Date:	Scale:
3 / 4	17/03/11	@ A3 as shown

Drawn By:	Drawing Number:	Rev:
Christine Welch	**11-4815**	

Revision Notes:

Note:	Drawn:	Date:

BLAZE STANDARD PAINT FINISH IS **60% SEMI GLOSS**, CLIENT TO ADVISE PRIOR TO APPROVAL IF ANY SPECIAL FINISHES ARE REQUIRED

© THE COPYRIGHT OF THIS DRAWING IS OWNED BY BLAZE NEON LIMITED AND IS NOT TO BE DISCLOSED TO OTHER PERSONS OR TO BE USED FOR MANUFACTURING PURPOSES WITHOUT PERMISSION.

103 MAIN STREET, NEWBOLD VERDON, LEICESTERSHIRE, LE9 9NP

scale 1:500 @ A3

17/03/11



BLAZE NEON LTD
Units 3-4, Arden Road, Arden Park
Frankley, Birmingham. B45 0JA
T +44 (0) 121 457 7715 F +44 (0) 121 453 9355
www.blazeneon.com

Metres
0 5 10 15 20
Scale 1:500