


11/00588/ADV DCPLAN JO.

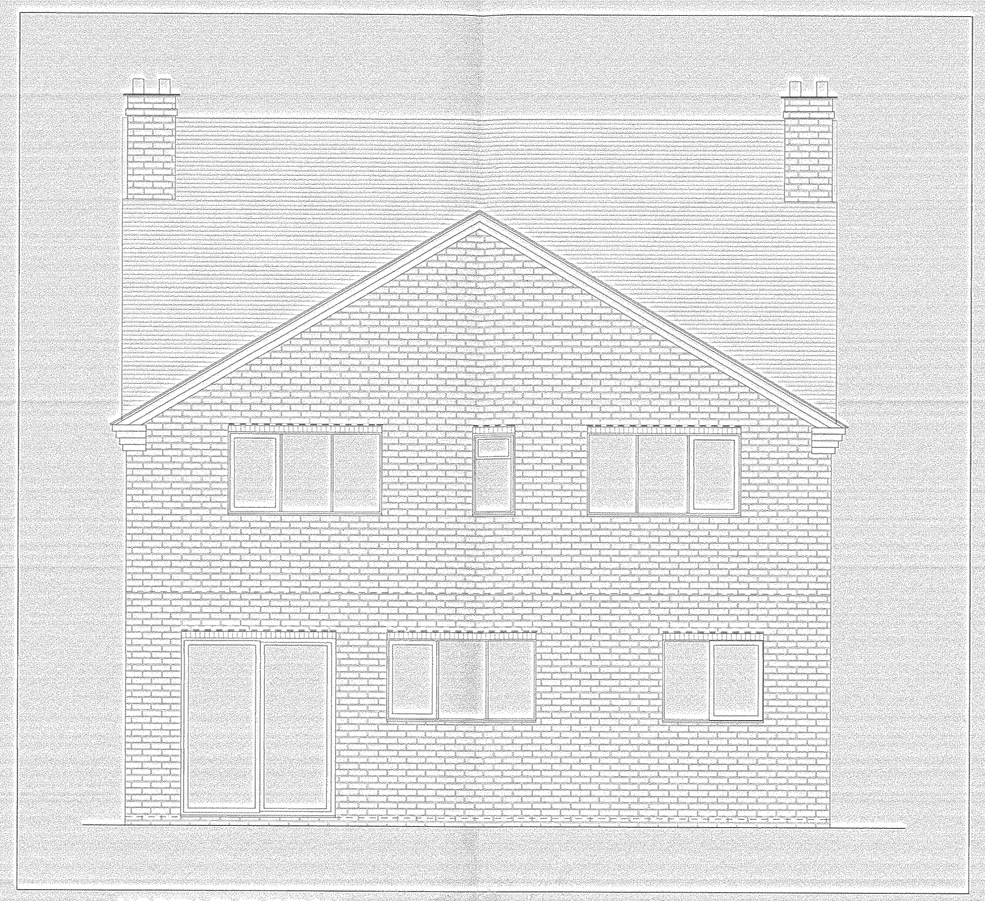

NORTH ELEVATION

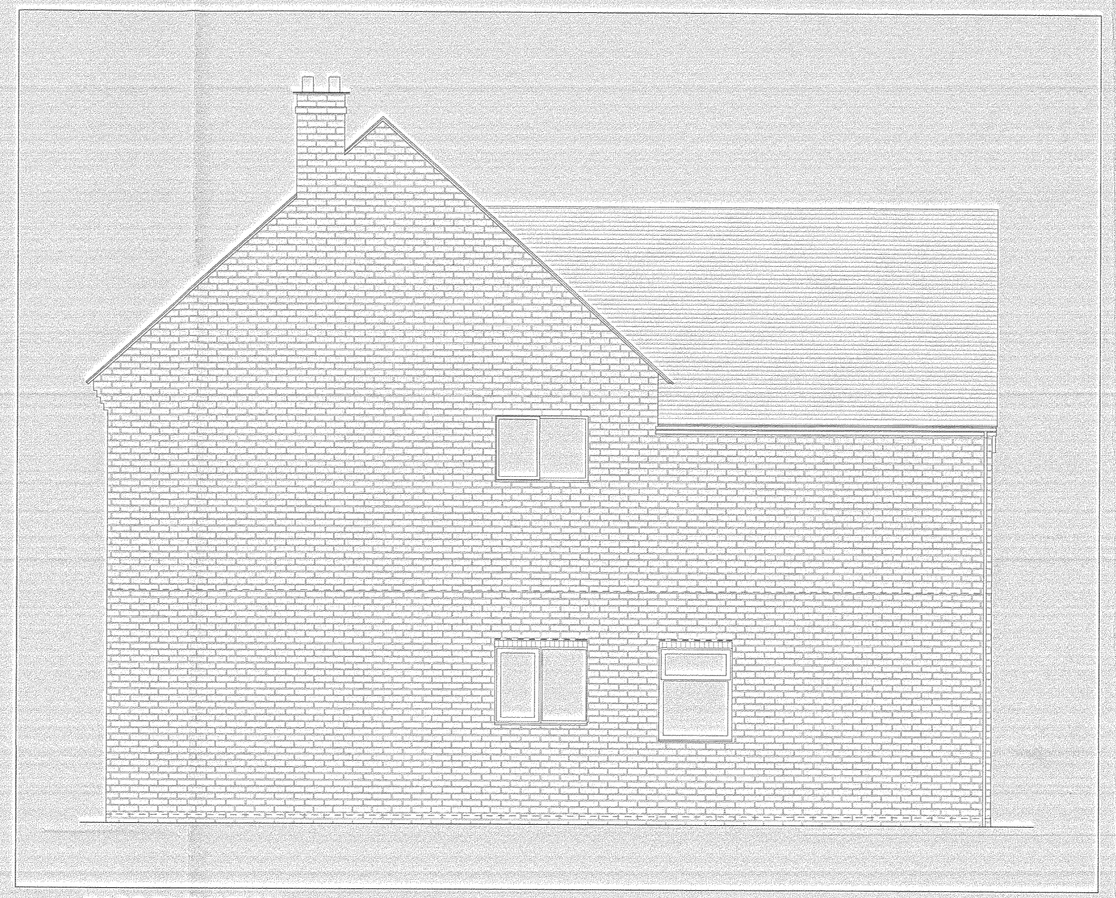

EAST ELEVATION

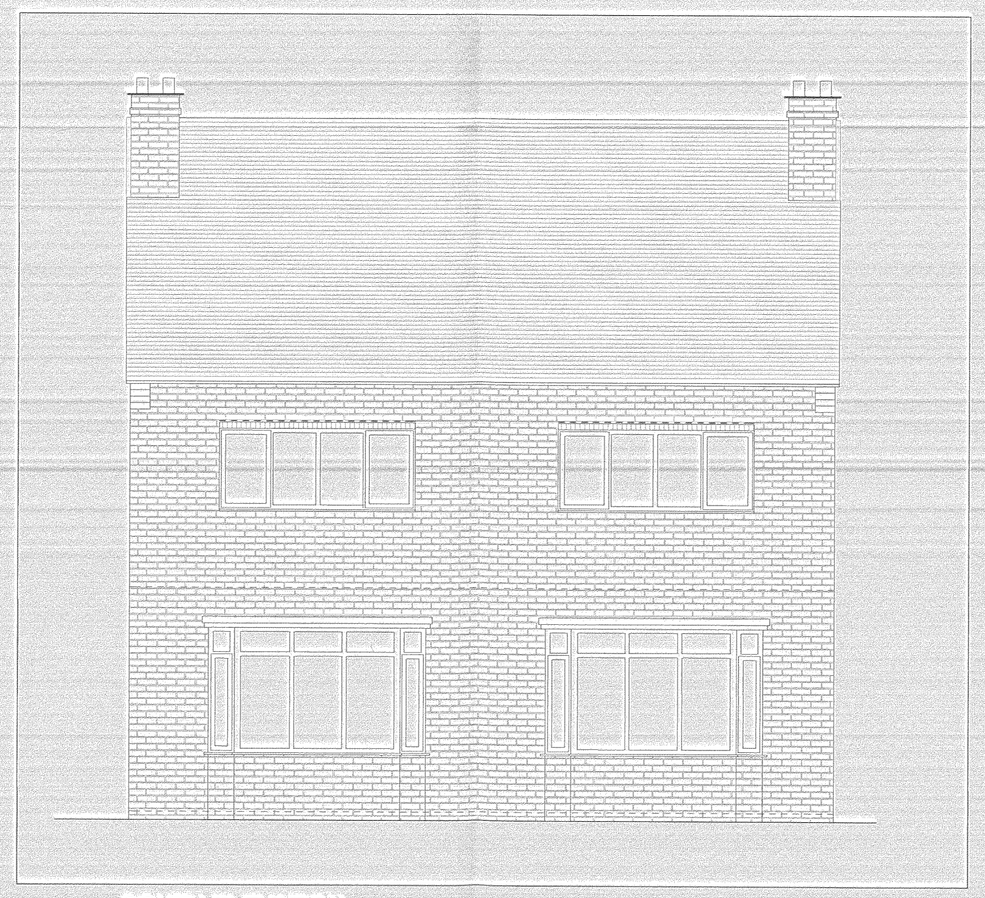

SOUTH ELEVATION



WEST ELEVATION

Notes

1) This drawing MUST NOT BE SCALED.
2) All dimensions to be CHECKED ON SITE and any DISCREPANCY reported to the Architects.
3) The site boundary shown is the best assumed from available data and does NOT represent legal ownership.

Revisions.

☐ APPROVAL ☐ INFORMATION

☐ PRELIMINARY ☐ FOR CONSTRUCTION

Project
DESFORD DENTAL CARE
18 MANOR ROAD,
DESFORD

Client
MR CHOTAI

Drawing Title
EXISTING ELEVATIONS

Drawing By	Checked By
SH	ATB
Date: 10/04/10	Scale: 1:50@A1
Drawing Number: 6375 / 04	Revision

BERESFORD HOUSE
NEWTOWN STREET
LEICESTER
LE1 6WH
TEL: 0116 254 7868
FAX: 0116 255 7293
EMAIL: enquiries@gwh.co.uk
www.gwh.co.uk

gwh

Gordon White & Hood Ltd Registered in England No.4088022