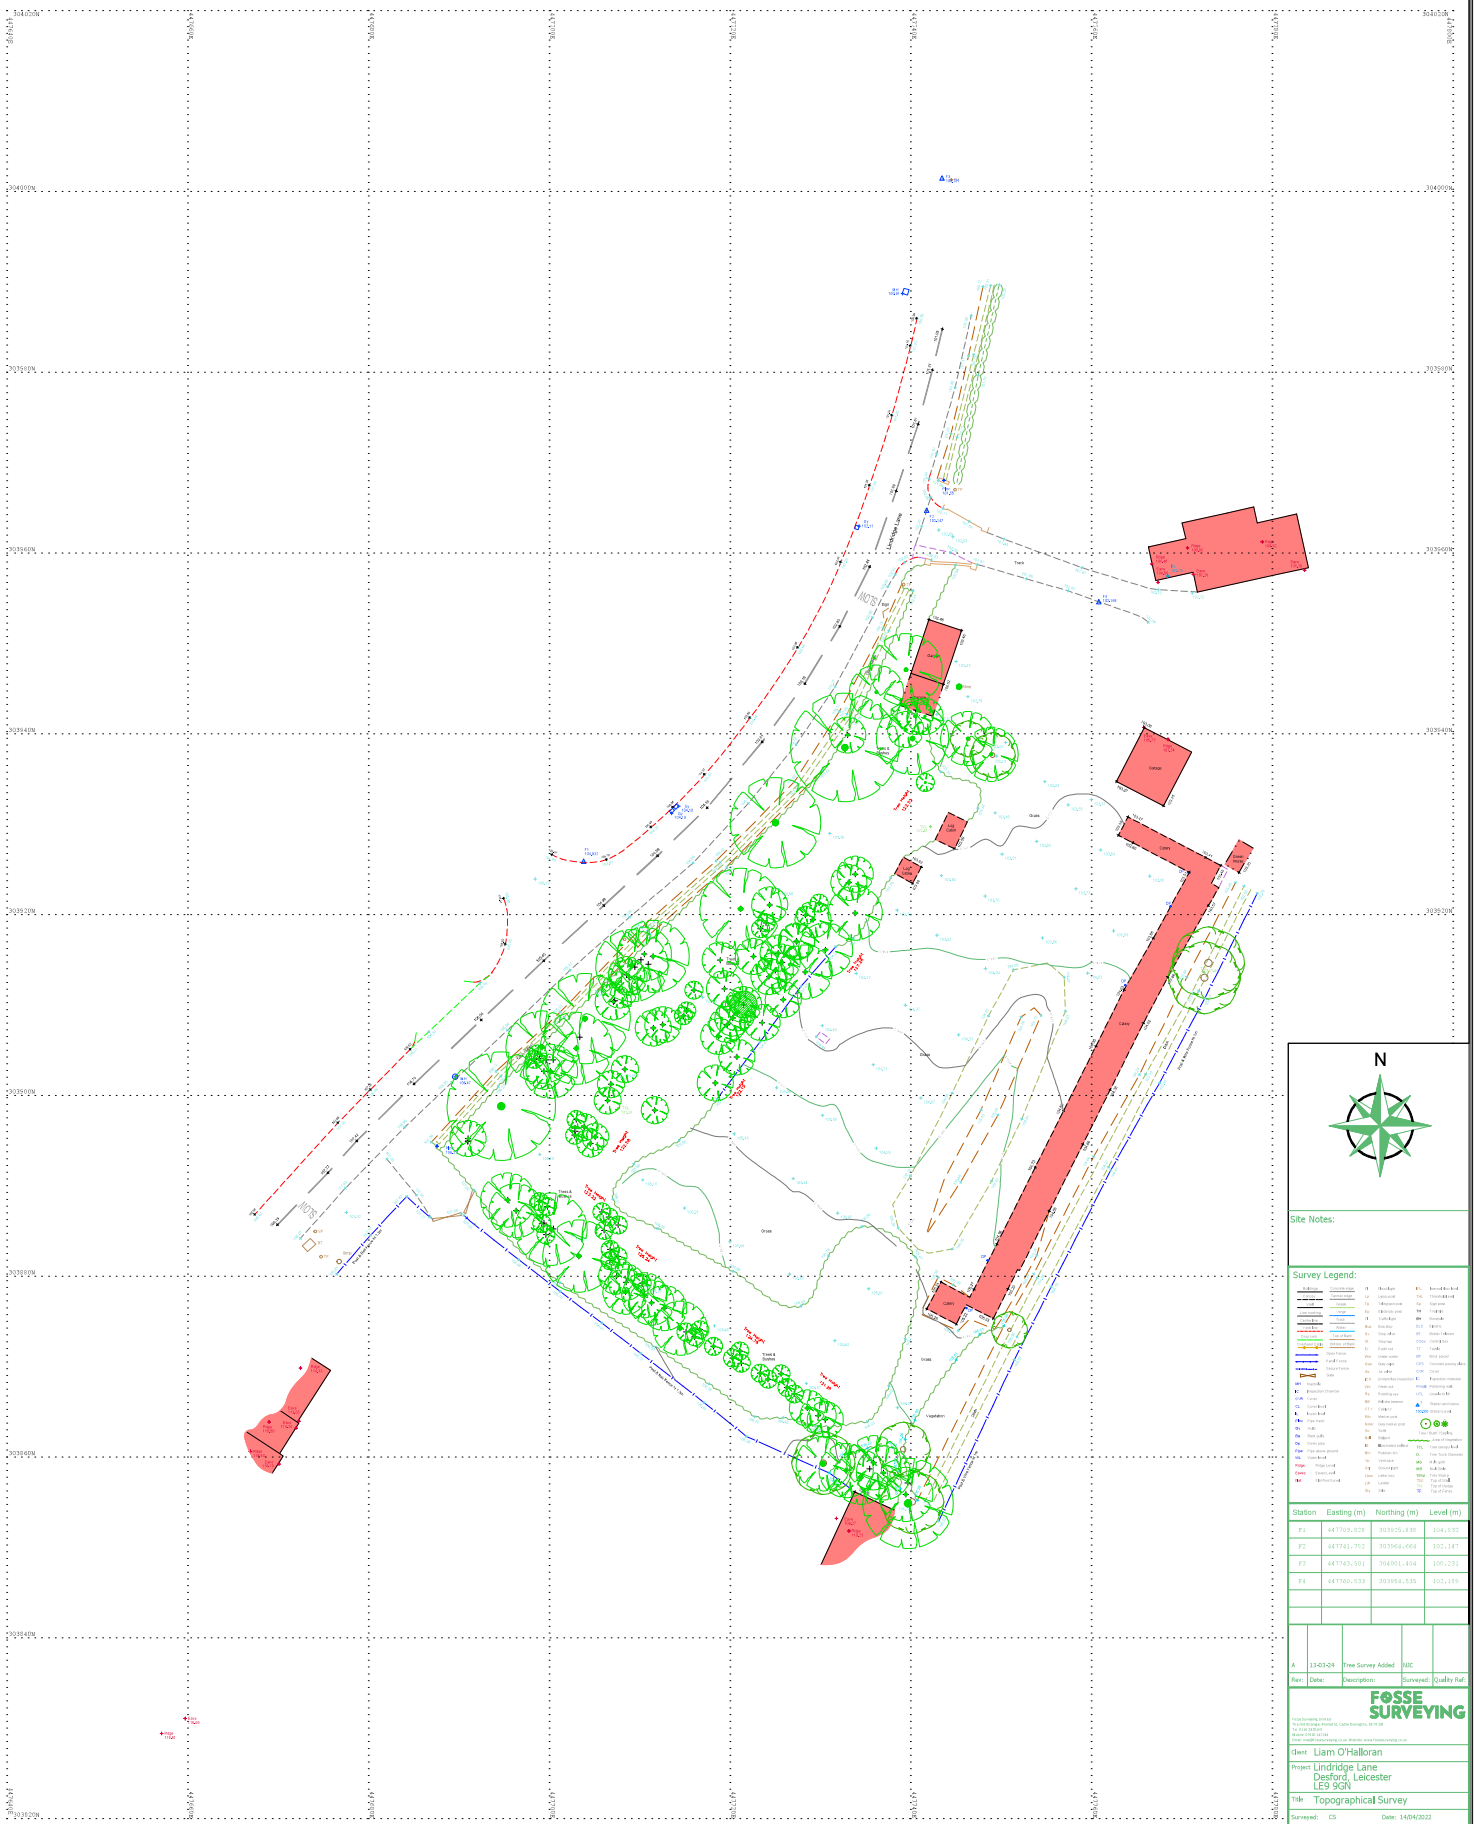


Station	Easting (m)	Northing (m)	Level (m)
F1	447709.028	303925.838	104.692
F2	447741.752	303964.664	102.147
F3	447743.501	304001.404	100.231
F4	447760.033	303954.530	102.159

Rev:	Date:	Description:	Surveyed:	Quality Ref:
A	13-03-24	Tree Survey Added	MDC	

FOSSE SURVEYING

Client: Liam O'Halloran

Project: Lindridge Lane
Desford, Leicester
LE9 9GN

Title: Topographical Survey

Surveyed: CS	Date: 14/04/2022
Quality Ref: 1771	Scale: 1:200@A0
Level Datum: OS GNSS	Grid: OS GNSS
Job No. 1771	Rev. -

Comments:
The survey has been orientated to the Ordnance Survey (OS) National Grid (OSGB36) via a GPS and the OS active network. No Scale factor has been applied to the survey therefore the coordinates shown are arbitrary and not true. OS which has a scale factor applied.
Trees are positioned accurately unless stated, Poles & Canopys are indicative unless otherwise stated where possible.
Some services may have been omitted due to dense vegetation, parked vehicles or site access issues.
All critical dimensions to be verified on site before design - construction takes place. All dimensions shown are in metres.
No liability will be taken for this drawing if passed onto a third party without written permission of Fosse Surveying.