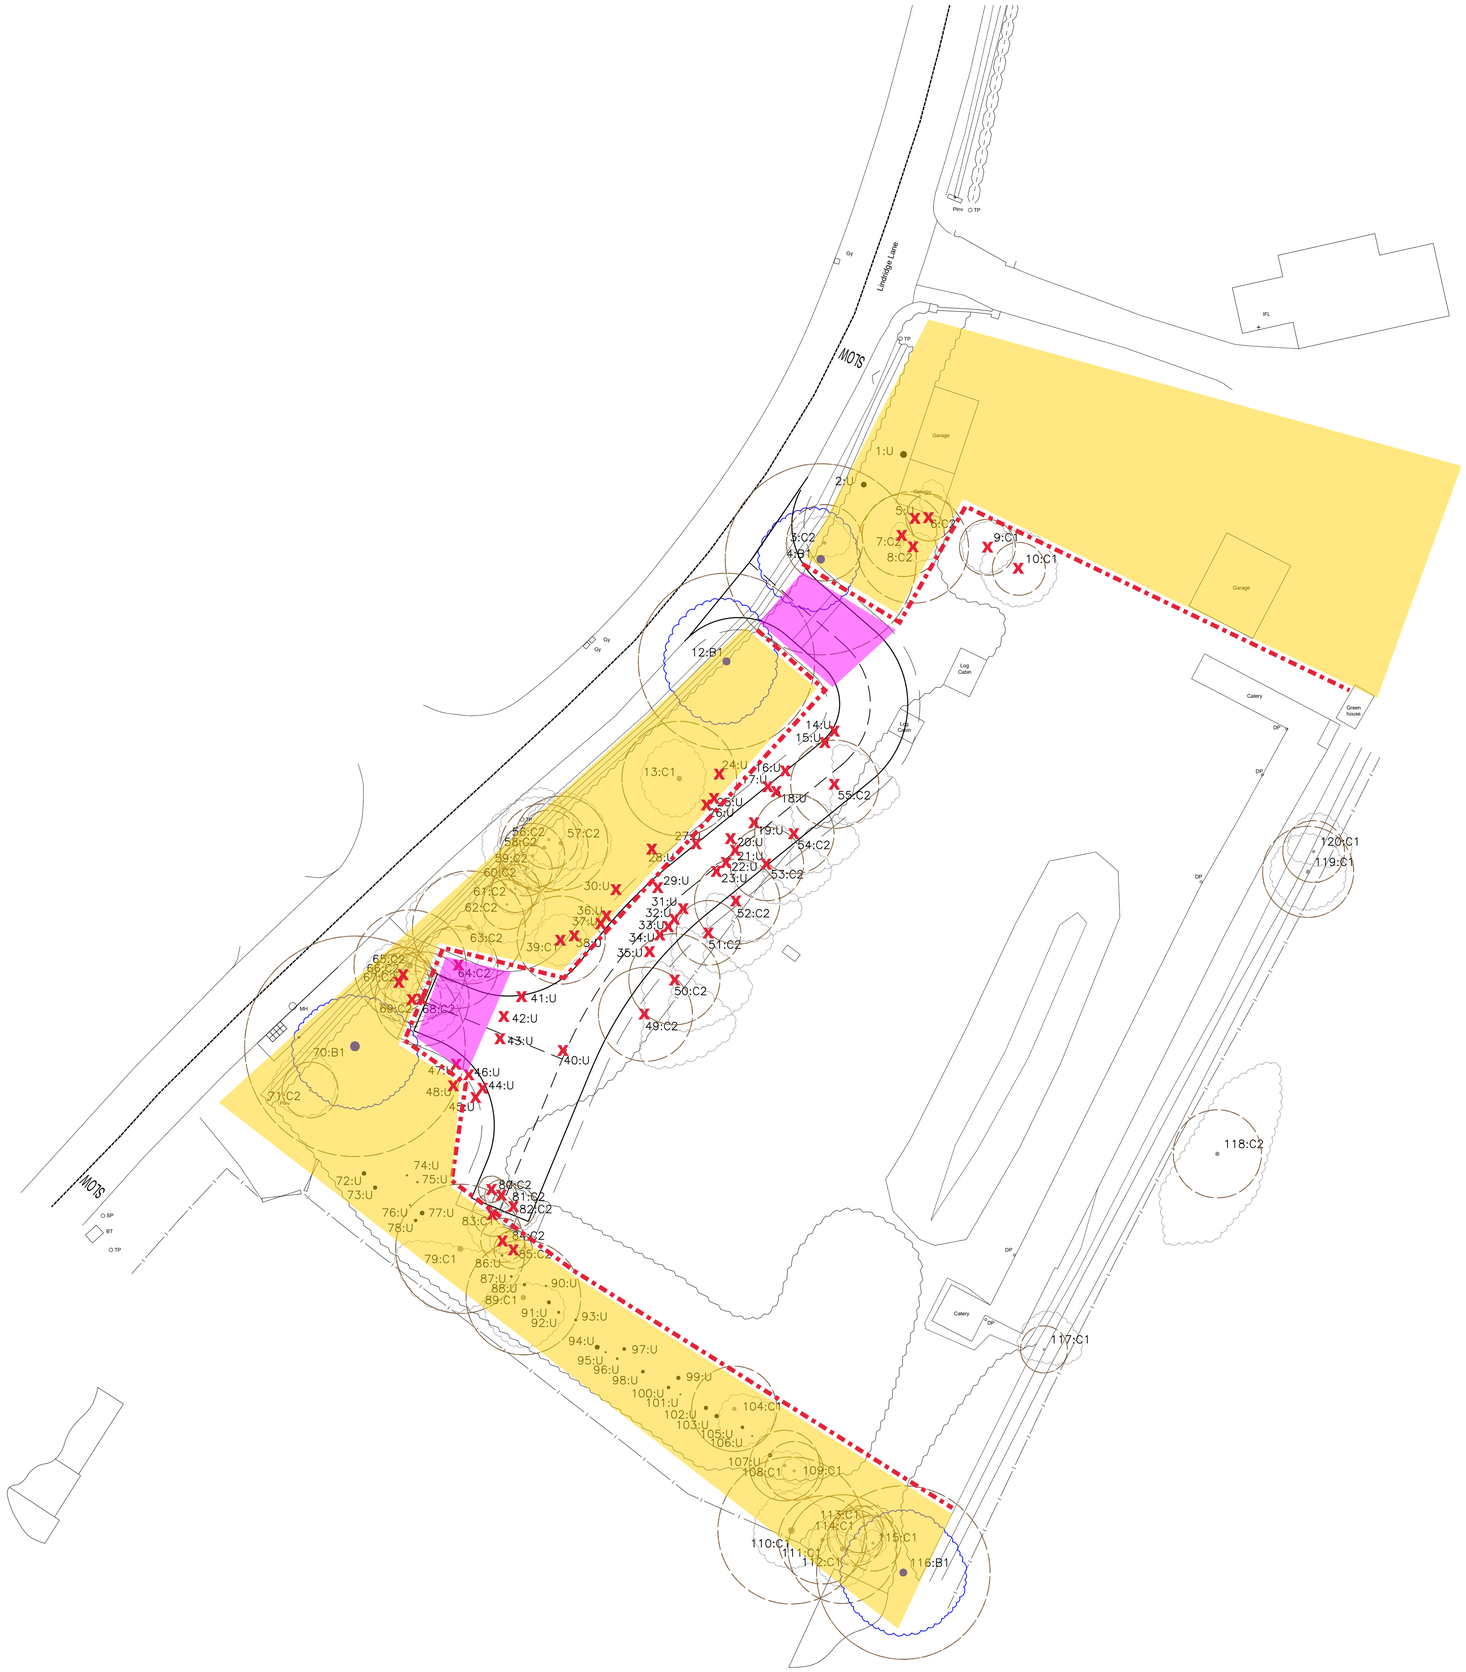


KEY

Tree Crown Spread

Root Protection Area (RPA)

Tree Stem

T1 Tree No.

Tree Condition Category

A

B

C

U

Indicative

This Tree Survey Plan has been prepared in accordance with British Standard BS5837: 2012 'Trees in Relation to Design, Demolition and Construction – Recommendations'

The original of this drawing was produced in colour – a monochrome copy should not be relied upon.

Tree Protection Key:

X Tree to be removed

Tree Protection Fencing TPP

Construction Limitation Zone CLZ

Ground protection
Cellular confinement/no dig

0 5m

DO NOT SCALE FROM DRAWING

REV.	DESCRIPTION	DWN	CHK'D	DATE

THIS DRAWING IS CONFIDENTIAL AND MUST NOT BE REPRODUCED WITHOUT THE CONSENT OF CANOPY TREE SERVICES.

CLIENT
XL Designs

PROJECT
Lind Ridge Lane

TITLE
Tree Protection Plan

DWN	DATE	CHK'D	DATE	APP'D	DATE	SCALE
BRE	19/04/202					1:250

Canopy Tree Services
Bankfields Farm
Derby Road
Draycott
DE72 3NX
www.canopytrees.co.uk

Drawing Number
TPP 001

AO

REV. 2