

305400

305375

305350


Block Plan 1:250

PARK ROAD

28

16

12

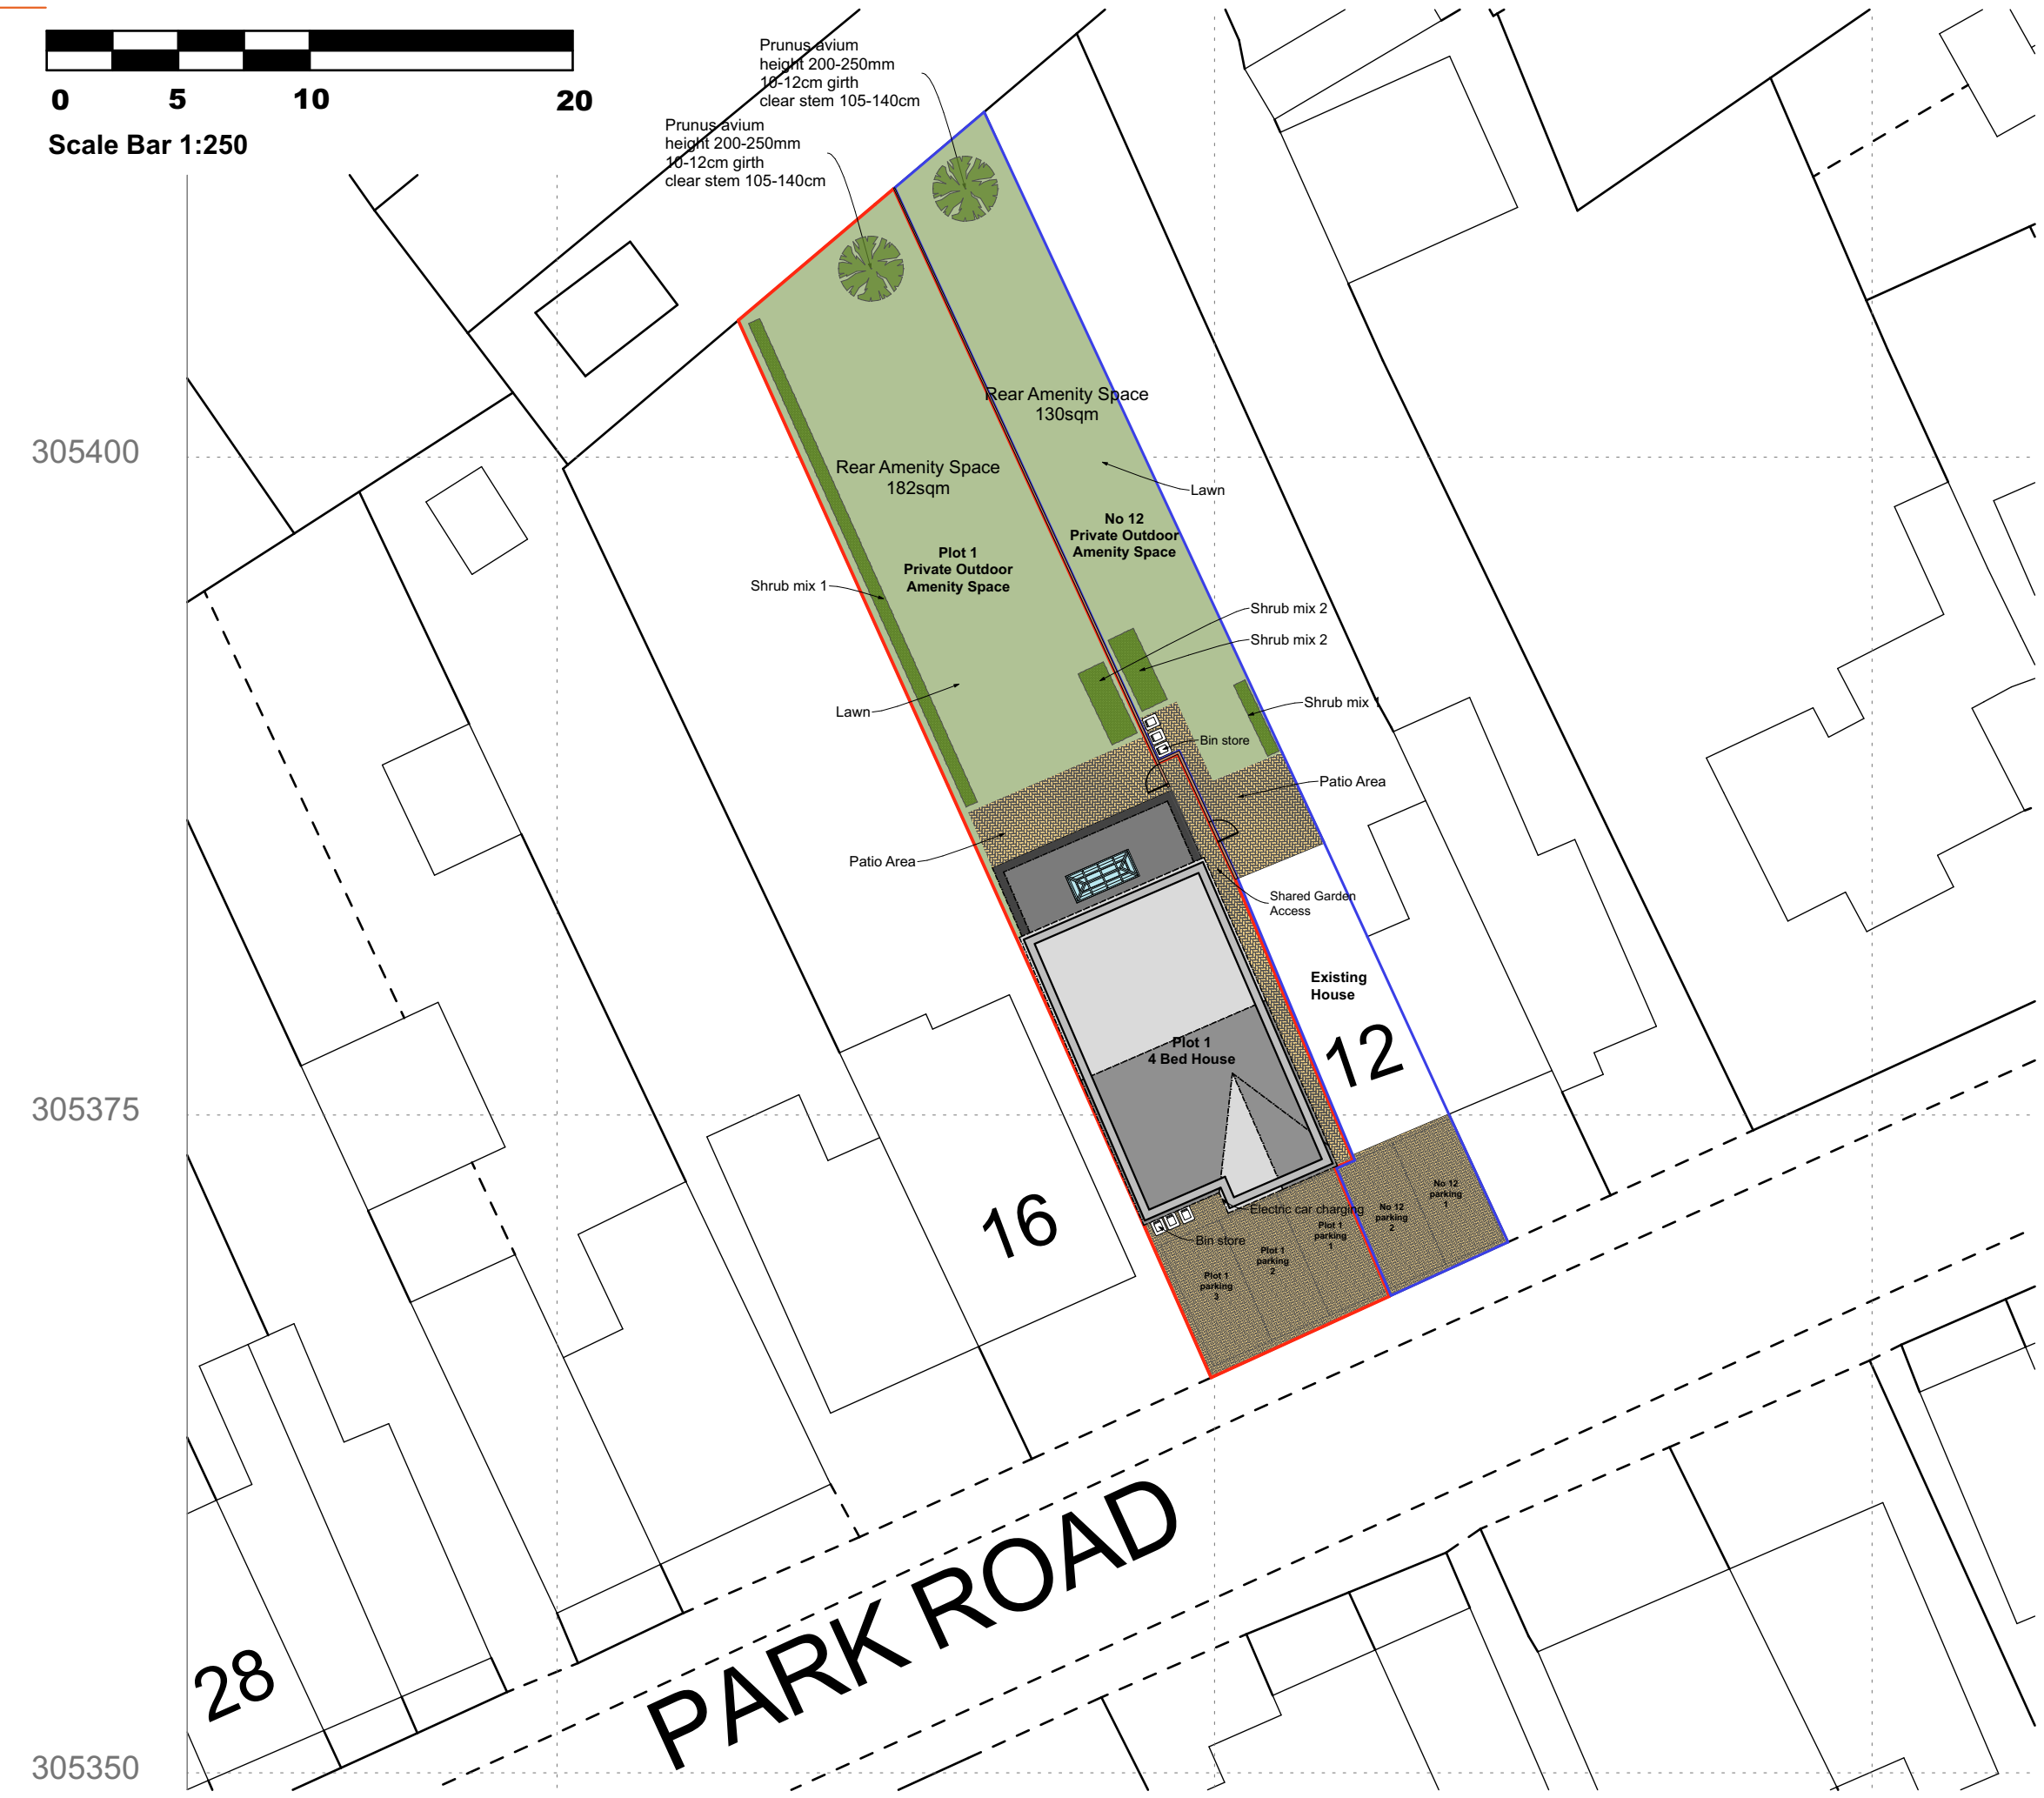

Please Note:

- This drawing may be printed and scaled FOR PLANNING PURPOSES.
- All dimensions to be CHECKED ON SITE and any DISCREPANCY reported to Design Three Sixty.
- The site boundary shown is the best assumed from available data & does NOT represent legal ownership.
- All dimensions in mm unless otherwise stated.

Shrub Specification

Shrub mix 1

Species	Density	Height	Pot Size
Anemone hybrida 'Honorine Jobert'	3/m ²	N/A	2L
Choisya ternata 'Sundance'	3/m ²	40-60cm	5L
Hypericum moserianum	3/m ²	30-40cm	3L
Sarcococca hookerana humilis	3/m ²	30-40cm	5L
Skimmia japonica 'Rubella'	3/m ²	30-40cm	5L

Shrub mix 2

Species	Density	Height	Pot Size
Hebe 'Autumn Glory'	3/m ²	30-40cm	5L
Lavandula angustifolia 'Hidcote'	3/m ²	30-40cm	10L
Oenothera 'Twilight'	3/m ²	N/A	2L
Perovskia atriplicifolia 'Blue Spire'	3/m ²	30-40cm	5L
Santolina chamaecyparissus	3/m ²	30-40cm	5L

Revisions.

DESIGN THREE SIXTY

E: info@designthreesixty.co.uk
T: +44 (0) 7904 224864
W: www.designthreesixty.co.uk

Project:
New Build Scheme

Land at
12 Park Road,
Ratby,
Leicester,
LE6 0JJ

Client:
Mr Kane O'Donnell

Drawing Title:

Landscape Plan

Drawing by: IG / KF
Checked by: IG / KF

Date: 15-04-2024
Scale: As Shown @A3

Drawing Number: 137-004
Revision: 01 A/B/C/D/E
F/G/H/I/J/K