


Bagshaw: 24/00093/UNBLDS

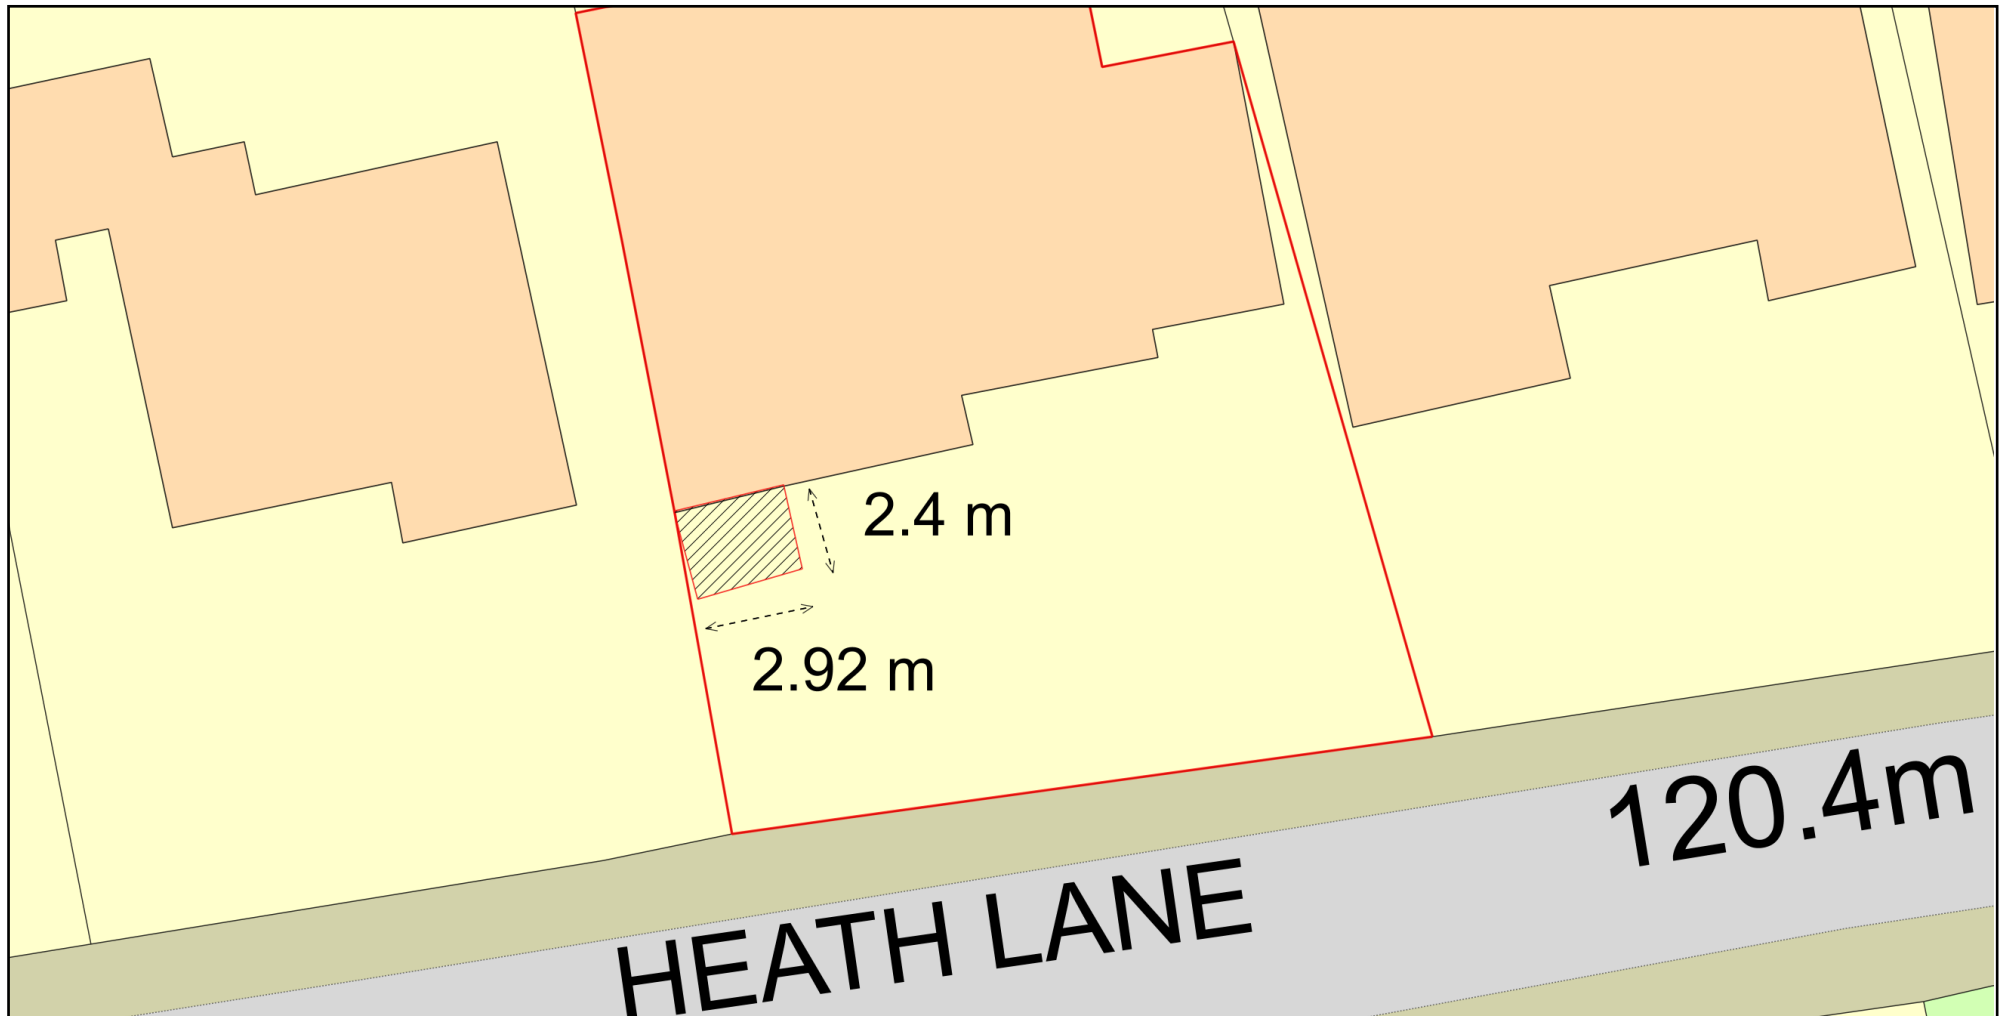

0 10
Metres



Plan Produced for: Garage Extension

Date Produced: 22 May 2024

Plan Reference Number: TQRQM24143110725863

Scale: 1:200 @ A4

© Crown copyright and database rights 2023 OS 100042766

