
5 Aldridge Road Burbage

Block Plans

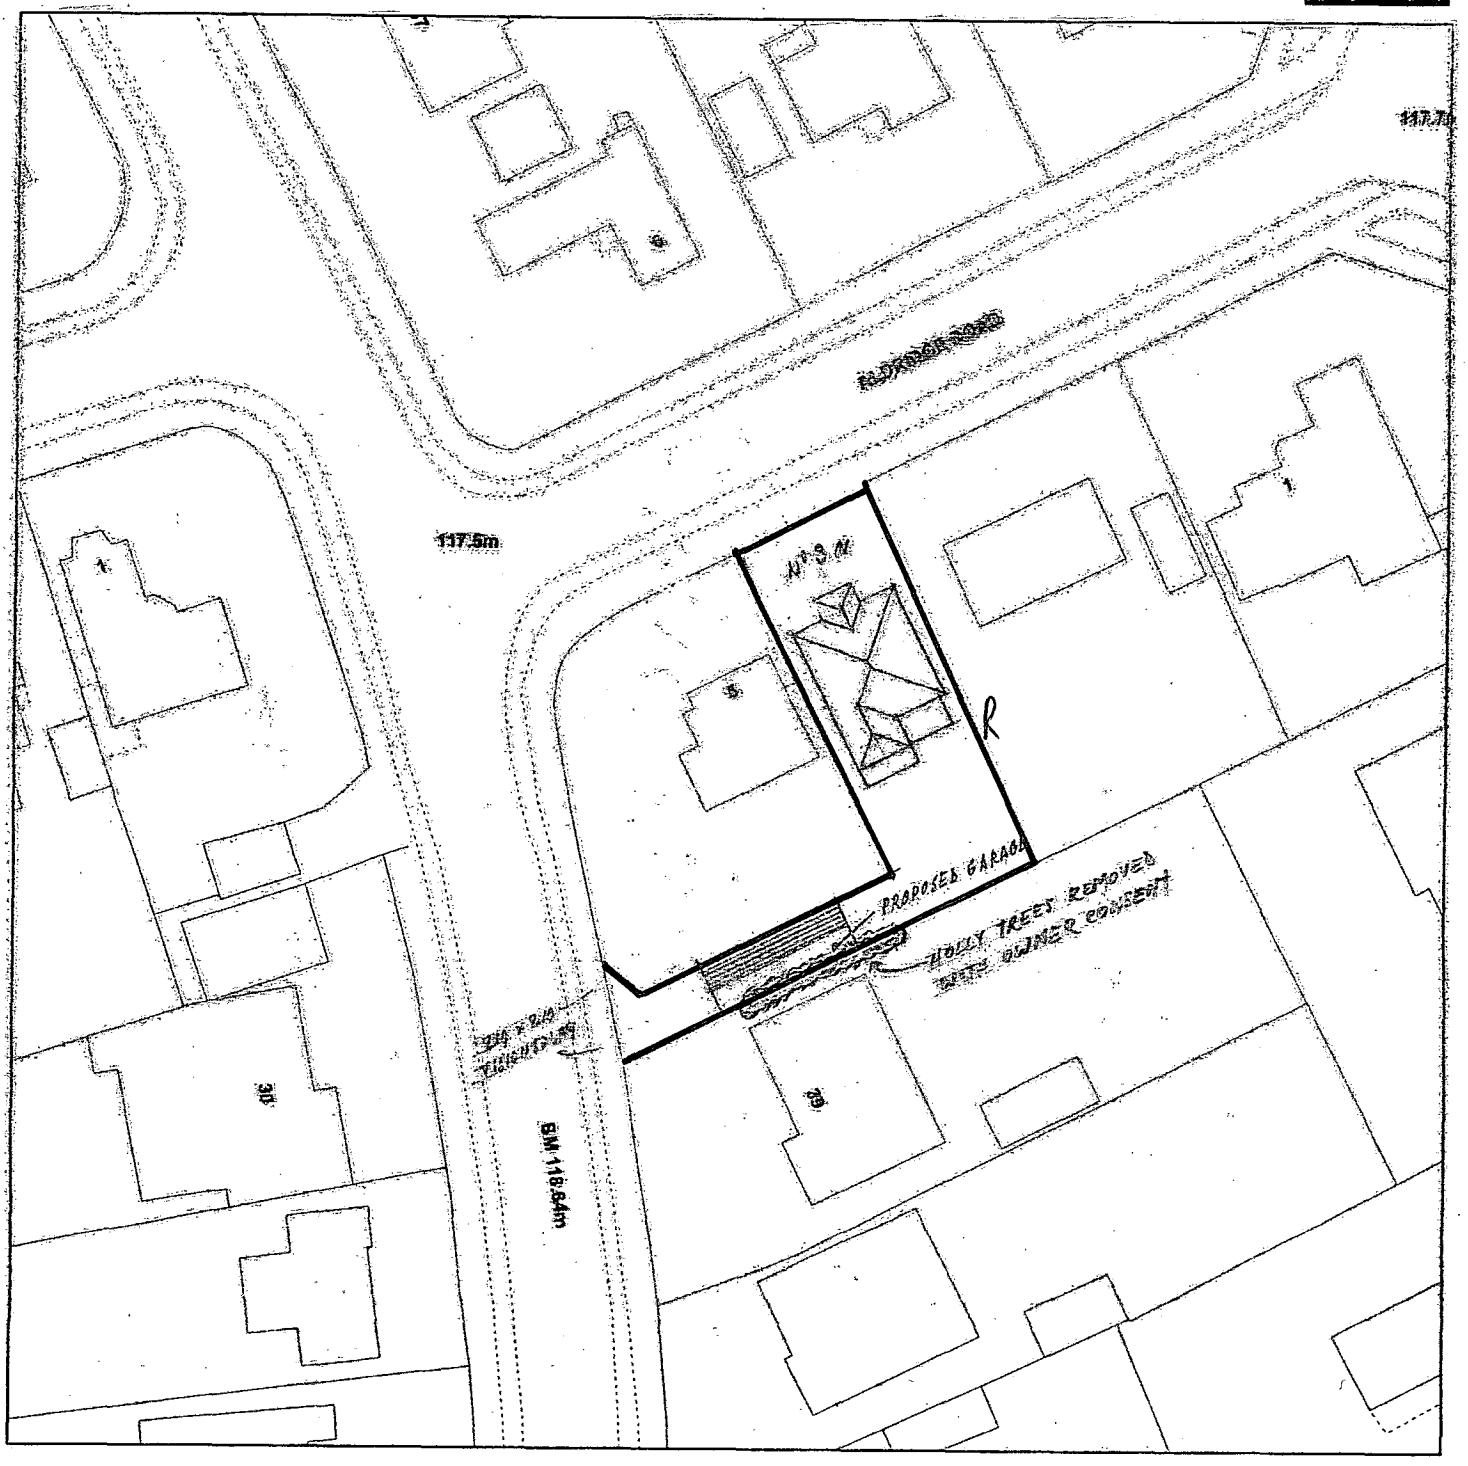

Scale : 1:500

Reproduced from the Ordnance Survey map with the permission of the Controller of Her Majesty's Stationery Office © Crown Copyright 2000.

Unauthorised reproduction infringes Crown Copyright and may lead to prosecution or civil proceedings.

Organisation	Hinckley and Bosworth Borough Council
Department	Planning
Comments	Do Not Copy
Date	27 September 2005
SLA Number	LA00018489

*Produced using ESRI (UK)'s MapExplorer 2.0 - **http://www.esriuk.com***