09/06/2004 SK3706 Ordnance Survey® 1:1250

INDEXED

DEVELOPMENT SERVICES
0 8 OCT 2008
RECEIVED

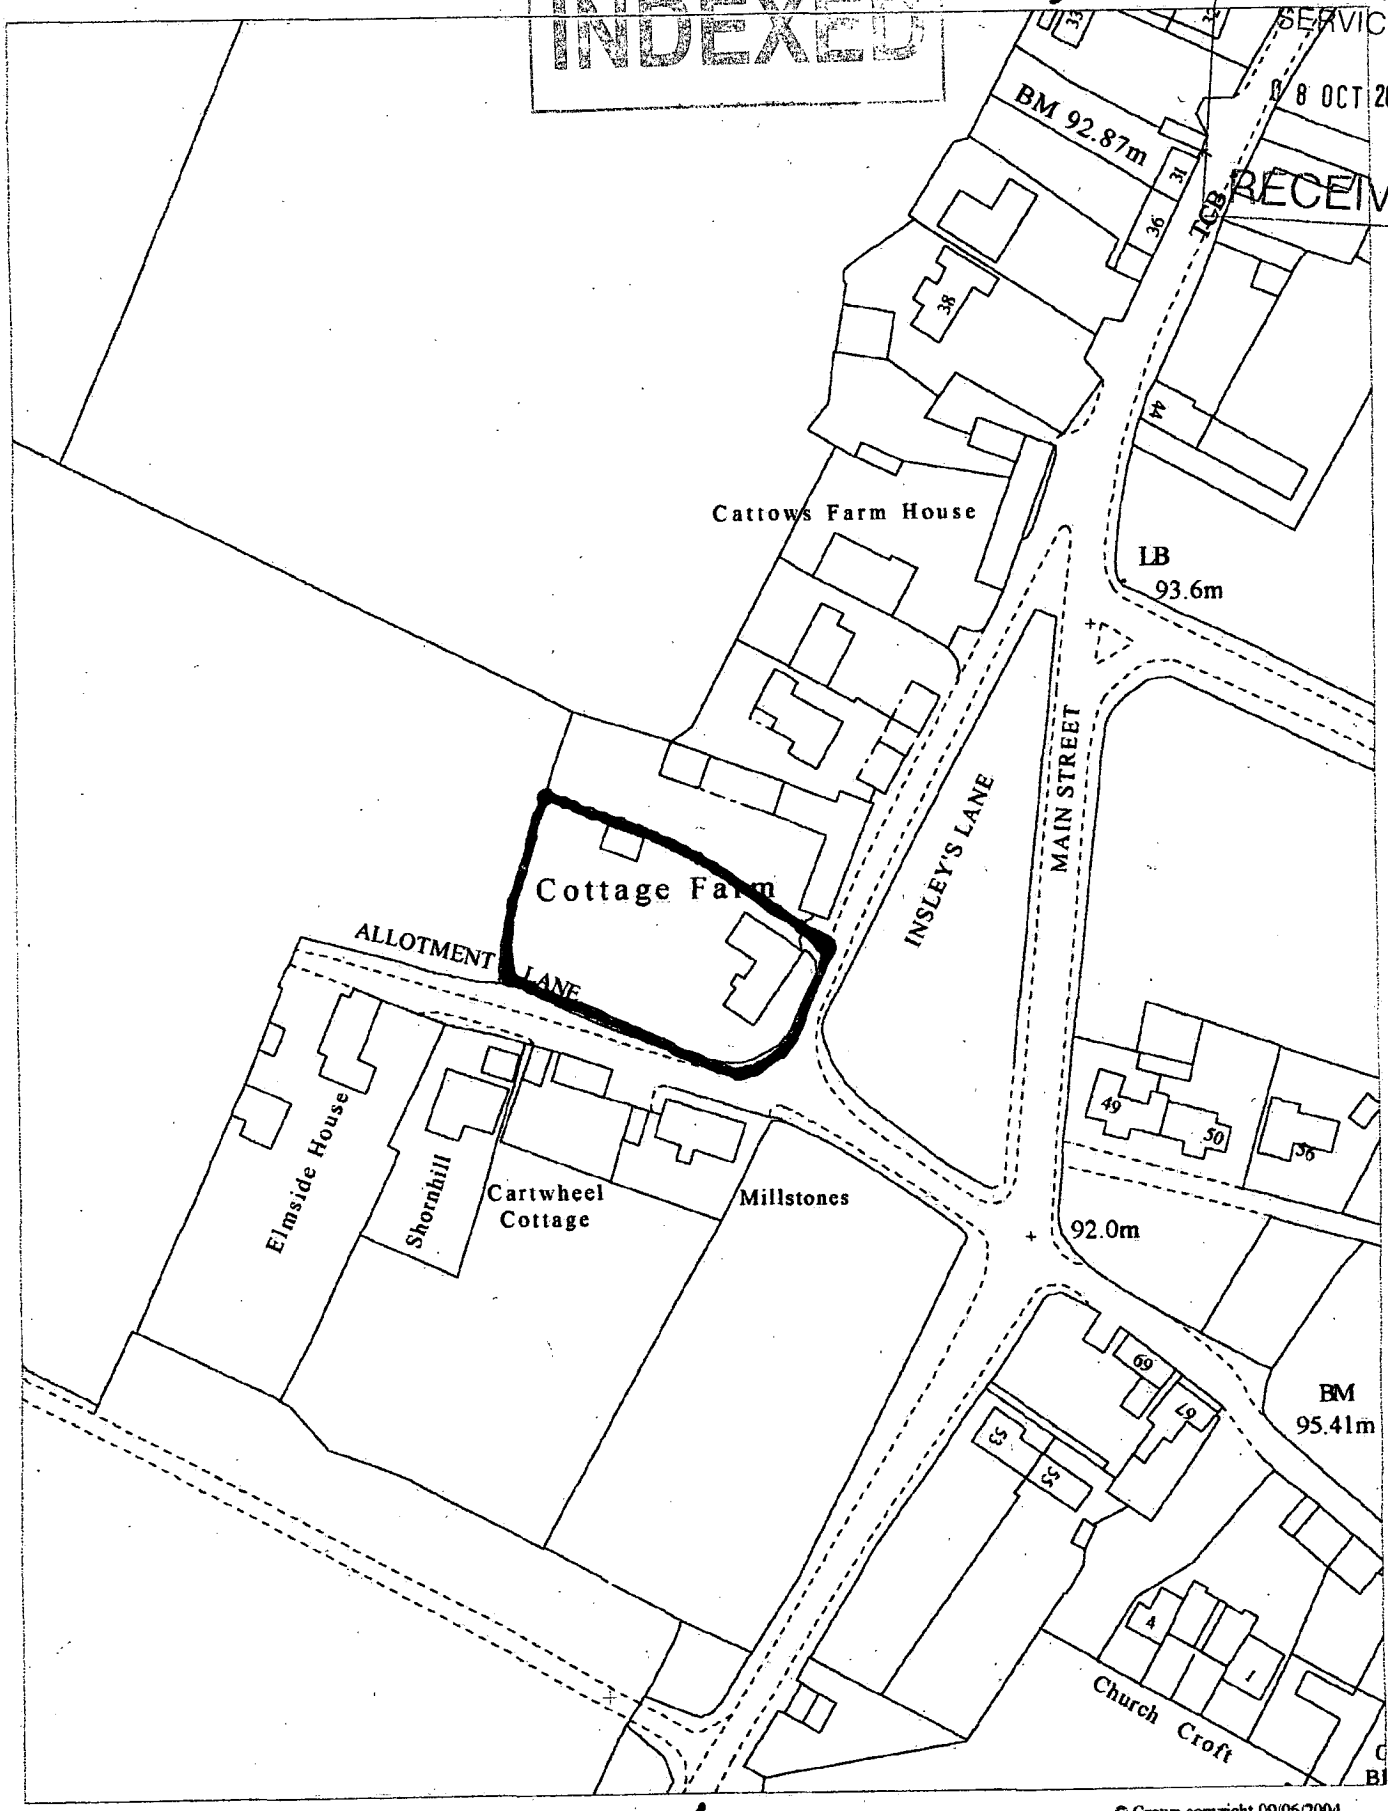

SITE PLAN

© Crown copyright 09/06/2004
Reproduction in whole or in part by any means is prohibited without the prior permission of the Ordnance Survey