West Elevation to Lower Bond Street



East Elevation (Rear)

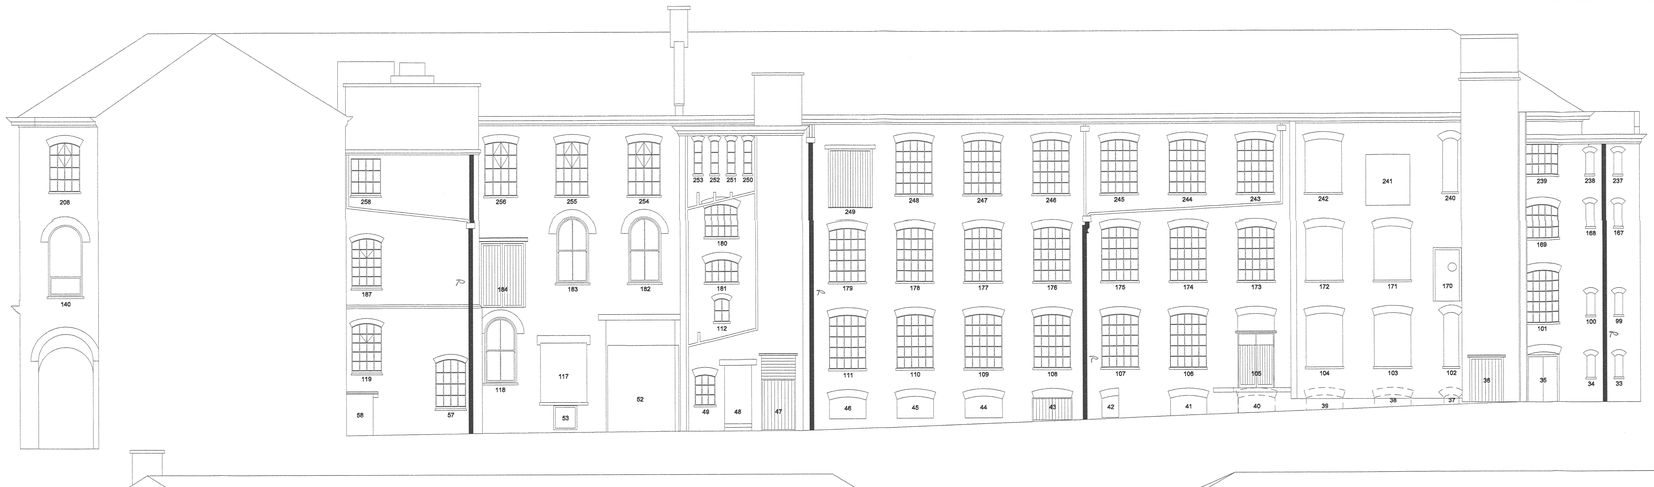

South Elevation to Baines' Lane

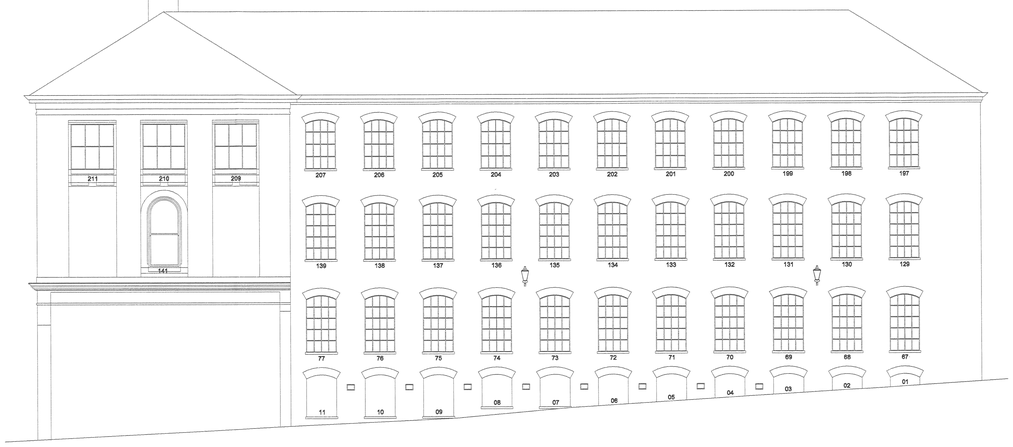

North Elevation (Rear)



North Elevation (End)

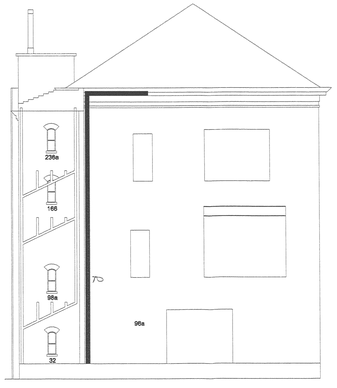

East Elevation (End)

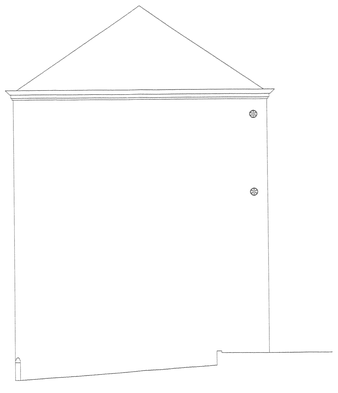

South Elevation
(Central Toilet Block)

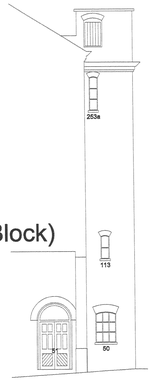

KEY

- Indicates temporary uPVC rainwater pipe and gutter

True Scale 100mm

The copyright of this drawing is vested with Corstorphine & Wright : Kenzie Lovell Limited and must not be copied or reproduced without the consent of the Company

Figured dimensions only to be taken from this drawing ; DO NOT SCALE. All contractors must visit the site and be responsible for checking all setting out dimensions and notifying the architect of any discrepancies prior to any manufacture or construction works.

NOTES

Rev.	Date	By	Chk	Description
B	29.09.08	DC	GM	Temporary 're built' uPVC rainwater pipes and gutter indicated
A	11.07.08	DC	GM	Windows 37 to 40 indicated dotted on elevation

Client: WILLMOTT DIXON

Project: The Goddard Buildings, Lower Bond Street, Hinckley

Drawing Title: Existing Elevations

Drawn	Chkd	Scale	Date	Size
DC	GM	1:100	May 08	A1

Job No.	Drawing No.	Rev.
08028	0106	B

SMC
CORSTORPHINE & WRIGHT
CORSTORPHINE & WRIGHT KENZIE LOVELL LTD
Brook Hall, Brook Street, Warwick CV34 4BL
Tel. 01926 402323
Fax. 01926 495316