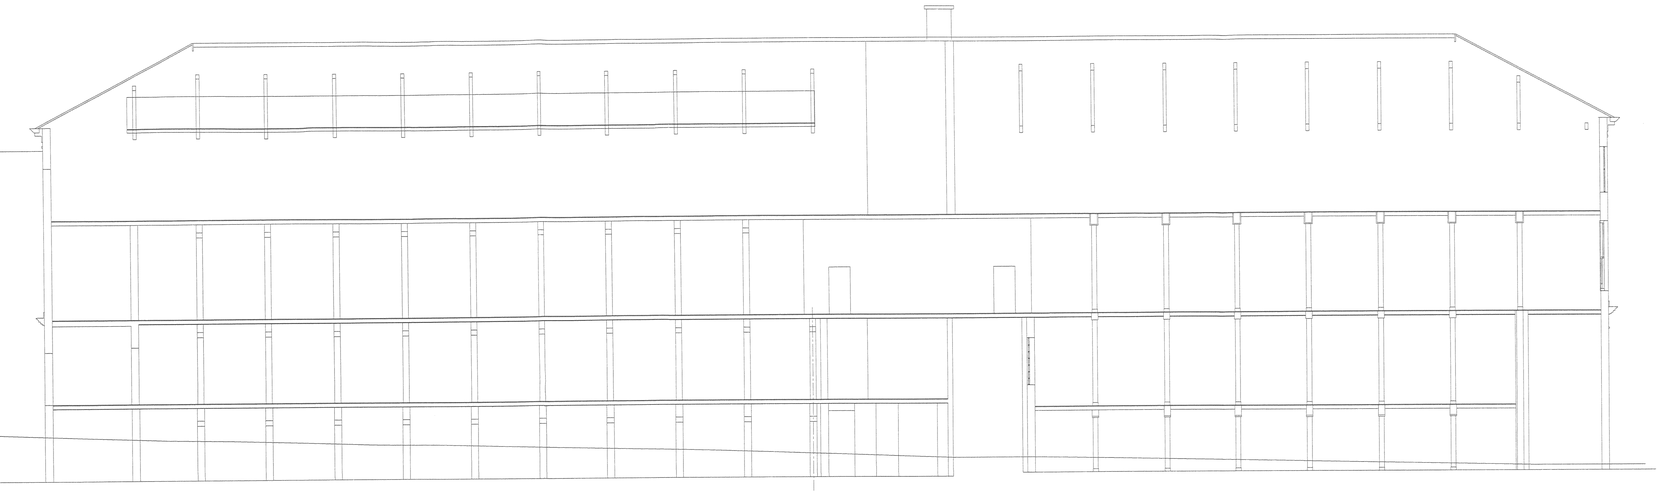

SECTION 3-3

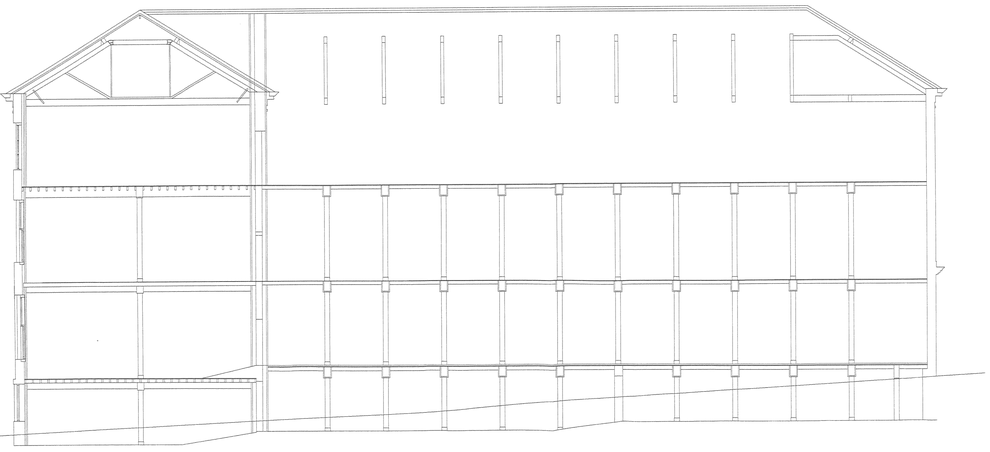

SECTION 1-1

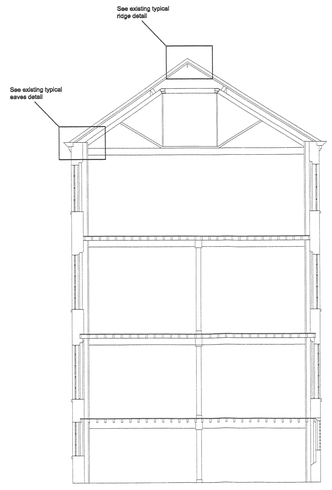

SECTION 2-2

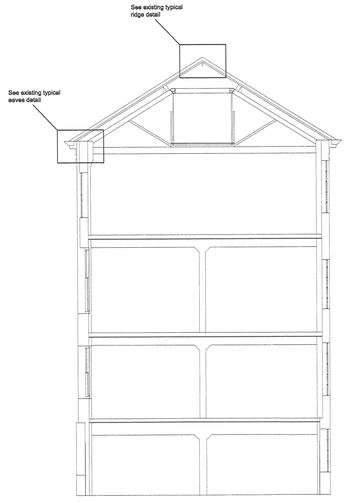

SECTION 4-4

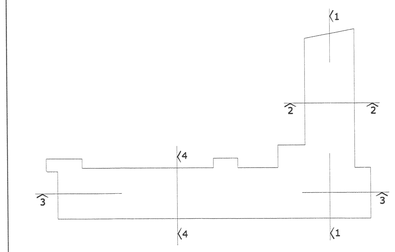

KEY PLAN @ 1:500

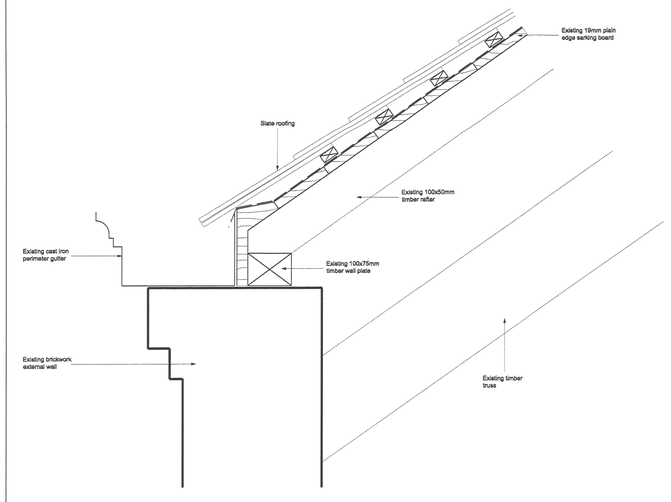

EXISTING TYPICAL EAVES DETAIL @ 1:5

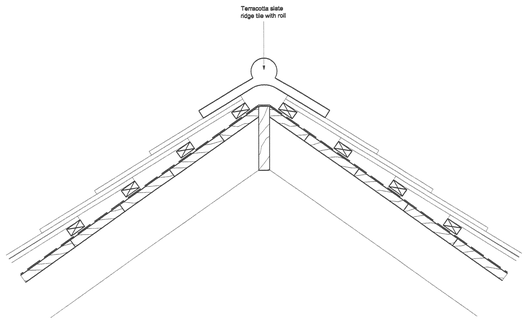

EXISTING TYPICAL RIDGE DETAIL @ 1:5

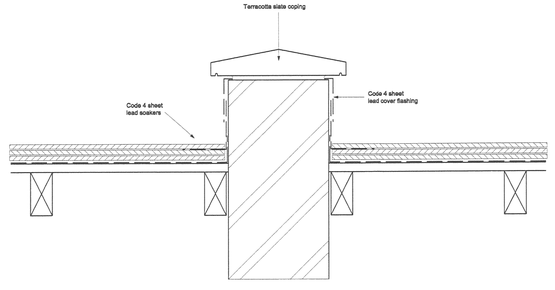

EXISTING TYPICAL PARAPET DETAIL @ 1:5

True Scale 100mm

The copyright of this drawing is vested with Corstorphine & Wright : Kenzie Lovell Limited and must not be copied or reproduced without the consent of the Company

Figured dimensions only to be taken from this drawing : DO NOT SCALE. All contractors must visit the site and be responsible for checking all setting out dimensions and notifying the architect of any discrepancies prior to any manufacture or construction works.

NOTES

A 30.09.08 DC GM Existing eaves detail added

Rev.	Date	By	Chk	Description

Client: WILLMOTT DIXON

Project: The Goddard Building, Lower Bond Street, Hinckley

Drawing Title: Existing Sections

Drawn	Chkd	Scale	Date	Size
DC	GM	1:100	May 08	A0

Job No.	Drawing No.	Rev.
08028	0107	A

SMC CORSTORPHINE & WRIGHT
CORSTORPHINE & WRIGHT KENZIE LOVELL LTD
Brook Hall, Brook Street, Warwick CV34 4BL
Tel. 01926 492323
Fax. 01926 495318