


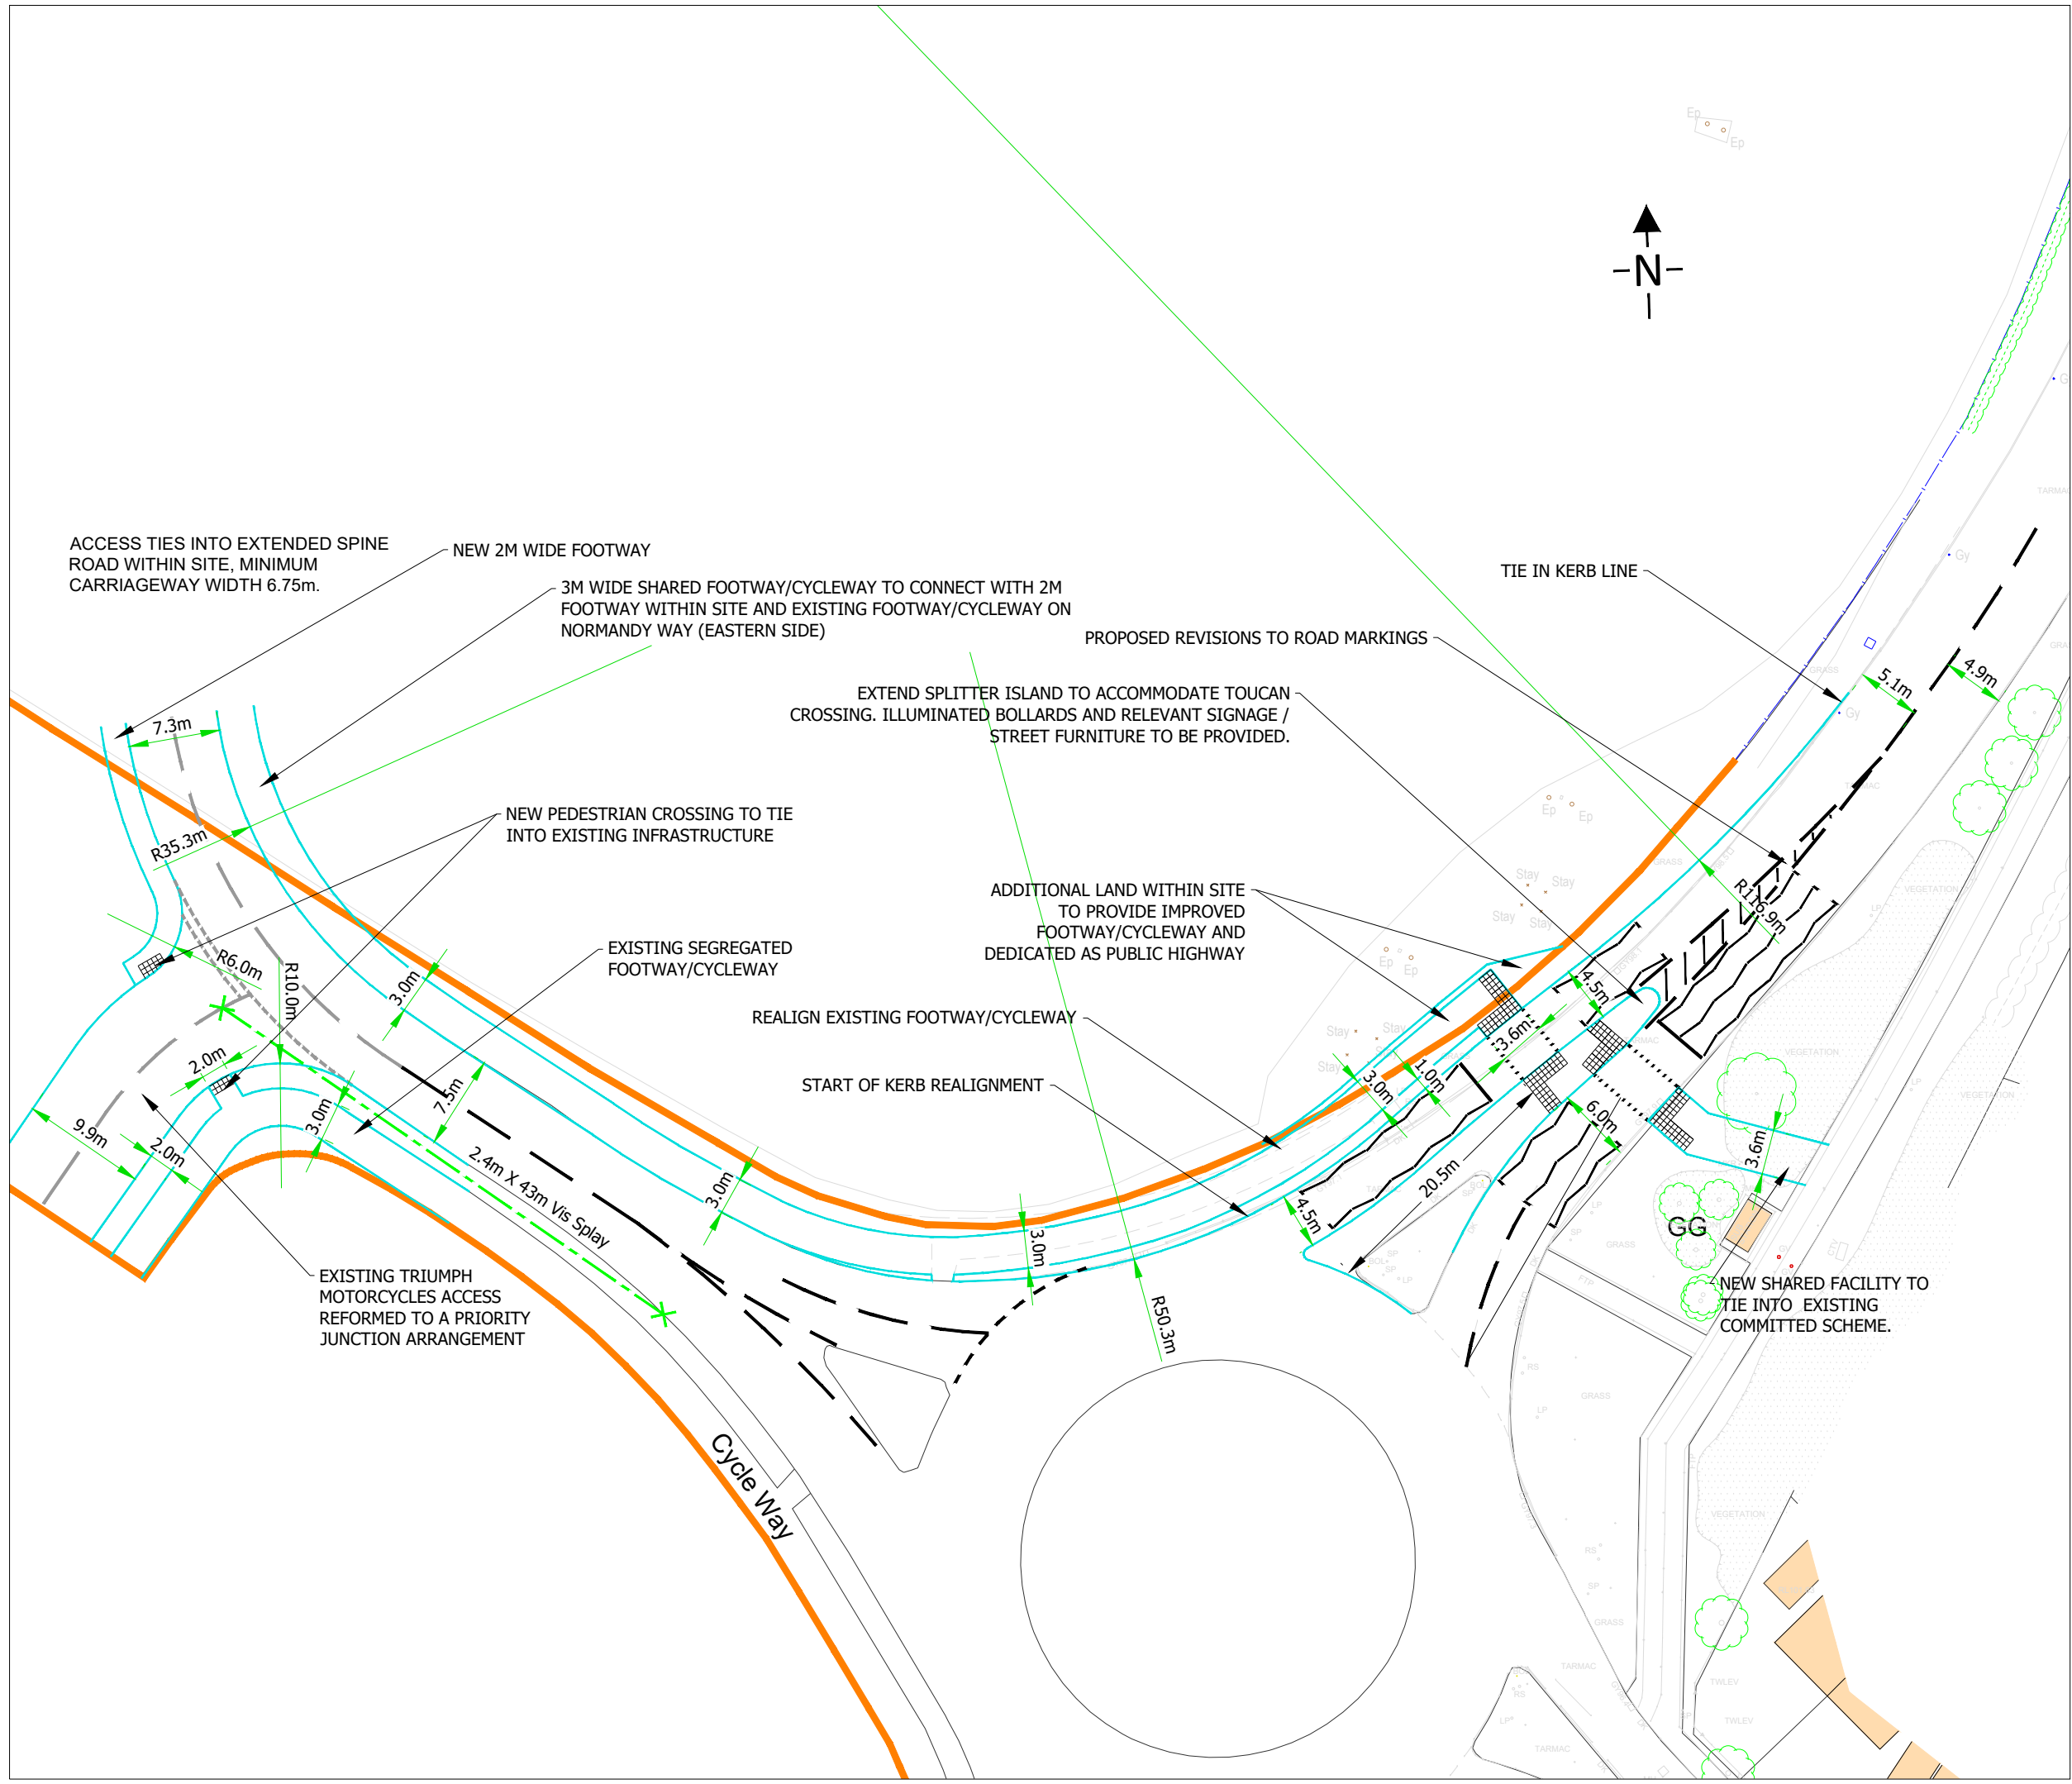

1. THIS DRAWING IS NOT TO BE SCALED FOR CONSTRUCTION PURPOSES.
2. THE CONTRACTOR SHALL CHECK ALL DIMENSIONS AND LEVELS ON SITE.

HIGHWAY BOUNDARY

REV	DESCRIPTION	DATE	BY	AUTH
-----	-------------	------	----	------

Capricorn Transport Planning

19 Graystones Close
West Bridgford
Nottingham
NG2 6QU

T : 0777 334 7121
www.capricorn-tp.co.uk



CLIENT
BLOOR HOMES

PROJECT
NORMANDY WAY, HINCKLEY

TITLE
PROPOSED DEVELOPMENT ACCESS:
GENERAL ARRANGEMENT

DRAWN	AUTHORISED	SCALE	SHEET SIZE	DATE
MC	SM	1:500	A3	14/11/22

PROJECT NO.	DRAWING NO.	REV
C21021	DR001	-