


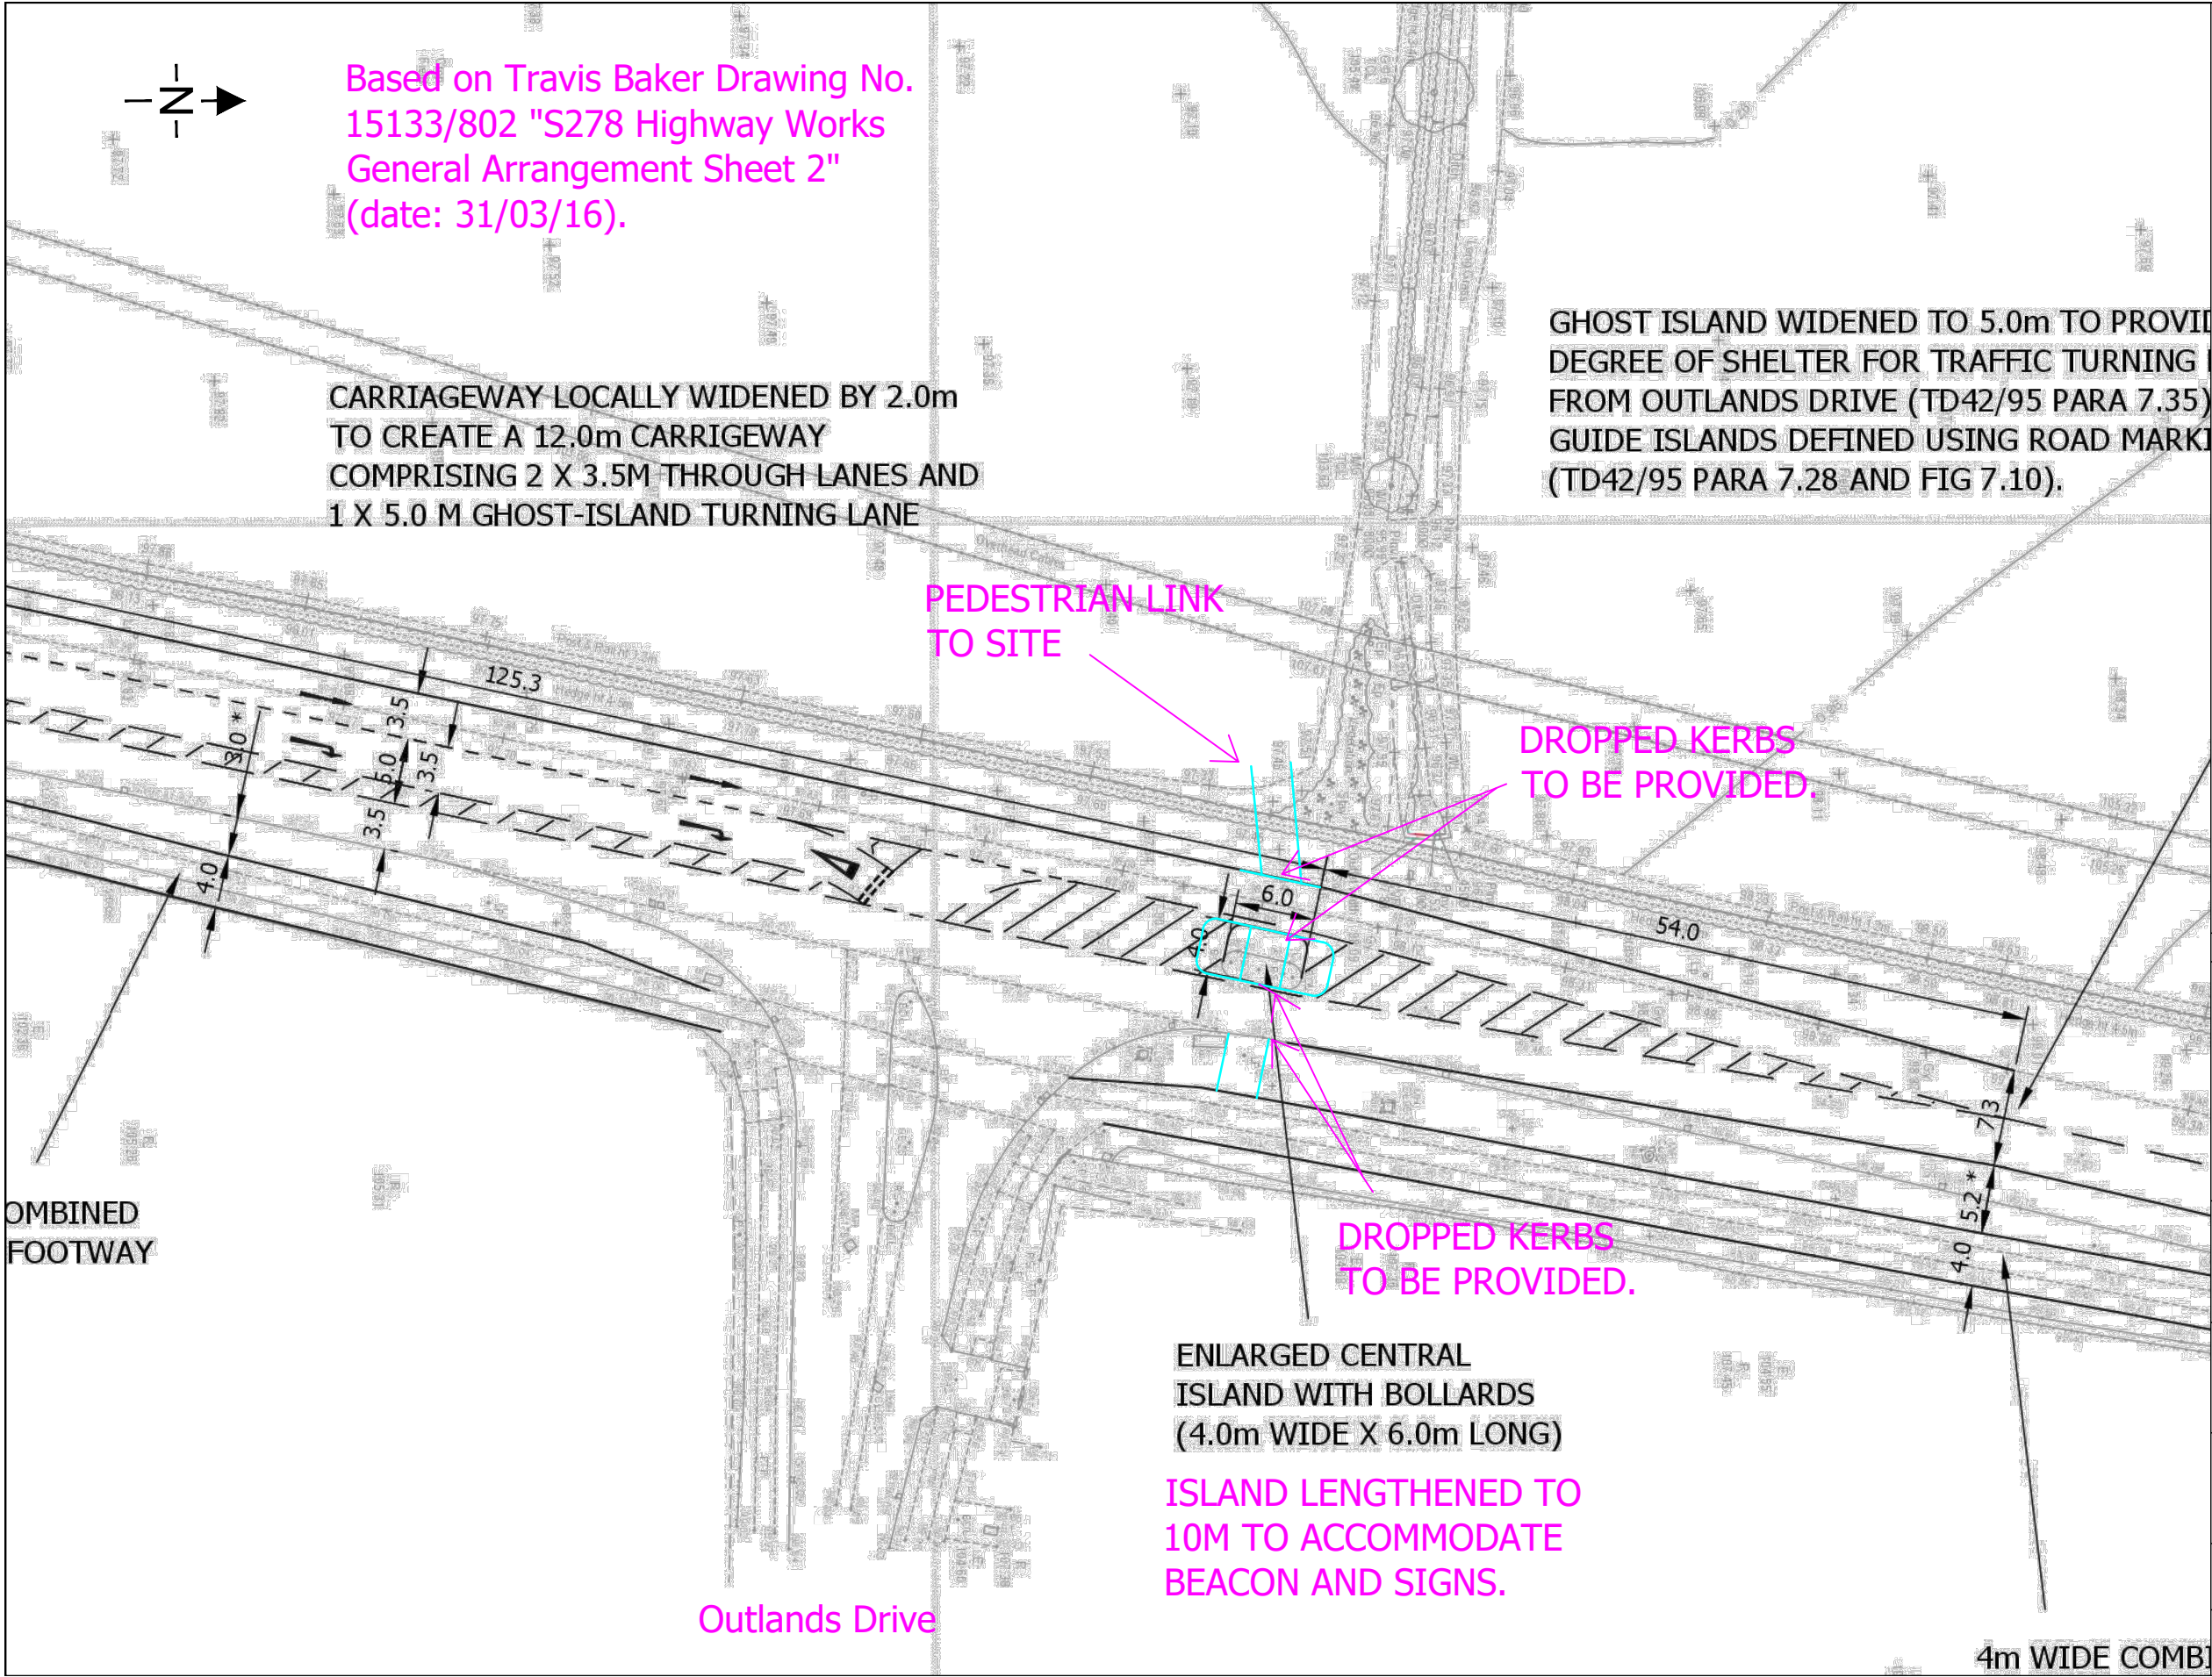

- 1. THIS DRAWING IS NOT TO BE SCALED FOR CONSTRUCTION PURPOSES.
- 2. THE CONTRACTOR SHALL CHECK ALL DIMENSIONS AND LEVELS ON SITE.

REV	DESCRIPTION	DATE	BY	AUTH

Capricorn Transport Planning

19 Graystones Close
West Bridgford
Nottingham
NG2 6QU
T : 0777 334 7121
www.capricorn-tp.co.uk



CLIENT
BLOOR HOMES

PROJECT
NORMANDY WAY, HINCKLEY

TITLE
PROPOSED PEDESTRIAN/CYCLE
CROSSING AT OUTLANDS DRIVE

DRAWN SM	AUTHORISED SM	SCALE 1:500	SHEET SIZE A3	DATE 19.12.22
PROJECT NO. C21021		DRAWING NO. DR002		REV -