

PROPOSED FRONT ELEVATION (1:200)

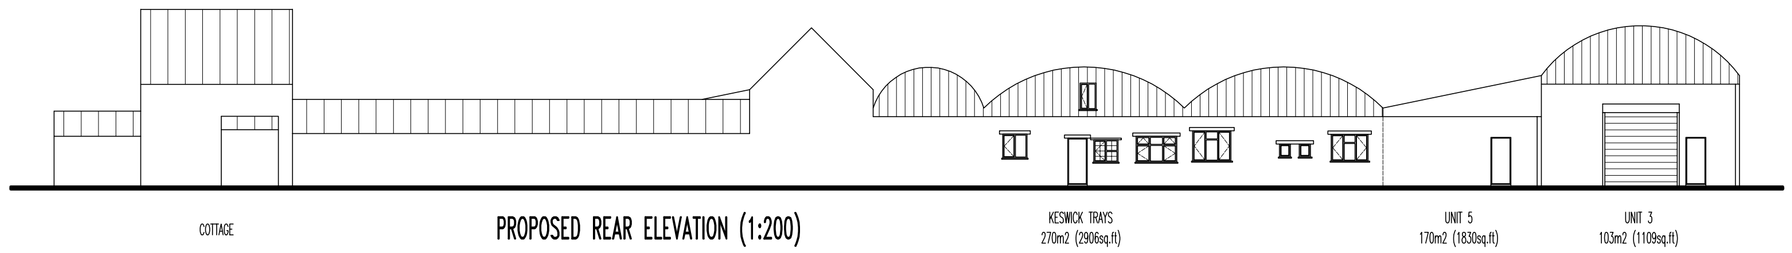

PROPOSED REAR ELEVATION (1:200)

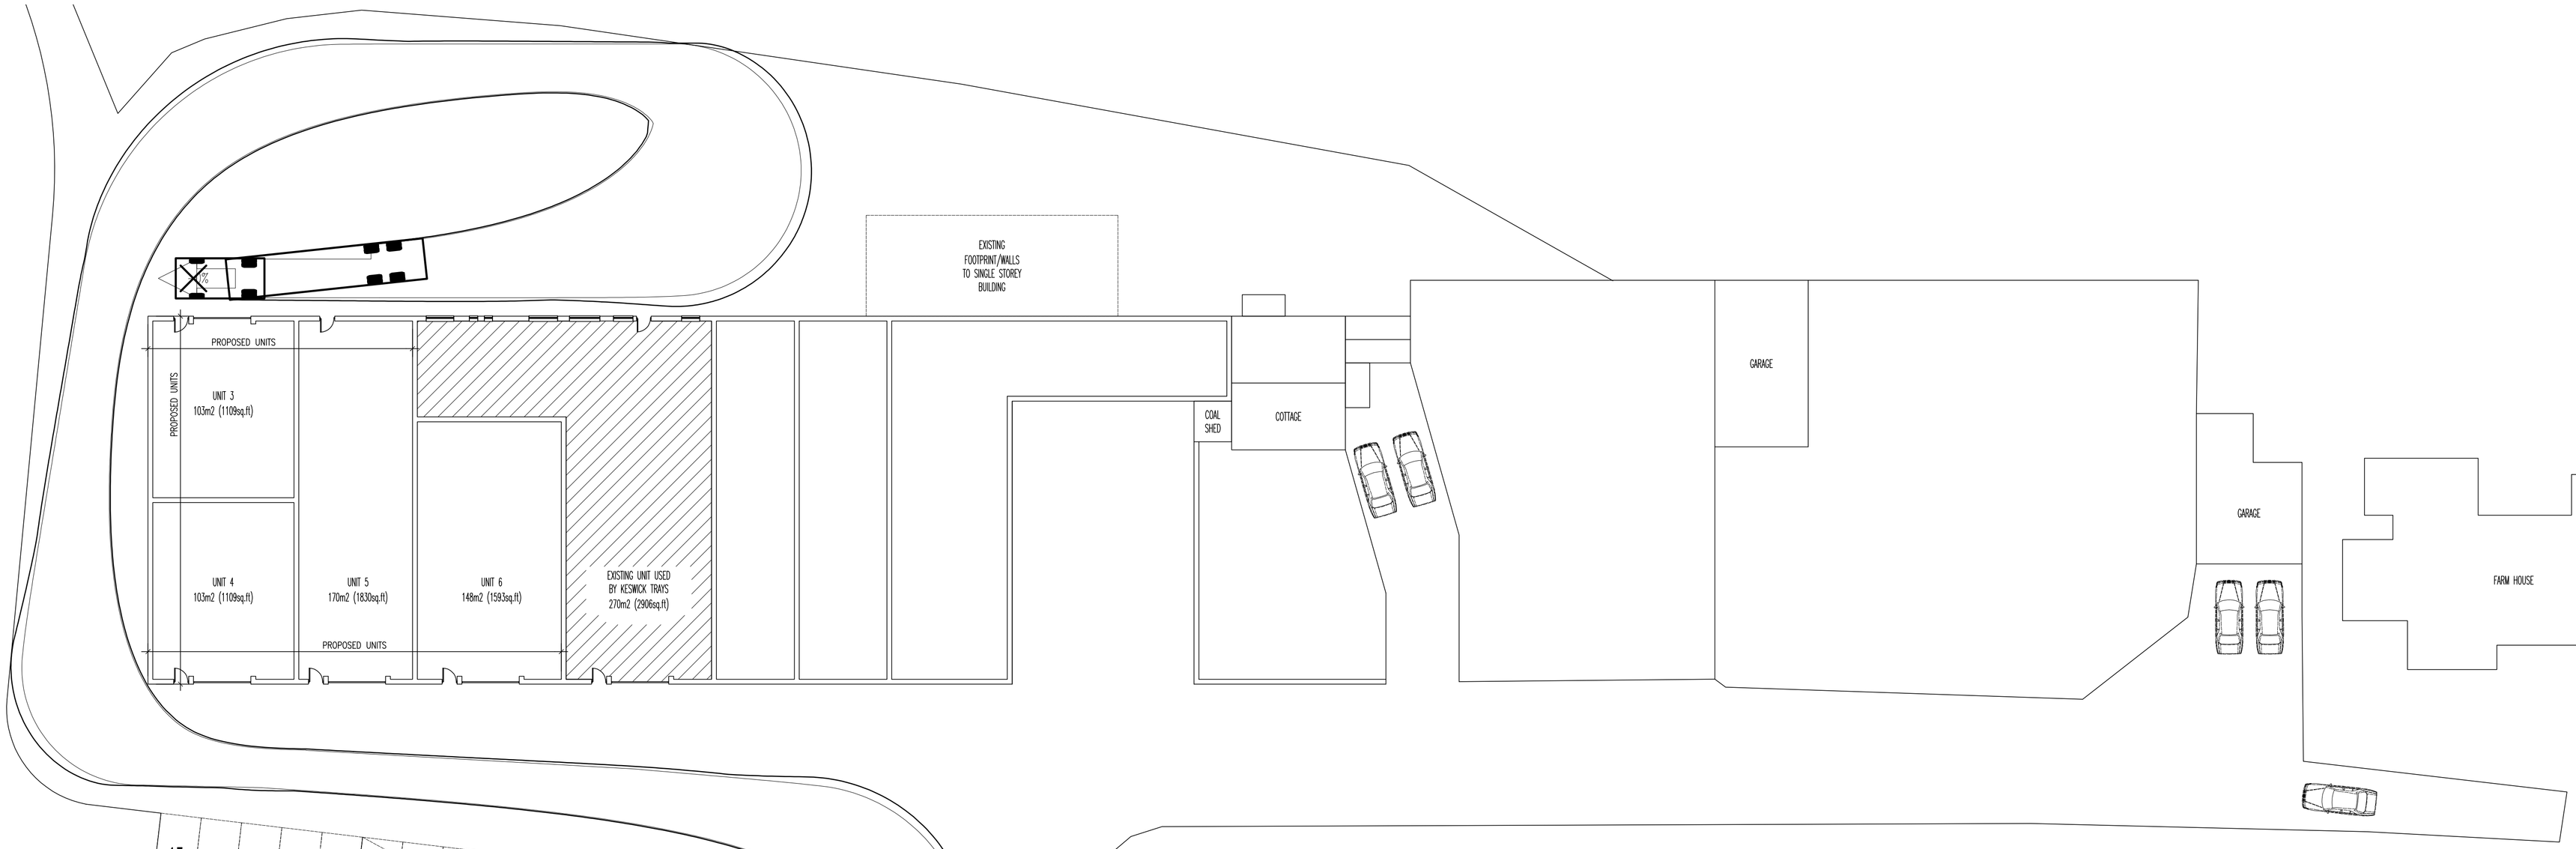

PROPOSED SITE PLAN (1:200)

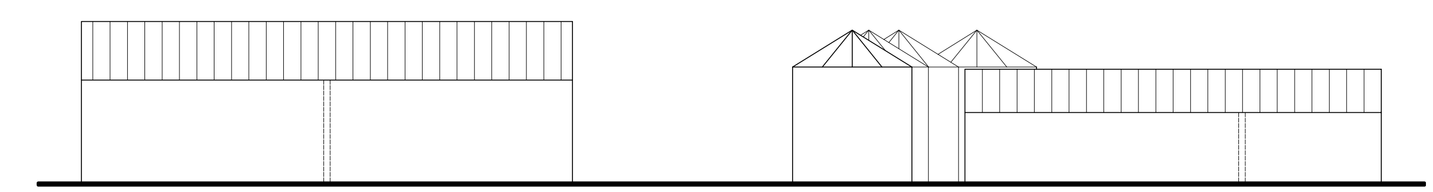

PROPOSED SIDE ELEVATION (1:200)



PROPOSED SIDE ELEVATION (1:200)

Rev.	Date	Description	By	Chk'd
A02	20.03.10	PARKING ALLOCATION SHOWN	SJN	
A01	FEB. '10	UPDATED IN ACCORDANCE WITH JAMES BAILEY COMMENTS & FLOOR AREAS AMENDED	SJN	

Client
MR & MRS R NEEP

Project
FOREST VIEW FARM
PECKLETON LANE, DESFORD,
LEICESTERSHIRE. LE9 9JU.

Drawing Title
PROPOPSED PLANS & ELEVATIONS
FOR FOREST VIEW FARM

Comp. File No.		
BFV20002		
Drawn by	Checked by	
SJN		
Scale	Date	
1:200 @ A1	SEPT. '09	
Project No.	Drawing No.	Revision
2009	BFV[20]002	A02