



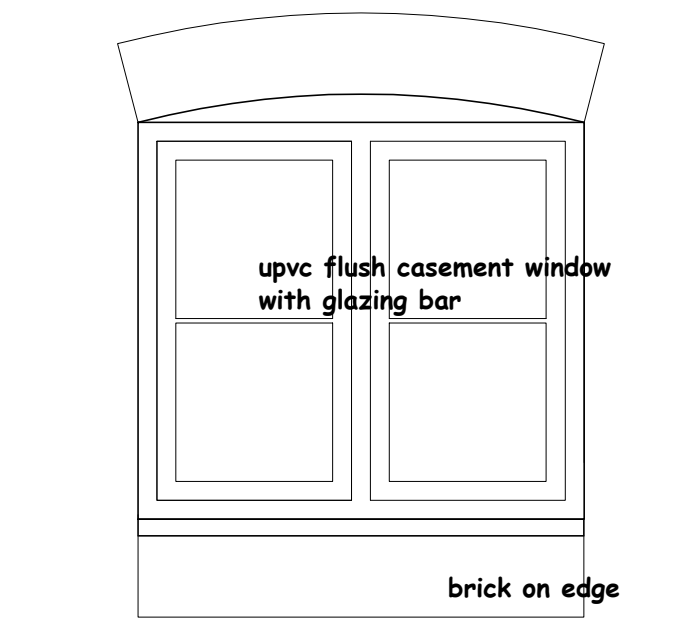

ELEVATION GEORGE STREET

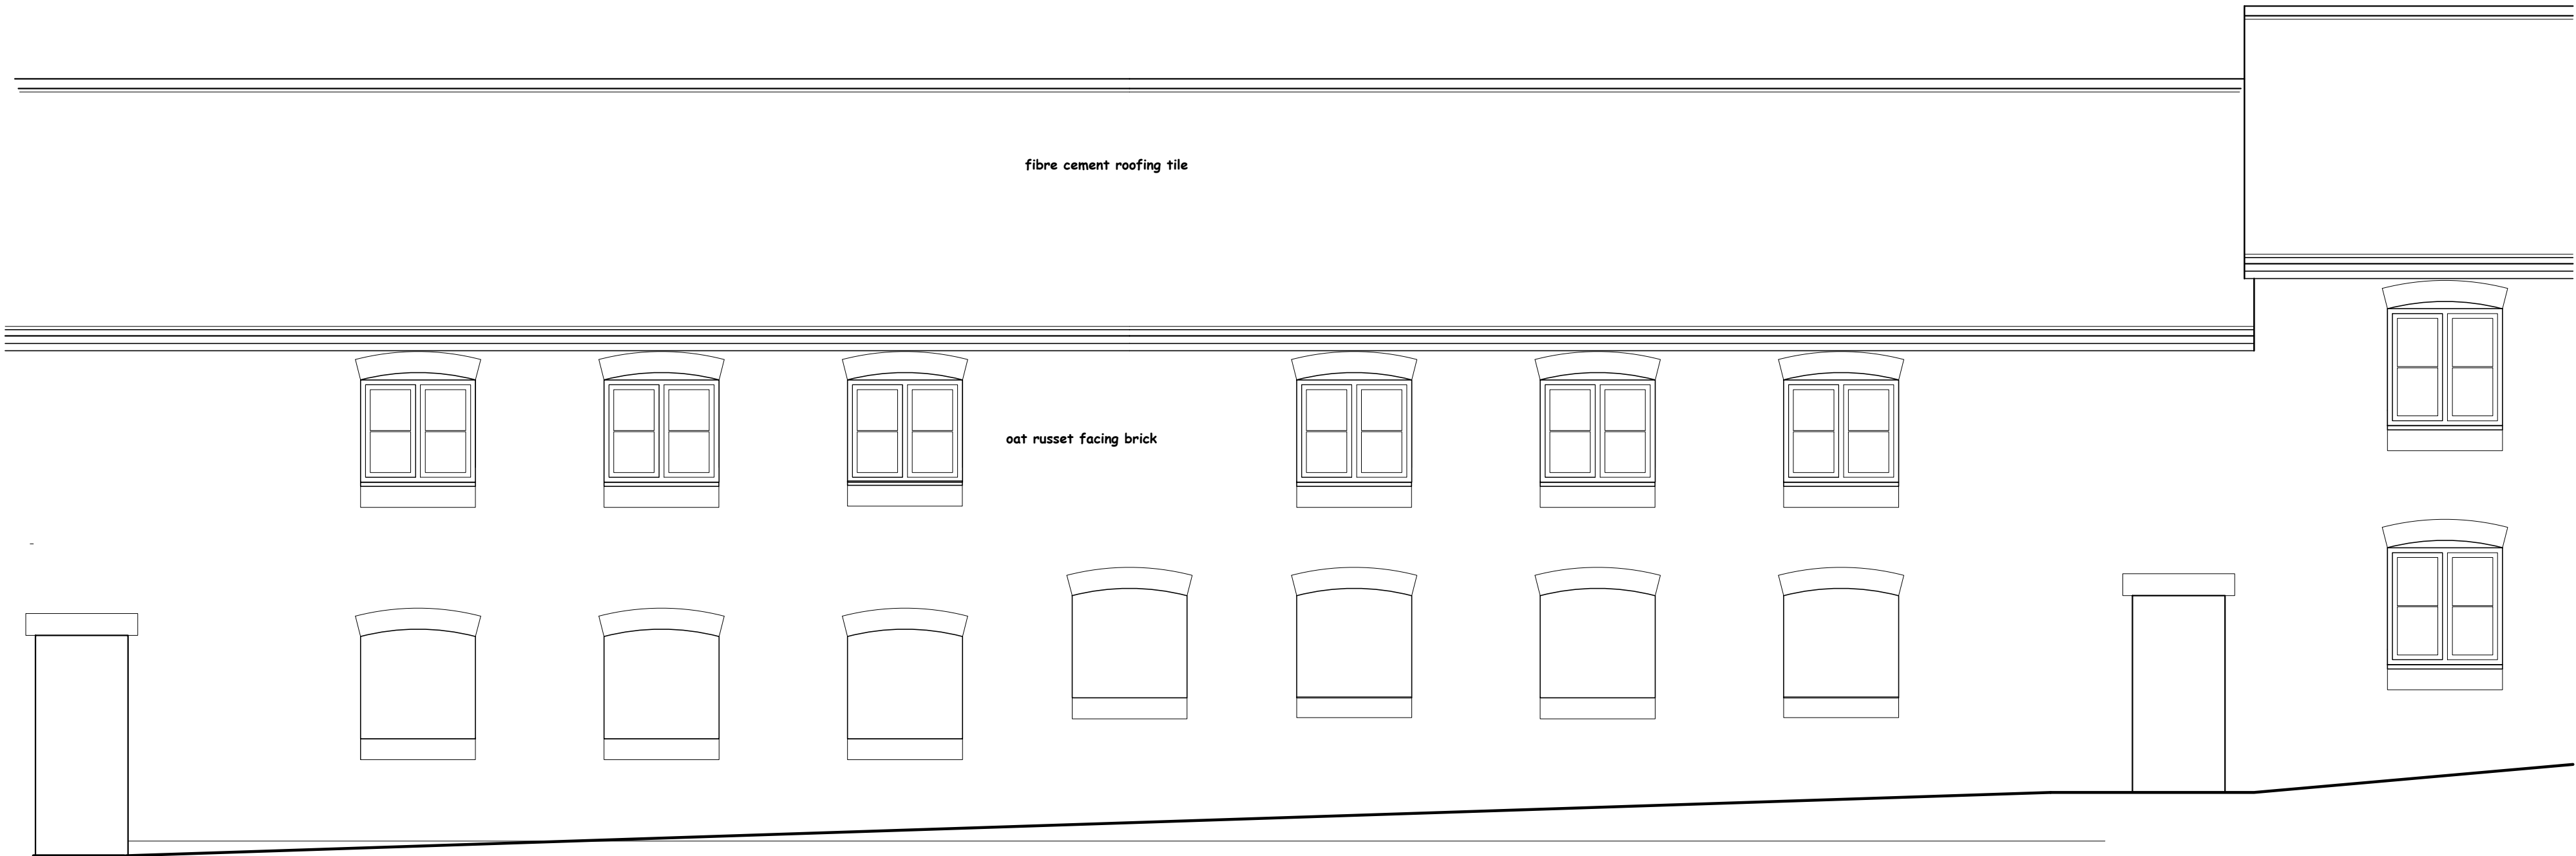

NIGEL DUTTON

49 FALCON ROAD, ANSTEY , LE7 7FY

TEL: 07760 160572

0116 2365663

nigel.dutton88@gmail.com

A1

this drawing is the copyright of NIGEL DUTTON and should not be reproduced without permission.

client
THE NOVA CROWD

project
SITE
ARTHUR STREET, BARWELL

title
GENERAL ARRANGEMENT
UNITS 8 & 9
2 OF 2

scale 1:50	date DEC 2020	drg. no ND.19.190.105	rev E
---------------	------------------	--------------------------	----------