ELEVATION SITE/EAST

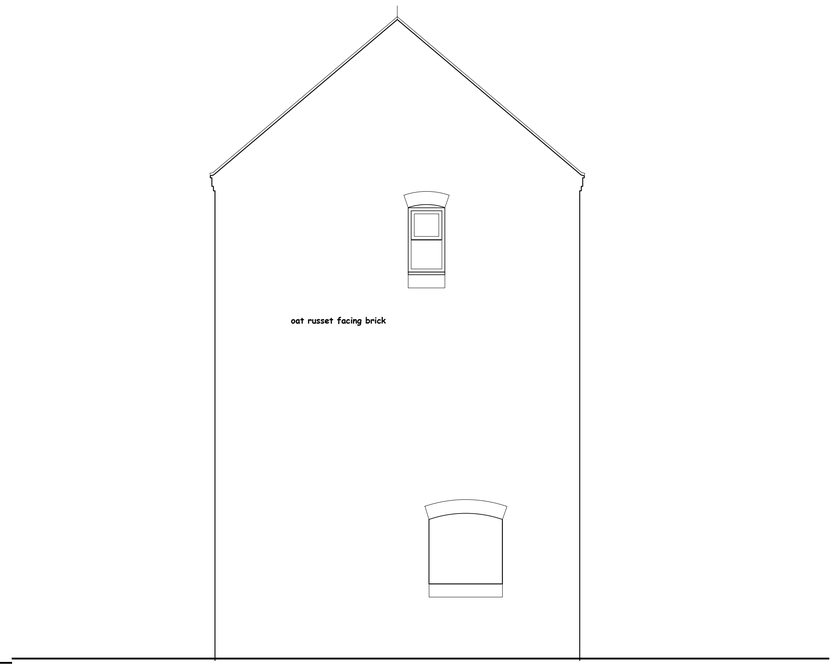

END ELEVATION KING STREET NORTH

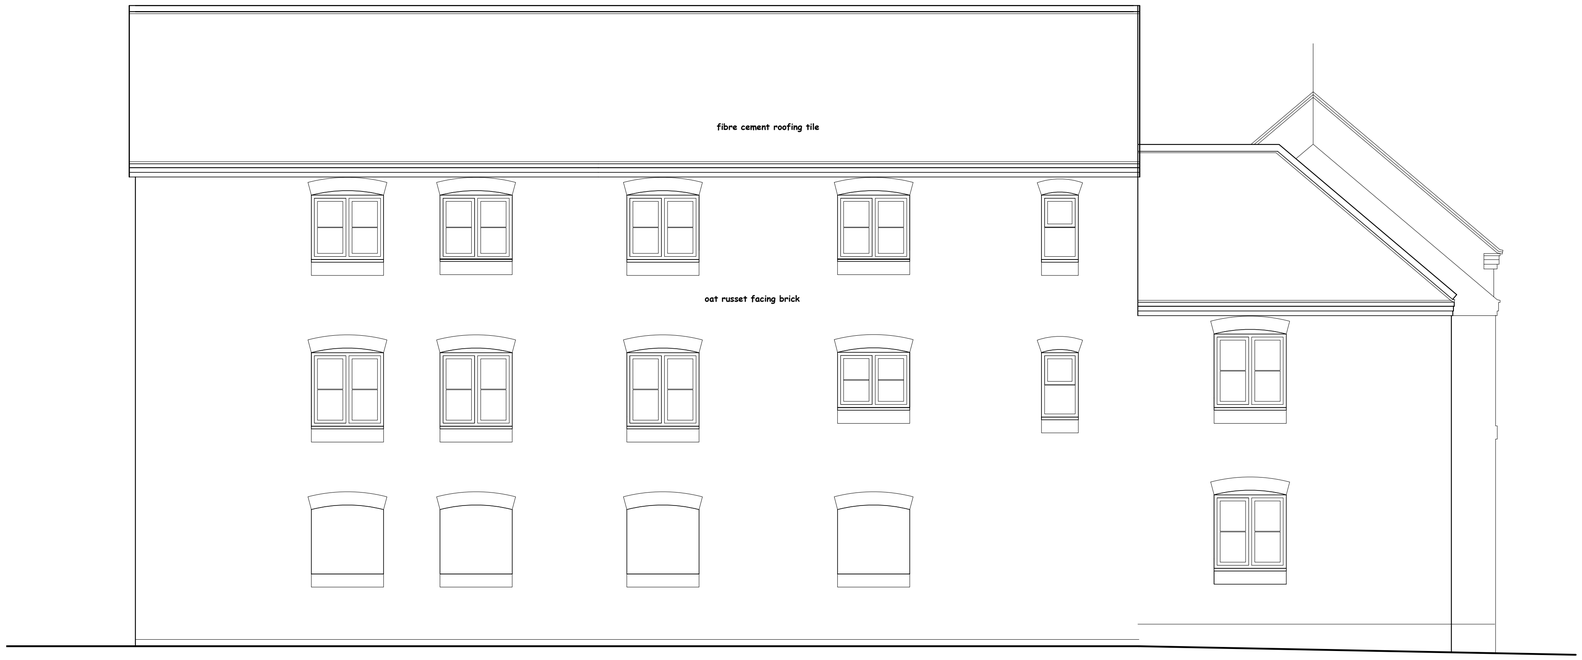

ELEVATION KING STREET

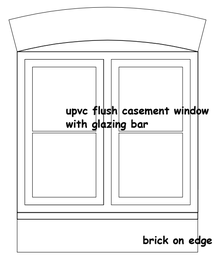

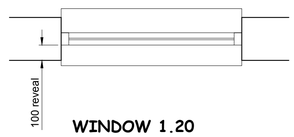

WINDOW 1.20

NIGEL DUTTON
49 FALCON ROAD, ANSTEY , LE7 7FY

TEL: 07760 160572
0116 2365663
nigel.dutton88@gmail.com

A1

this drawing is the copyright of NIGEL DUTTON
and should not be reproduced without permission.

client
THE NOVA CROWD

project
SITE
ARTHUR STREET, BARWELL

title
GENERAL ARRANGEMENT
UNITS 12,13 & 14
3 OF 3

scale	date	drg. no	rev
1.50	DEC 2020	ND.19.190.110	E