08/00151/FUL

14 FEB 2008

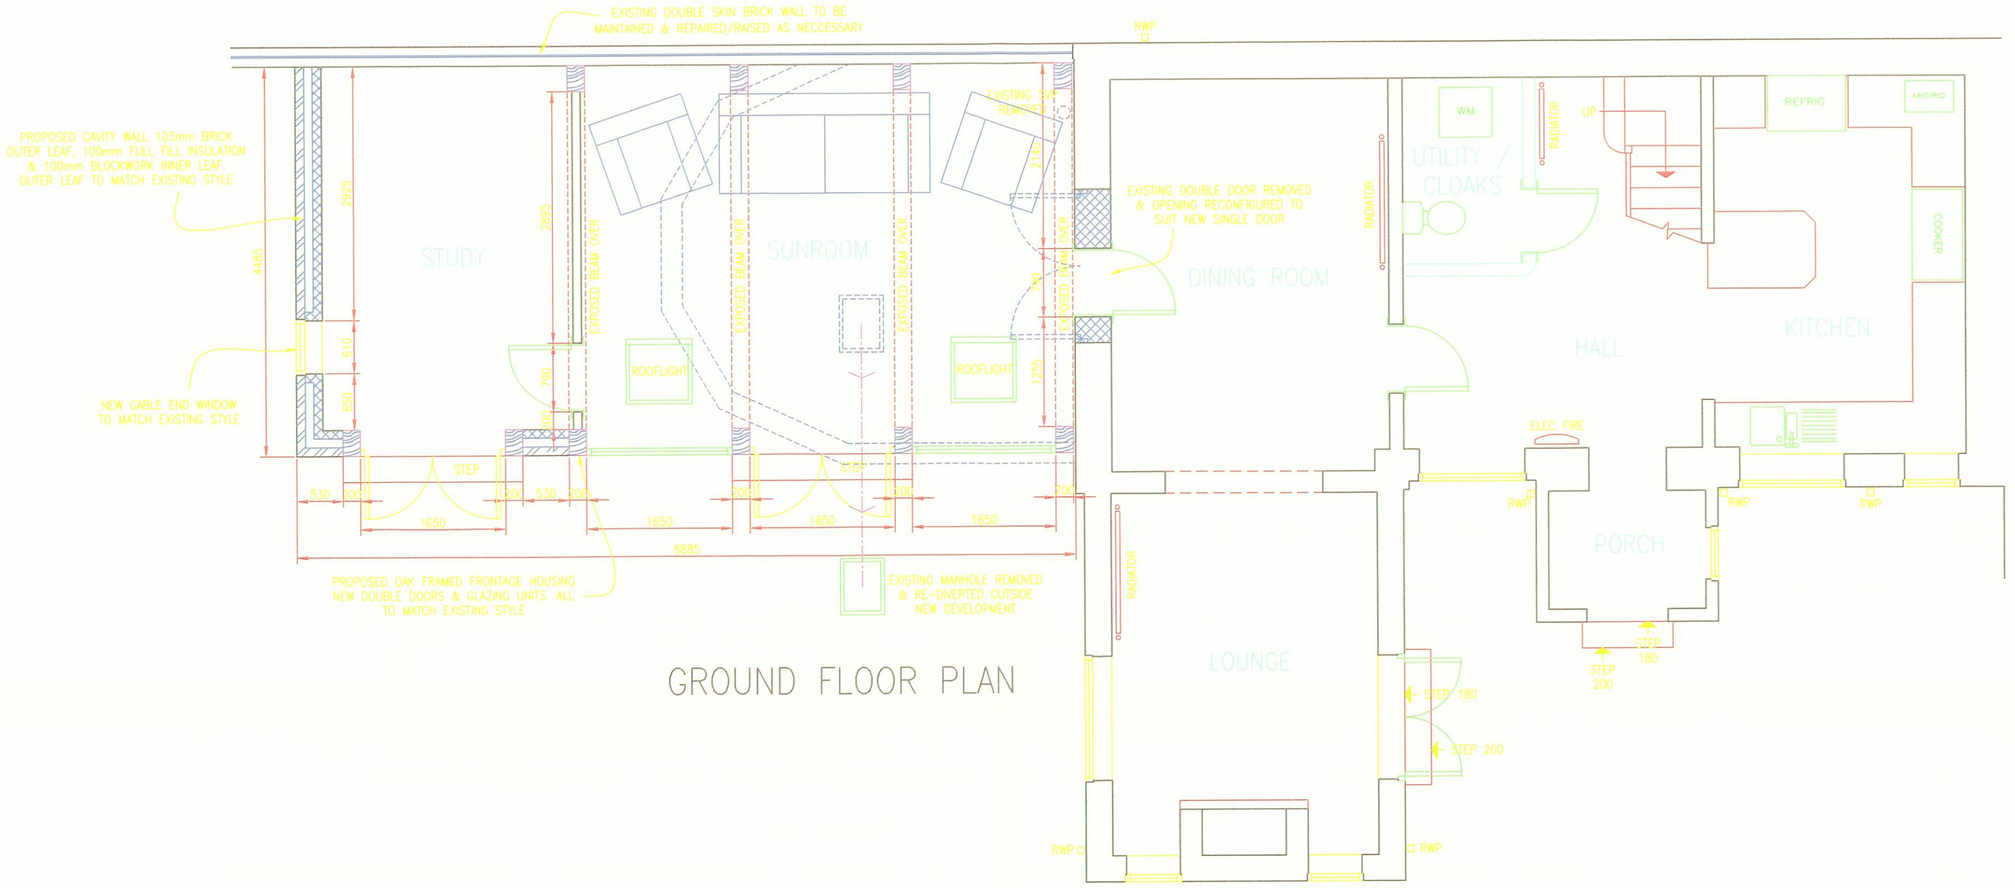

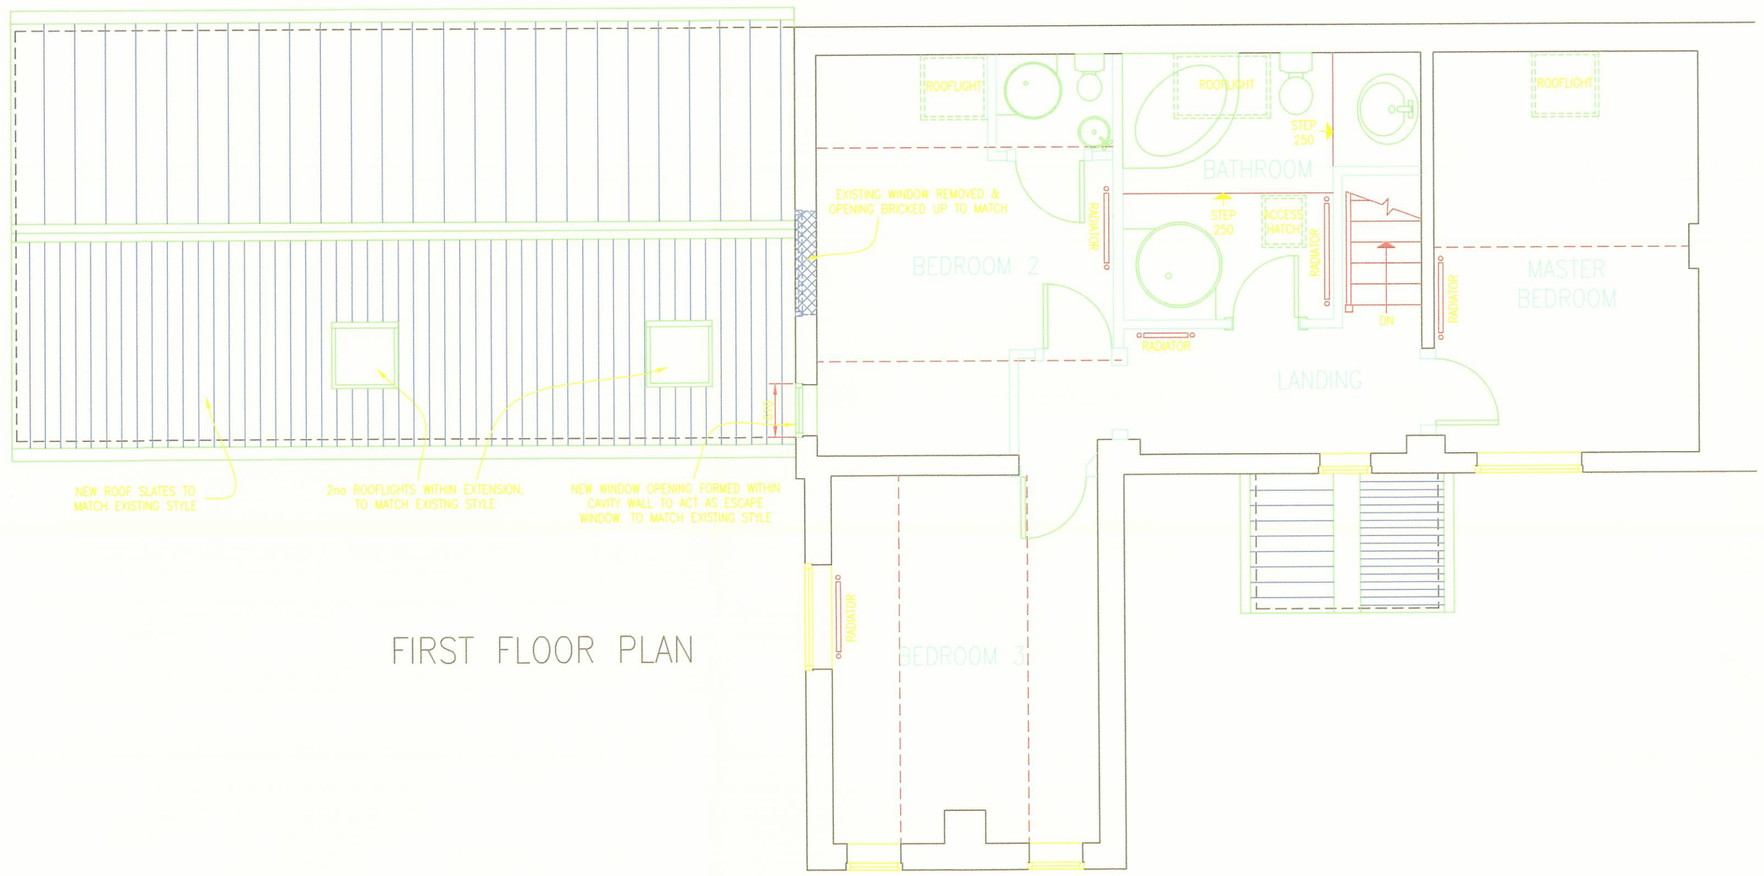

DEVELOPMENT SERVICES
14 FEB 2008
RECEIVED

INDEXED

CLIENT: Mr & Mrs Beech

PROJECT: Proposed House Extension

DRAWING: Proposed Floor Plans
White Rose Barn

SCALE	DATE	DRAWN BY	CHECKED BY
1:50	Jan 08	RS	KB

DRAWING No.	REVISION
2007-03	01