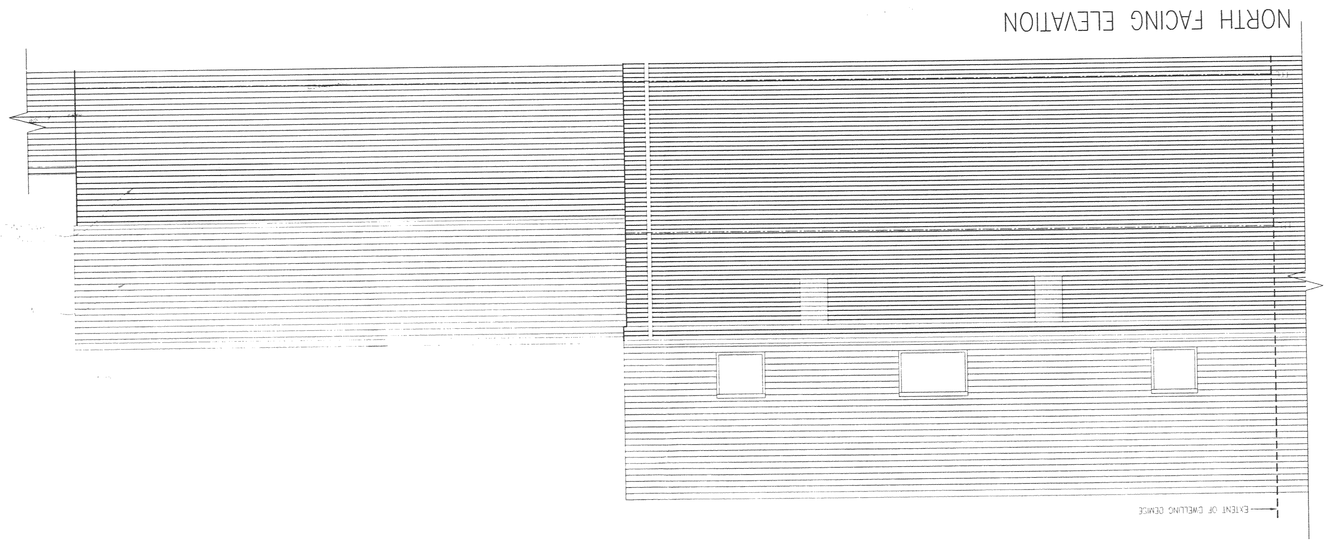

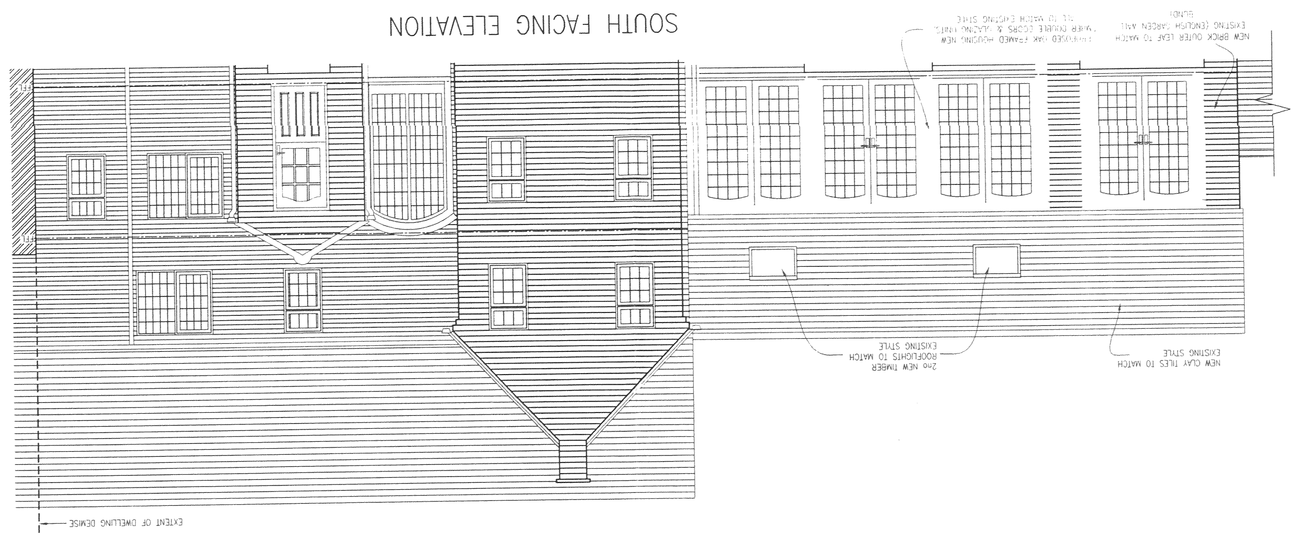

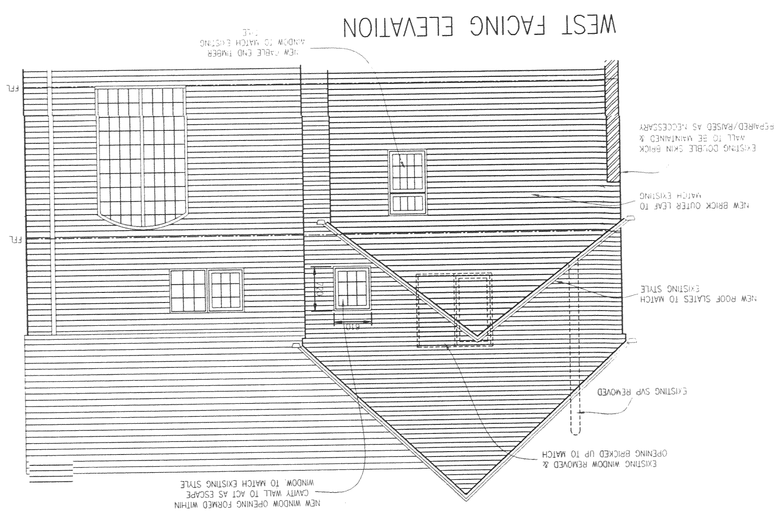

08/00151/PUL

DEVELOPMENT SERVICES
14 FEB 2008
RECEIVED

Client: Mr & Mrs Beech
Project: Proposed House Extension
Drawing: Proposed Elevations
Mr & Mrs Beech
Scale: 1:50 | Date: Jan 08 | Drawn By: RS | Checked By: KB
Drawing No: 2007-14
Revision: 01

Tamworth & Bosworth Borc
Planning Service
APPROVED PL
23/4/08