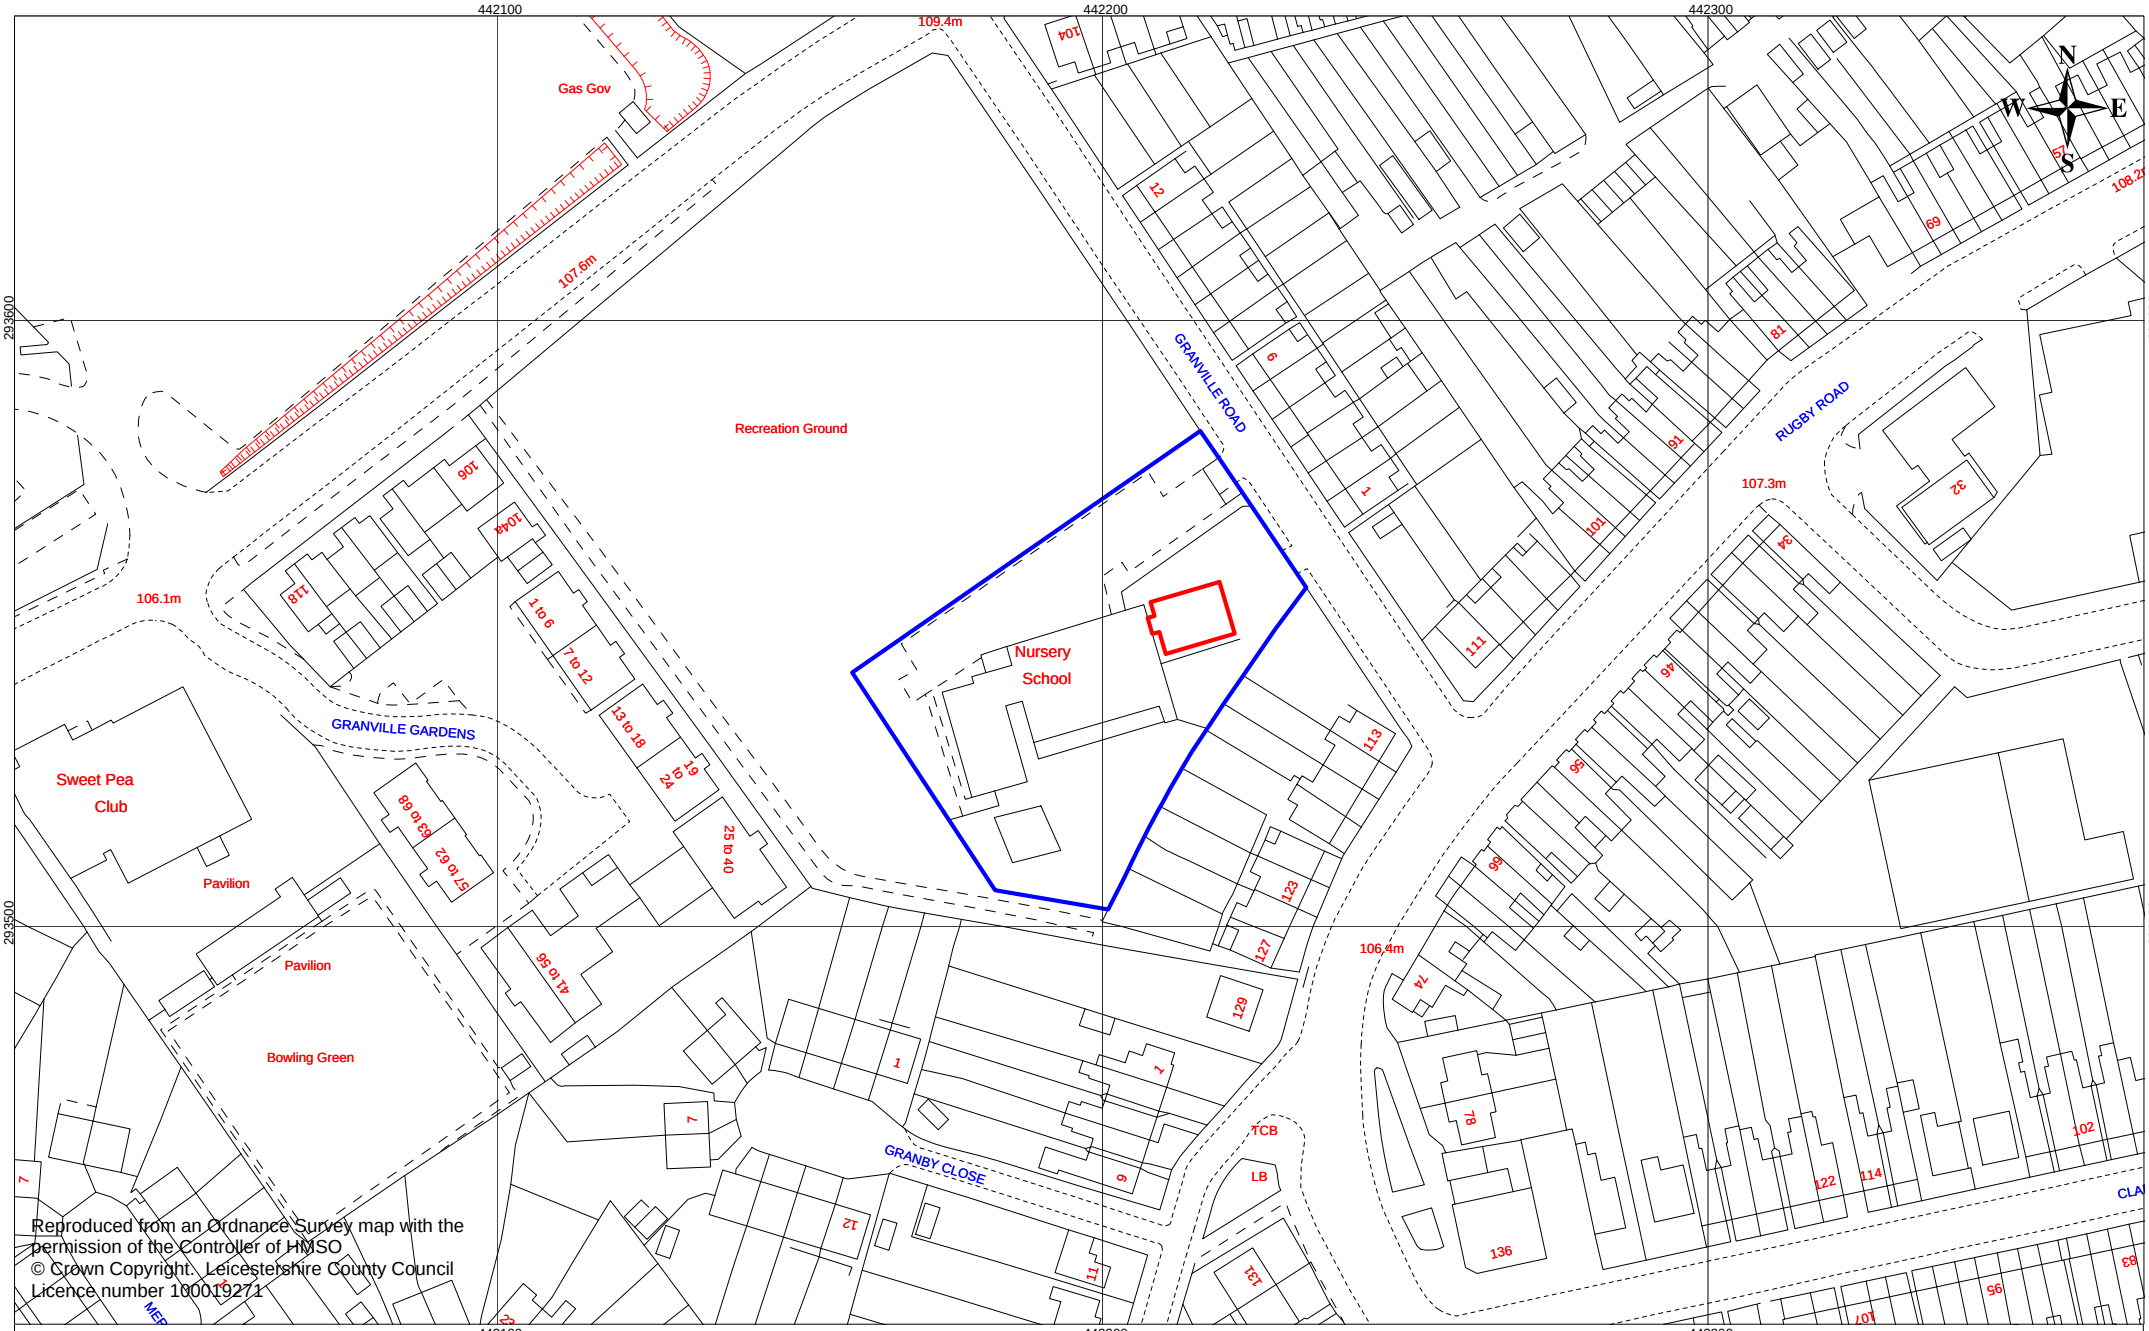

Reproduced from an Ordnance Survey map with the permission of the Controller of HMSO
© Crown Copyright. Leicestershire County Council
Licence number 100019271

UPRN 116 - Children and Family Centre

Granville Road, Hinckley : Block M

Approx Scale 1:1250 @ A4 Landscape
(Planning_Applications_July_2010)

Compiled by J. Sproston
7 July 2010

Leicestershire County Council

Property Services
Corporate Resources Department
County Hall, Glenfield.
Leicester. LE3 8RE
Tel:0116 232 3232