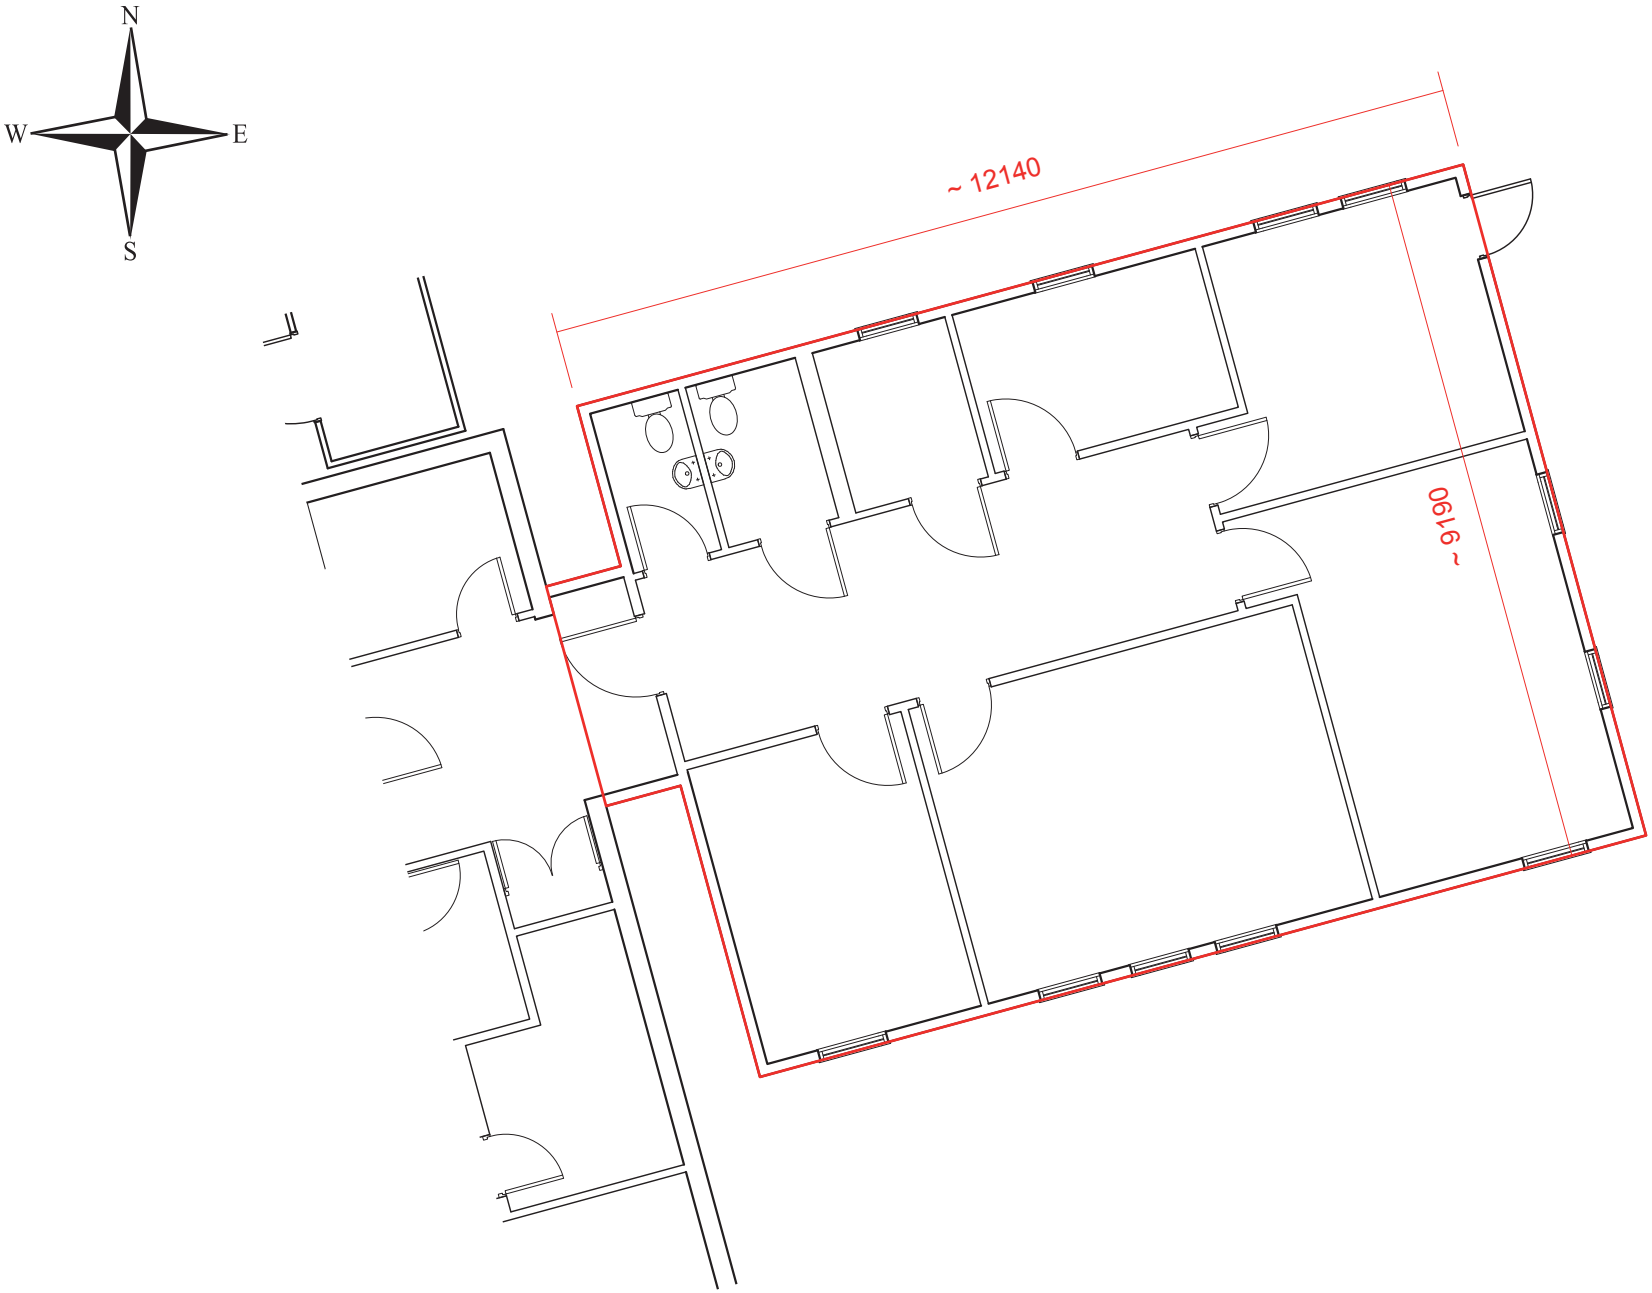

UPRN 116 - Children and Family Centre

Granville Road, Hinckley : Block M

Scale 1:100 @ A4 Landscape