
DCBLCKPLAN

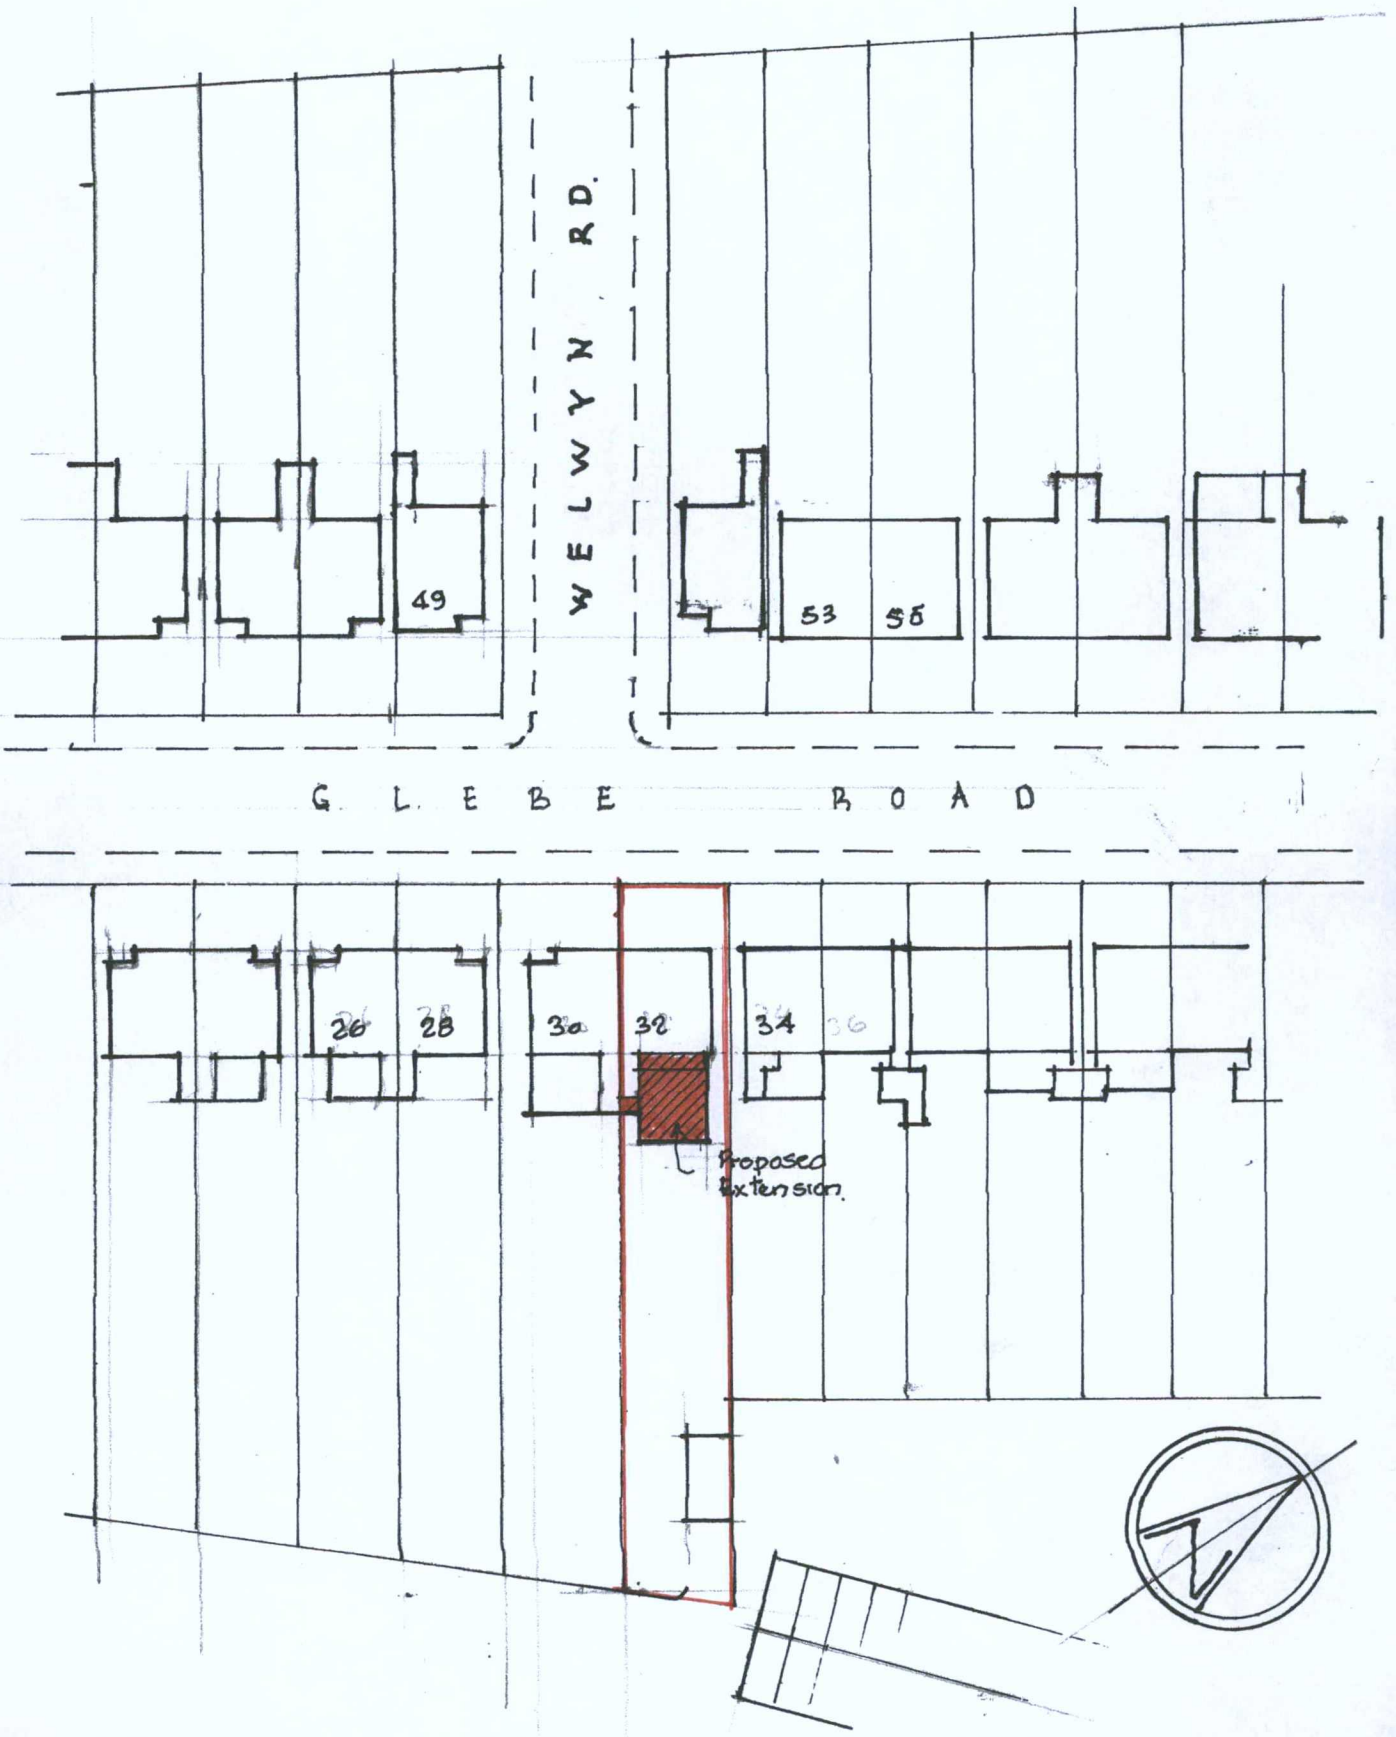

BLOCK PLAN.

C. J. RUSTED M. C. I. A. T

SINGLE STOREY EXTN TO REAR
32. GLEBE ROAD HINCKLEY.

Date: JULY 2011

Scale: 1:500 Drwg N° R07201l. 4