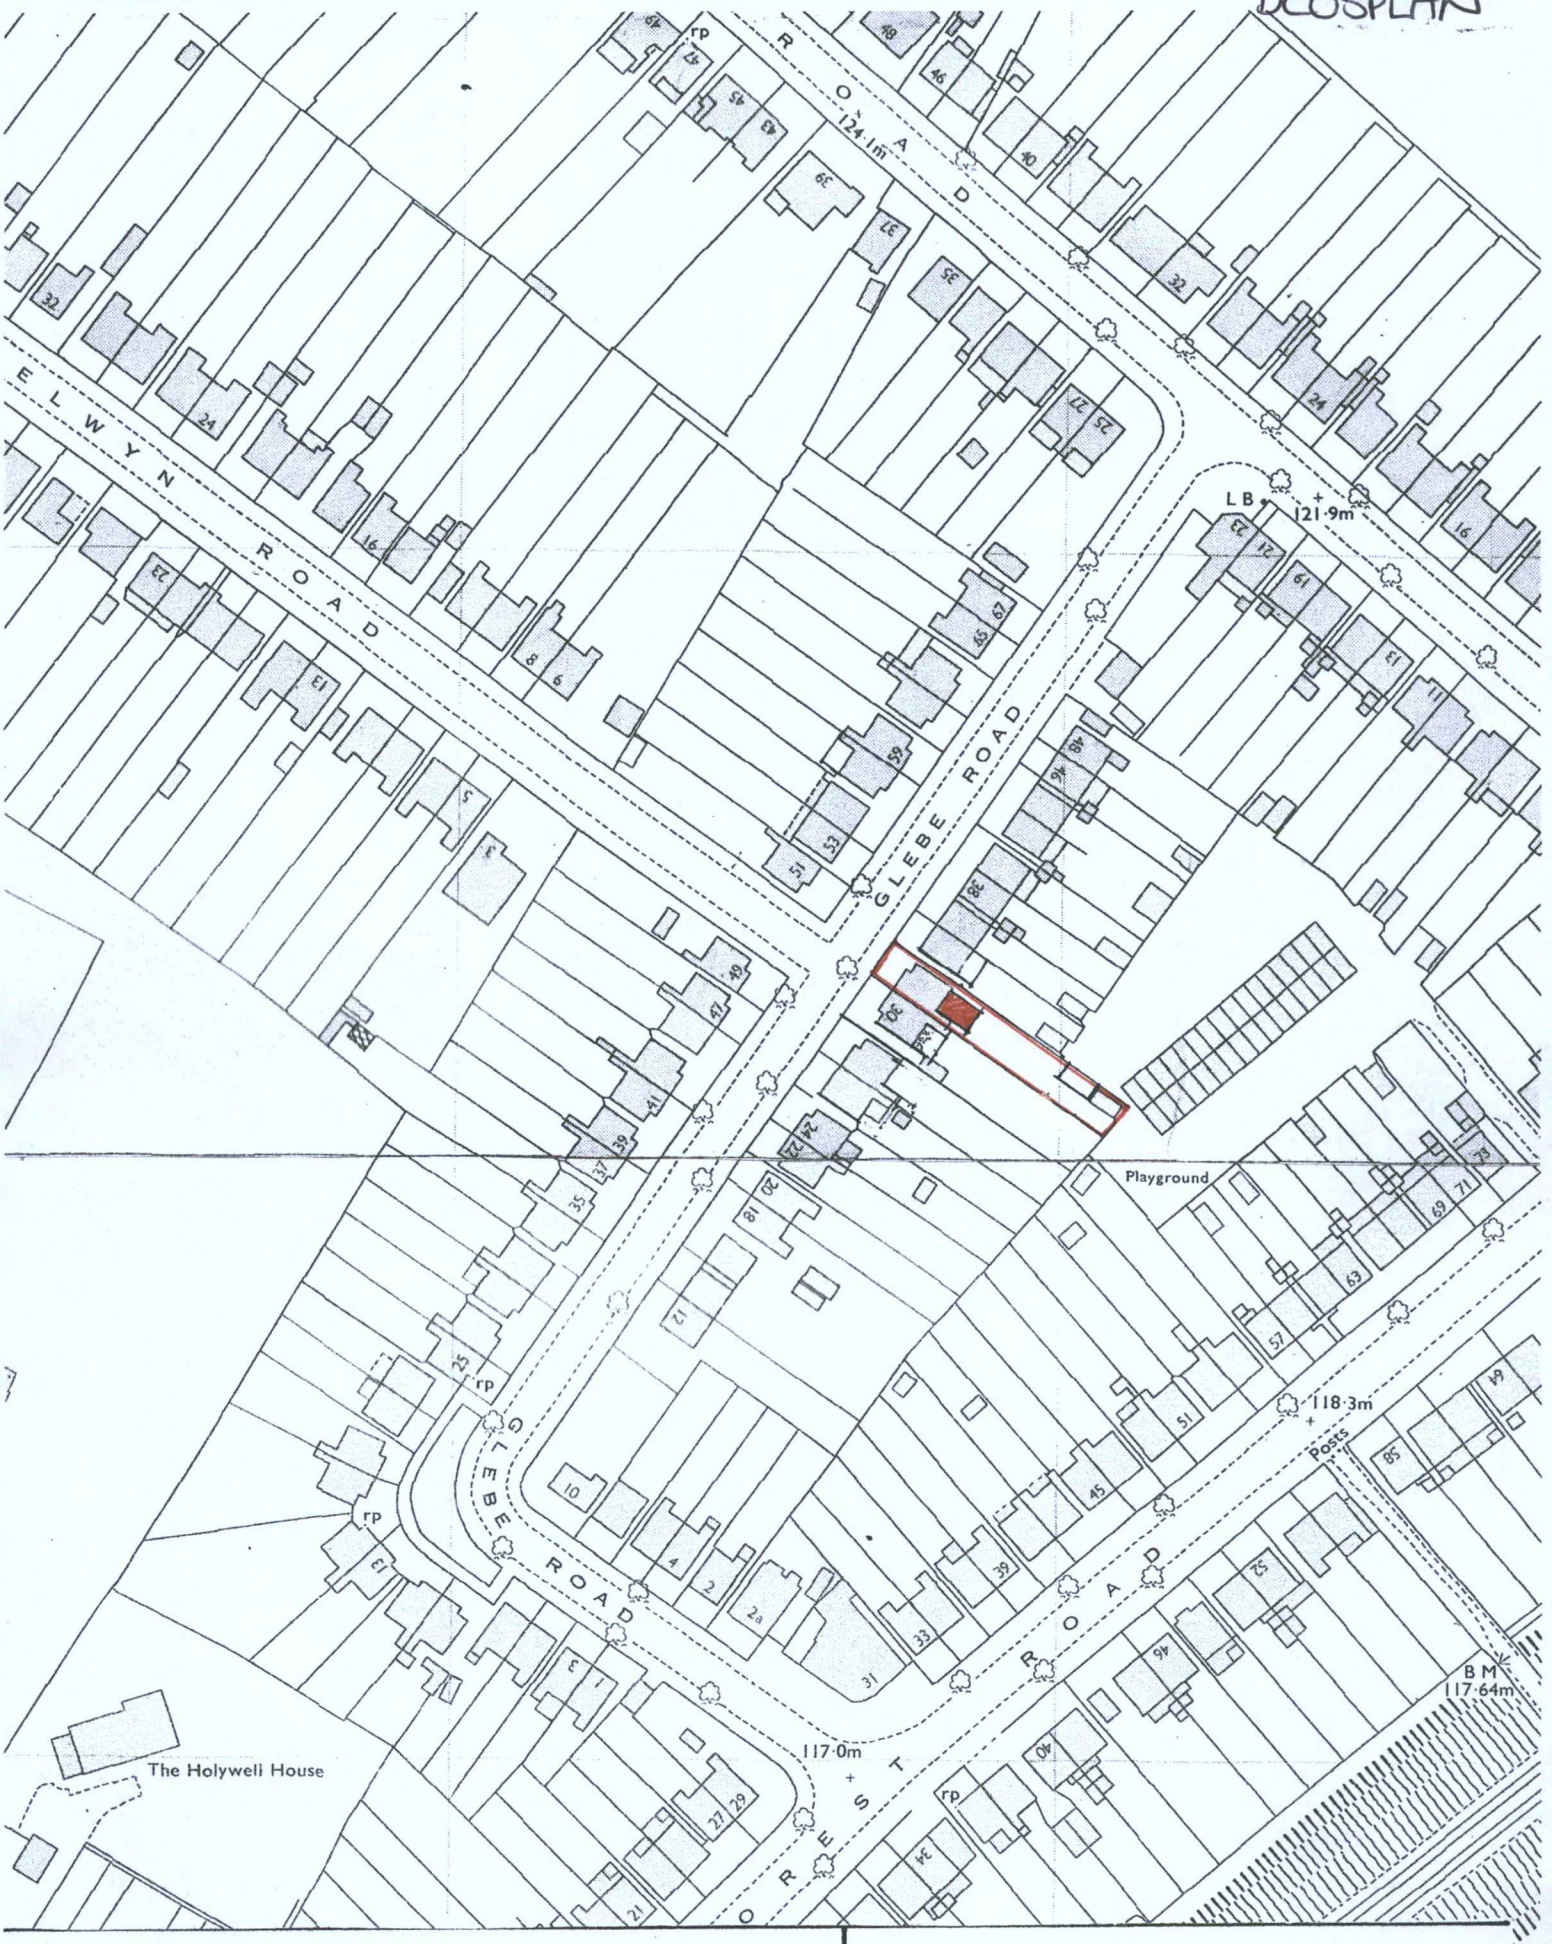


LOCATION PLAN

C. J. RUSTED M.C.I.A.T.

SINGLE STOREY EXTN TO REAR
32 GLEBE ROAD. HINCKLEY.

Date: JULY 2011

Scale: 1:1250 Drwg N° R072011.3.