Blaze Maintenance Limited
Carlyle House
15 Tonbridge Road
Hildenborough
Kent TN11 9BH
Tel: 01732 832555
Fax: 01732 833002

PEUGEOT
London Road
Hinckley
Leicestershire
LE10 1HL



PEUGEOT

Peugeot, Hinckley Research Garage

PEUGEOT

London Road
Hinckley
Leicestershire
LE10 1HL

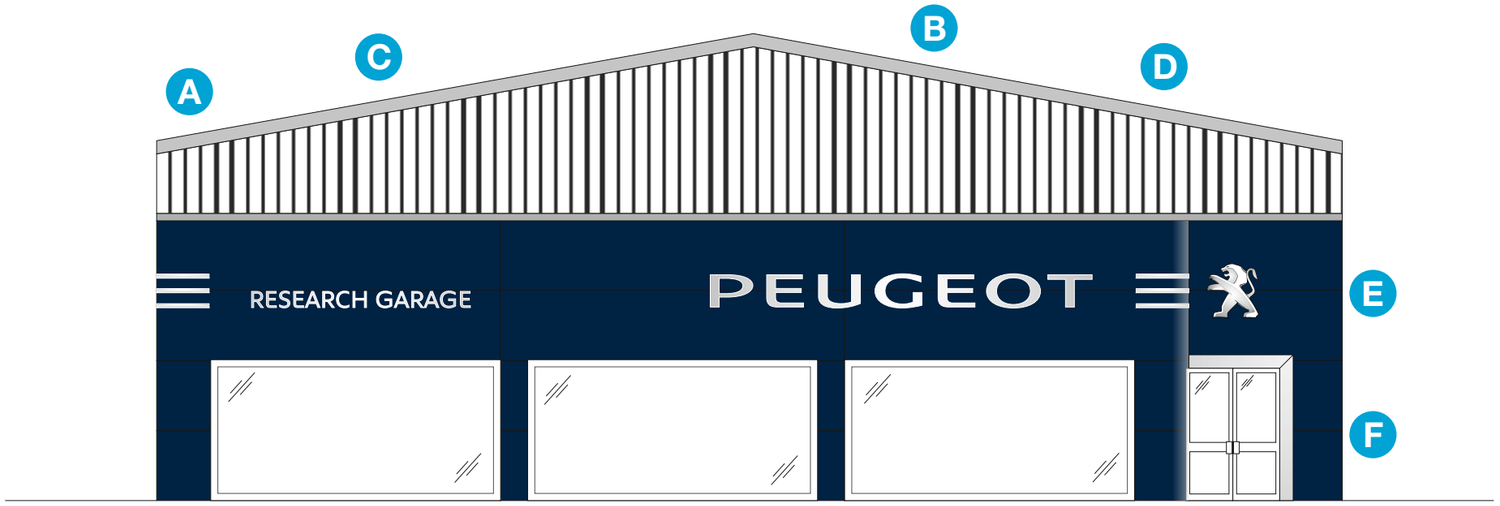

Proposed Front Elevation

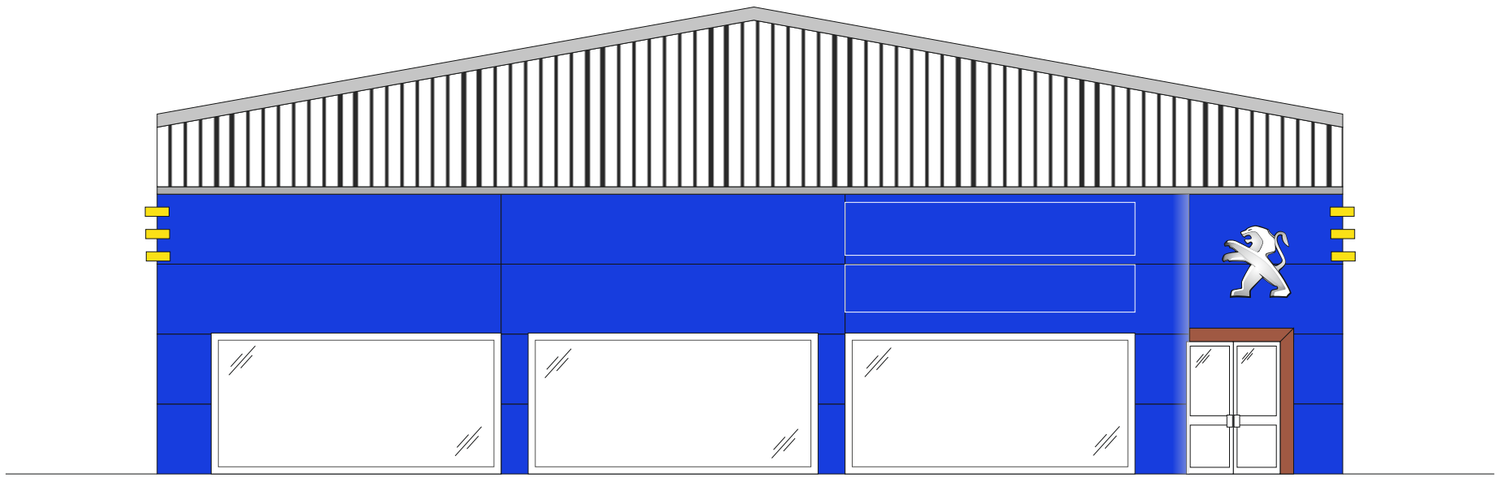

Existing Elevation

Final Scheme
Elevation Scale 1-100@A3

COLOUR PMS 2767c RAL 5011

PEUGEOT	Date:26-01-2011
Project: Hinckley Research Garage	
Title: Signage	Drawn: W Wan
Drg No: 1	Scale: 1-100@A3
Job Number/Reference: PE01-0003/13868	

Blaze Maintenance Limited
15 Tonbridge Road
Hildenborough, Tonbridge
Kent TN11 9BH
Tel: 01732 832555
Fax: 01732 833002

Email: info@blazemaintenance.co.uk

This drawing is not to be scaled
Copyright © 2008
The details shown on this drawing are confidential and the exclusive property of Blaze Maintenance Limited.
No use, copy or disclosure of this drawing may be made without written permission and it is to be returned to Blaze Maintenance Limited upon request.

Revision: (A) Sign E Lion changed to 900mm AUV removed from scheme

Peugeot, Hinckley Research Garage

London Road
Hinckley
Leicestershire
LE10 1HL

PEUGEOT



2-off Signs A,D (New)
Corner Lights
865mm x 550mm
Illuminated
Scale 1-30@A3

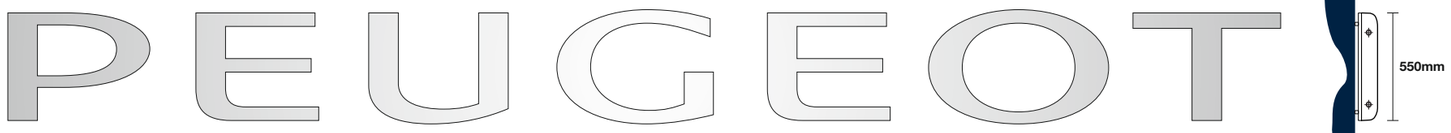

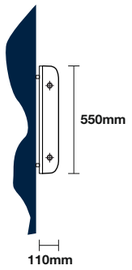

Sign B (New)
Lettering
6424mm x 550mm
Illuminated
Scale 1-30@A3

RESEARCH GARAGE

Sign C (New)
Owners Name
3610mm x 275mm TBC
Illuminated
Scale 1-30@A3

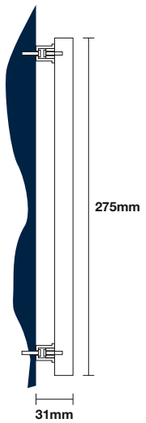

Scale 1-5@A3

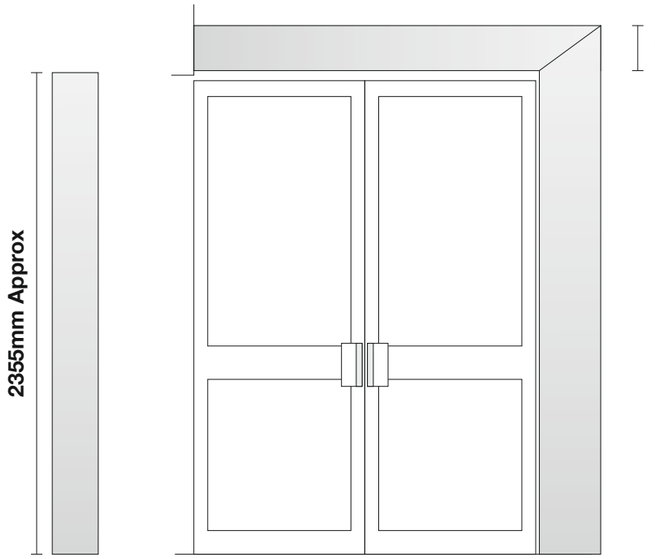

Sign F (New)
Portique
1990mm x 2585mm Approx size
Left panel of Portique
225mm x 2355mm
Non Illuminated
Scale 1-30@A3

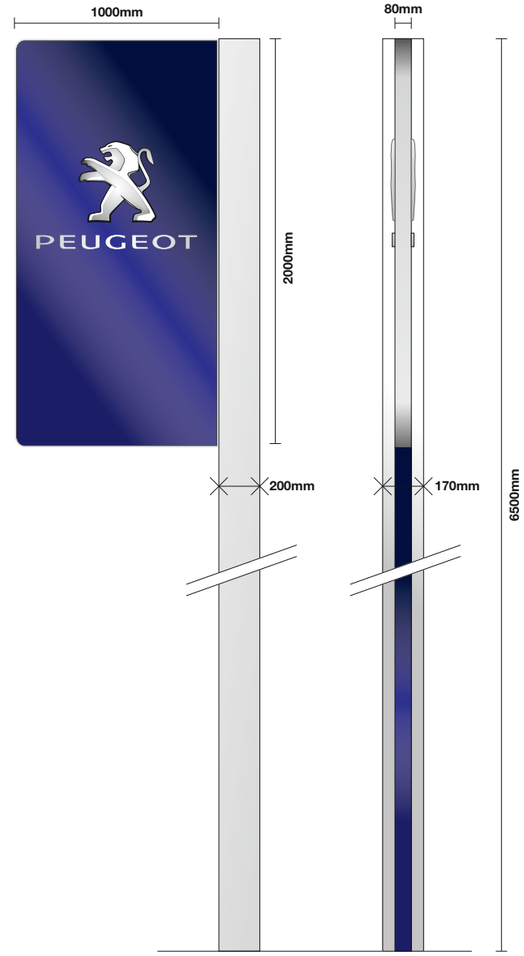

Sign G (New)
Flag sign
1000mm x 2000mm
Internally Illuminated
Mast
200mm x 170mm x 6500mm
Scale 1-30@A3



Sign E (New)
Lion
900mm Height
Illuminated
Scale 1-30@A3

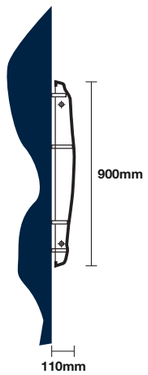

Signage Scheme

COLOUR PMS 2767c RAL 5011

PEUGEOT	Date:26-01-2011
Project: Hinckley Research Garage	
Title: Signage	Drawn: W Wan
Drg No: 2	Scale: As shown
Job Number/Reference: PE01-0003/13868	

Blaze Maintenance Limited
15 Tonbridge Road
Hildenborough, Tonbridge
Kent TN11 9BH
Tel: 01732 832555
Fax: 01732 833002
Email: info@blazemaintenance.co.uk

This drawing is not to be scaled
Copyright © 2008
The details shown on this drawing are confidential and the exclusive property of Blaze Maintenance Limited. No use, copy or disclosure of this drawing may be made without written permission and it is to be returned to Blaze Maintenance Limited upon request.

Revision: (A) Sign E Lion changed to 900mm AUV removed from scheme

Peugeot, Hinckley Research Garage

PEUGEOT

London Road
Hinckley
Leicestershire
LE10 1HL

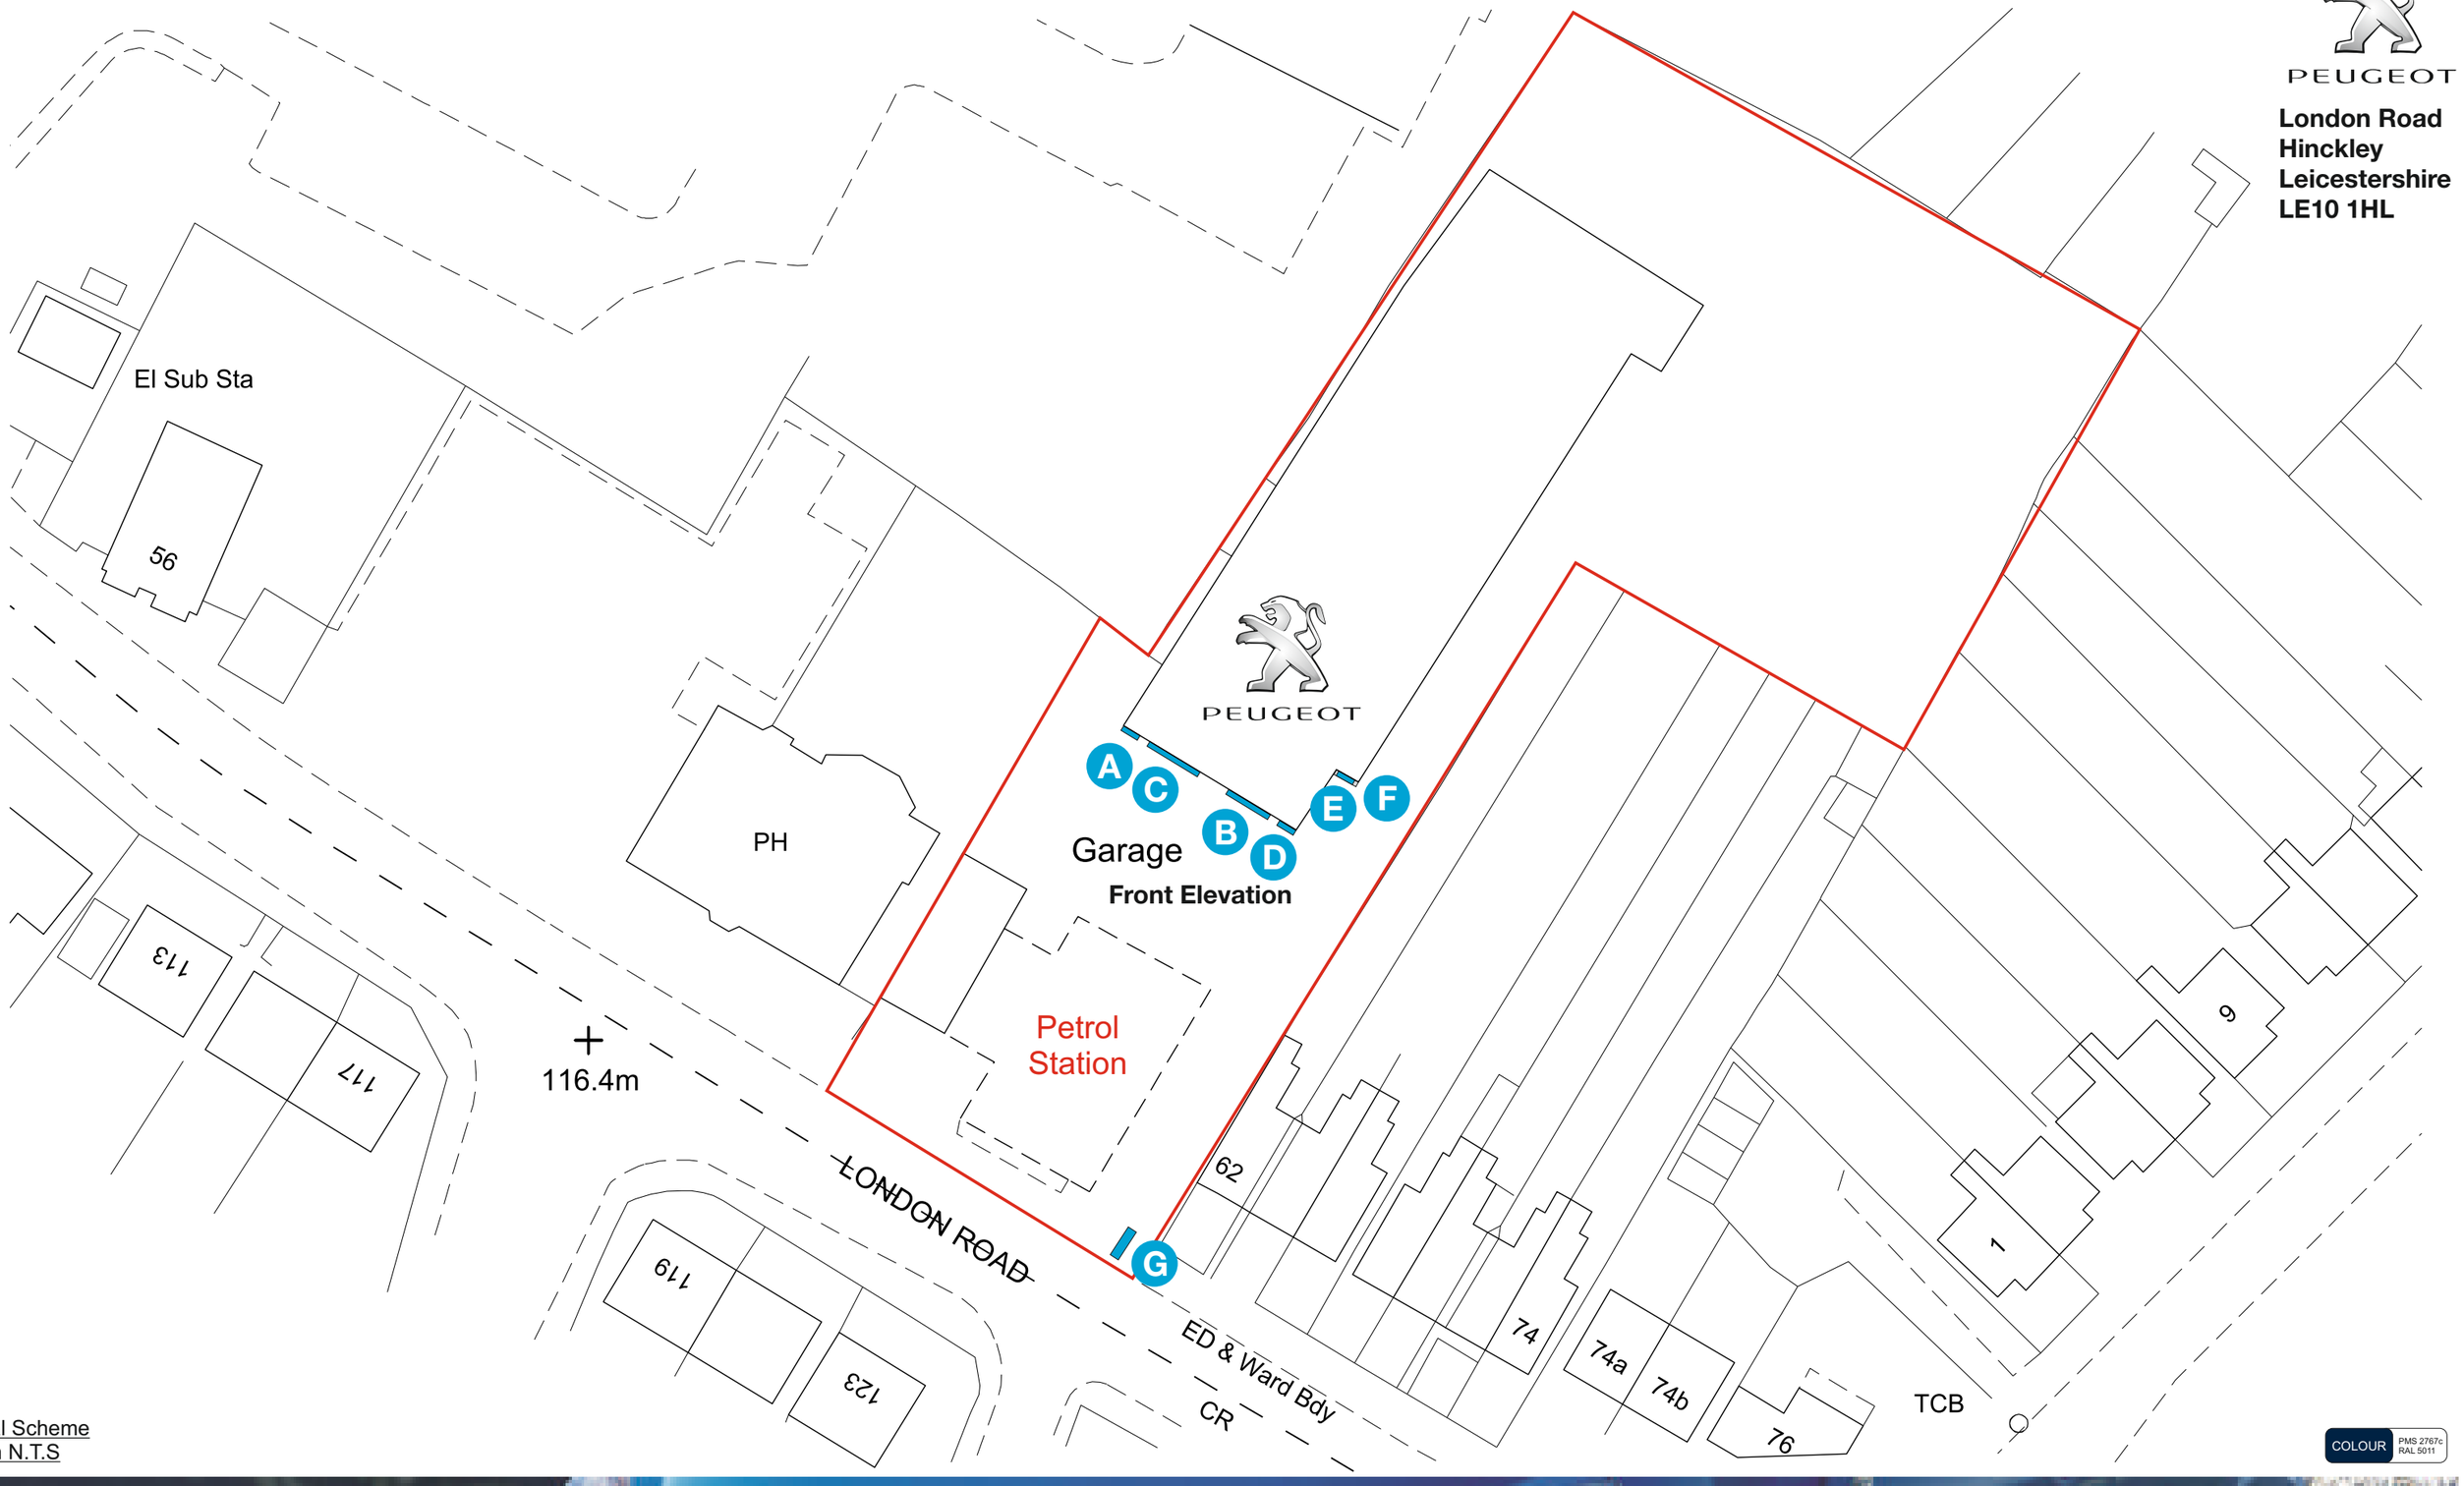

Final Scheme
Plan N.T.S

COLOUR PMS 2767c RAL 5011

PEUGEOT	Date:26-01-2011
Project: Hinckley Research Garage	
Title: Signage	Drawn: W Wan
Drg No: 4	Scale:1-500@A3
Job Number/Reference: PE01-0003/13868	

Blaze Maintenance Limited
15 Tonbridge Road
Hildenborough, Tonbridge
Kent TN11 9BH
Tel: 01732 832555
Fax: 01732 833002

Email: info@blazemaintenance.co.uk

This drawing is not to be scaled
Copyright © 2008
The details shown on this drawing are confidential and the exclusive property of Blaze Maintenance Limited. No use, copy or disclosure of this drawing may be made without written permission and it is to be returned to Blaze Maintenance Limited upon request.

Revision: (A) Sign E Lion changed to 900mm AUV removed from scheme

Peugeot, Hinckley Research Garage

PEUGEOT

London Road
Hinckley
Leicestershire
LE10 1HL

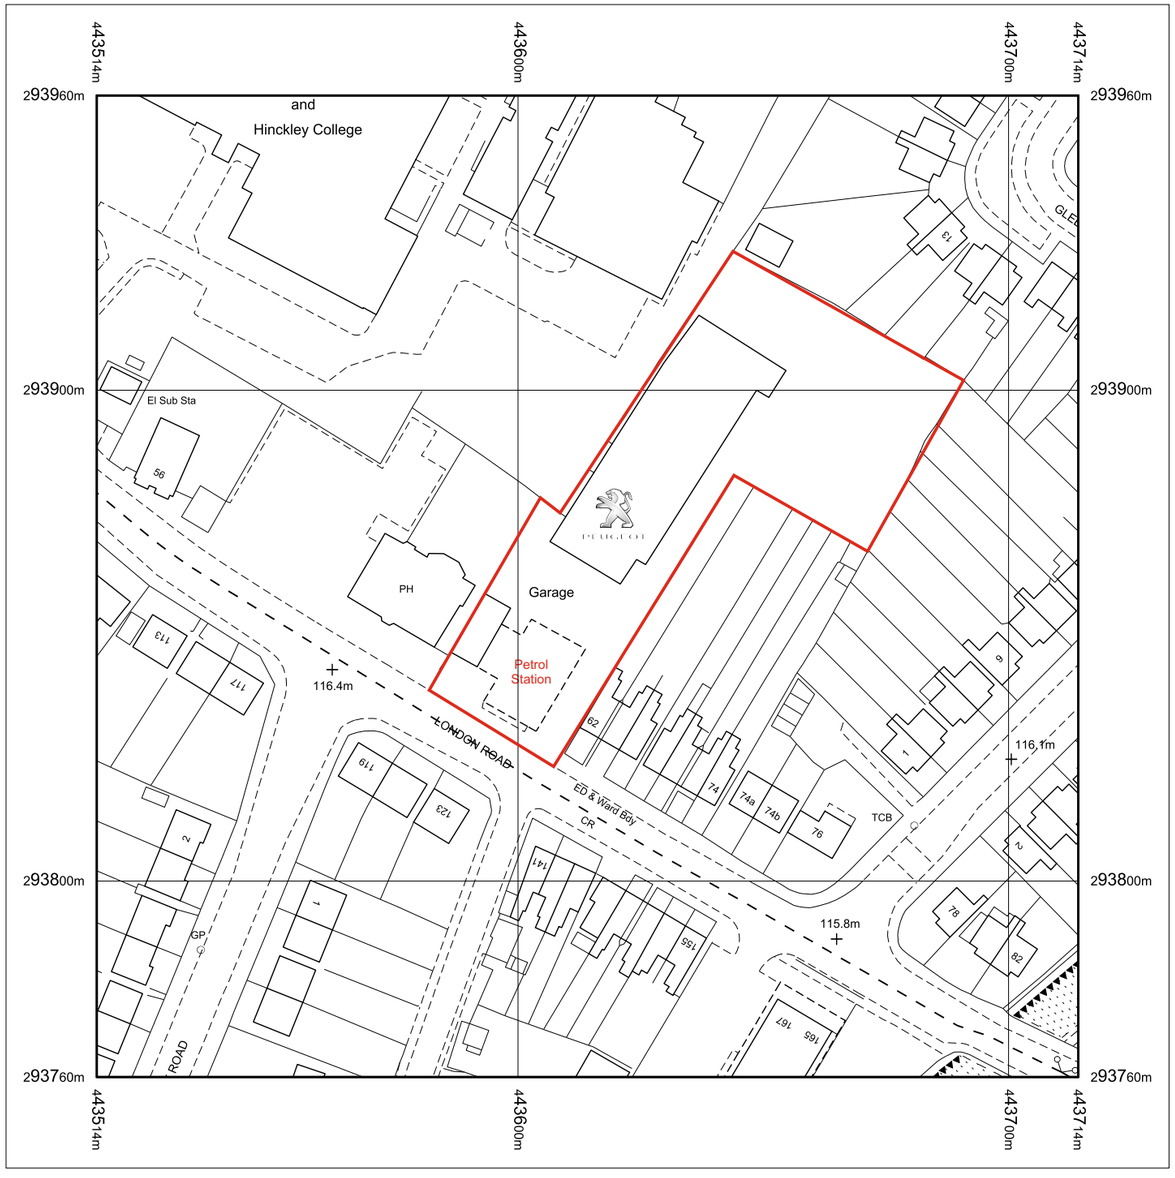

Final Scheme
Plan N.T.S

COLOUR PMS 2767c RAL 5011

PEUGEOT	Date:26-01-2011
Project: Hinckley Research Garage	
Title: Signage	Drawn: W Wan
Drg No: 4	Scale:1-1250@A3
Job Number/Reference: PE01-0003/13868	

Blaze Maintenance Limited
15 Tonbridge Road
Hildenborough, Tonbridge
Kent TN11 9BH
Tel: 01732 832555
Fax: 01732 833002

Email: info@blazemaintenance.co.uk

This drawing is not to be scaled
Copyright © 2008
The details shown on this drawing are confidential and the exclusive property of Blaze Maintenance Limited. No use, copy or disclosure of this drawing may be made without written permission and it is to be returned to Blaze Maintenance Limited upon request.

Revision: (A) Sign E Lion changed to 900mm AUV removed from scheme

Peugeot, Hinckley Research Garage

PEUGEOT

London Road
Hinckley
Leicestershire
LE10 1HL





Front Elevation



Pylon Elevation







Existing Elevations

Final Scheme
O/All Views

COLOUR PMS 2767c RAL 5011

PEUGEOT	Date:26-01-2011
Project: Hinckley Research Garage	
Title: Signage	Drawn: W Wan
Drg No: 5	Scale:
Job Number/Reference: PE01-0003/13868	

Blaze Maintenance Limited
15 Tonbridge Road
Hildenborough, Tonbridge
Kent TN11 9BH
Tel: 01732 832555
Fax: 01732 833002

Email: info@blazemaintenance.co.uk

This drawing is not to be scaled
Copyright © 2008
The details shown on this drawing are confidential and the exclusive property of Blaze Maintenance Limited.
No use, copy or disclosure of this drawing may be made without written permission and it is to be returned to Blaze Maintenance Limited upon request.

Revision: (A) Sign E Lion changed to 900mm AUV removed from scheme

Peugeot, Hinckley Research Garage

PEUGEOT

London Road
Hinckley
Leicestershire
LE10 1HL







Pylon Elevation







Existing Elevations

Final Scheme
O/All Views

COLOUR PMS 2767c RAL 5011

PEUGEOT	Date:26-01-2011
Project: Hinckley Research Garage	
Title: Signage	Drawn: W Wan
Drg No: 6	Scale:
Job Number/Reference: PE01-0003/13868	

Blaze Maintenance Limited
15 Tonbridge Road
Hildenborough, Tonbridge
Kent TN11 9BH
Tel: 01732 832555
Fax: 01732 833002

Email: info@blazemaintenance.co.uk

This drawing is not to be scaled
Copyright © 2008
The details shown on this drawing are confidential and the exclusive property of Blaze Maintenance Limited.
No use, copy or disclosure of this drawing may be made without written permission and it is to be returned to Blaze Maintenance Limited upon request.

Revision: (A) Sign E Lion changed to 900mm AUV removed from scheme