NO DIMENSIONS TO BE SCALED FROM THIS DRAWING

This drawing is issued for the sole and exclusive use of the named recipient. Distribution to any third party is on the strict understanding that no liability is accepted by Pick Everard for any discrepancies, errors or omissions that may be present, and no guarantee is offered as to the accuracy of information shown

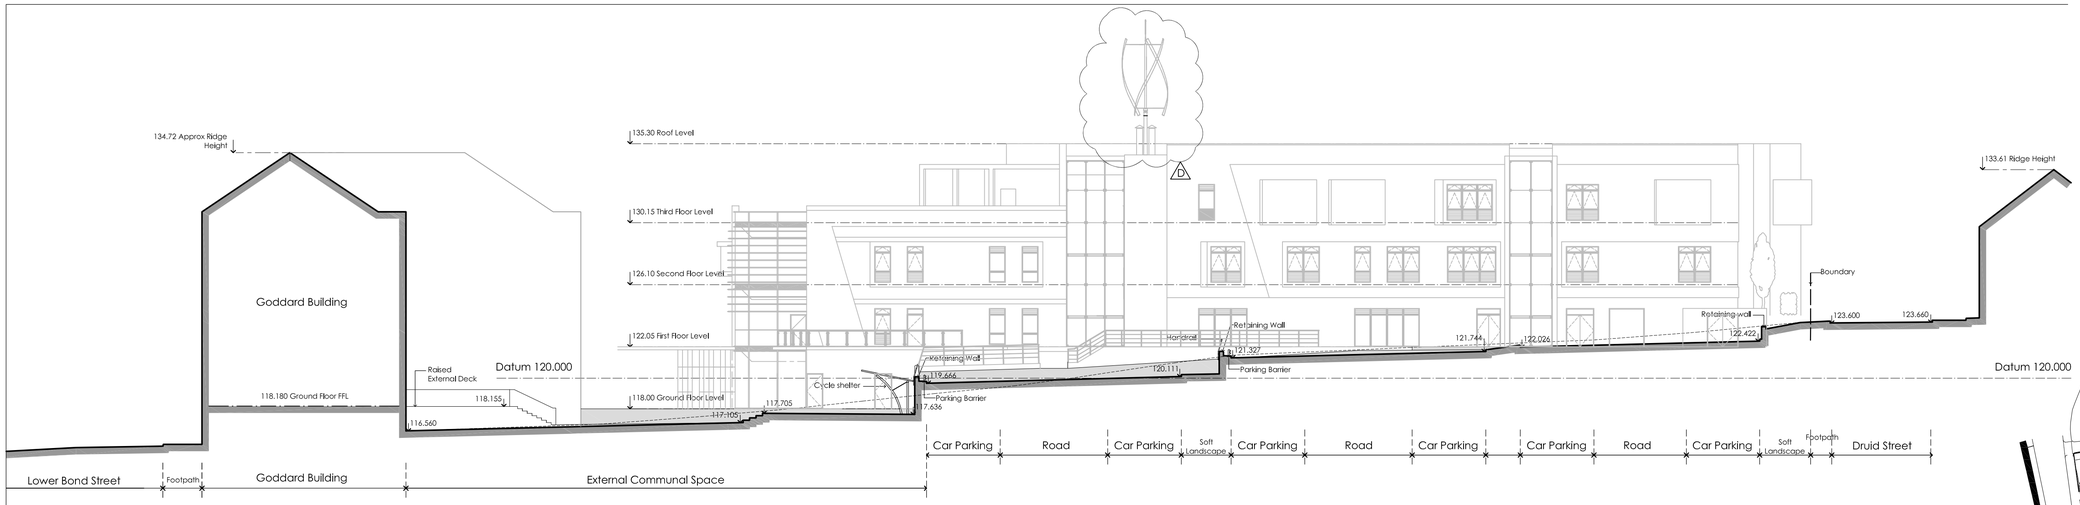

Section on Line AA

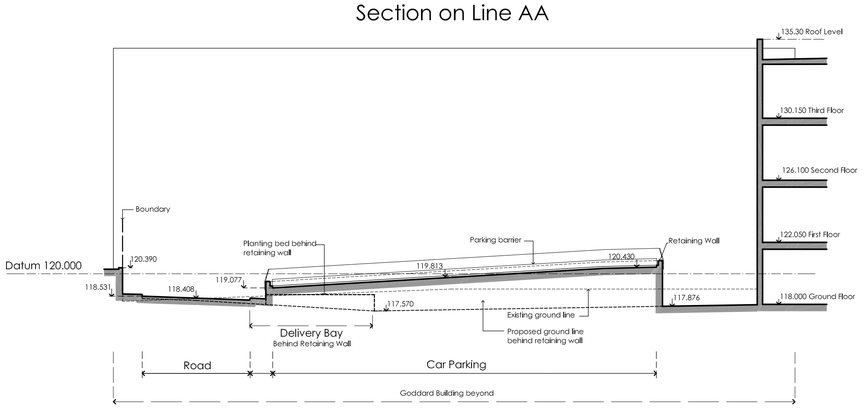

Section on Line BB

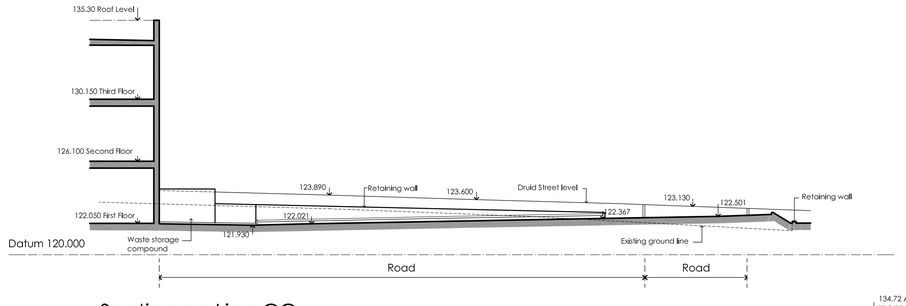

Section on Line CC

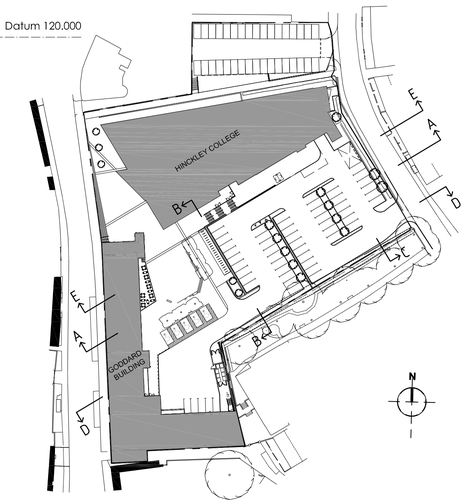

Site Plan

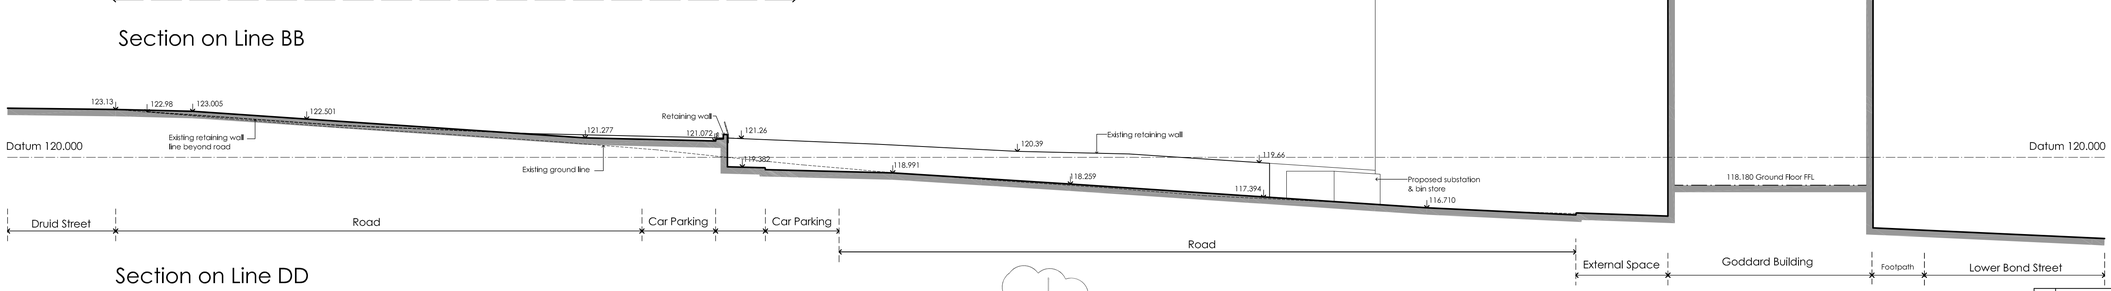

Section on Line DD

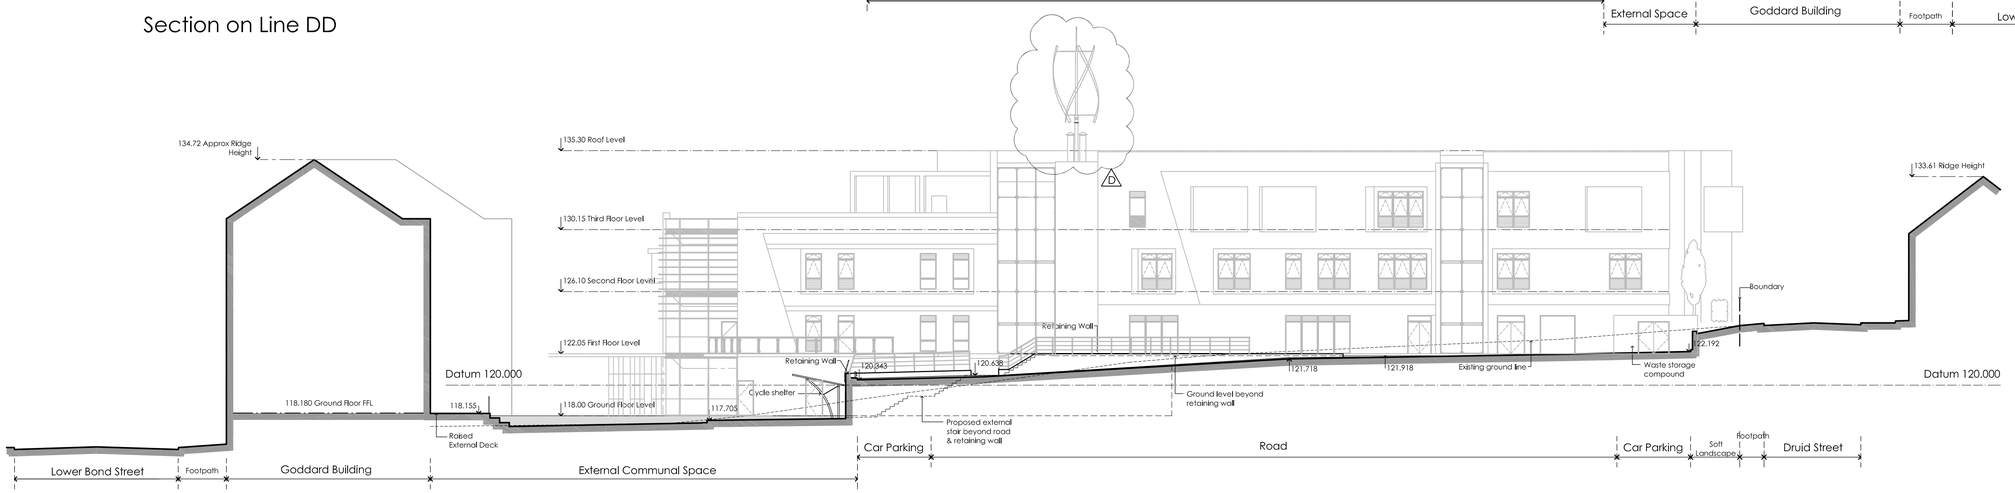

Section on Line EE

D	Wind turbine revised in accordance with detail sheet A/119	24.05.10	ATL	ADS
C	Revised Elevations added to sections AA & EE Revised Site Plan added	20.05.09	ATL	ADS
B	Revised elevations added to sections AA & EE	15.04.09	ATL	ADS
A	First Issue	27.02.09	ATL	ADS
Revisions		Date	Drawn	Chk'd

Client
North Warwickshire & Hinckley College

Project
New Hinckley Campus

Architects
Consulting Engineers
Project Managers
Surveyors
PICK EVERARD
Halford House
Charles Street
Leicester
LE1 1HA
Phone 0116 223 4400
Fax 0116 223 4411/22/33
consultants@pickeverard.co.uk
www.pickeverard.co.uk

Drawing Title Proposed Site Sections AA, BB, CC, DD & EE	Status PLANNING	
	Scale - unless otherwise stated 1:200 at A1	
	Drawing Number **080464/A/PL11**	Rev **D**