




ELEVATIONS

(1-200)

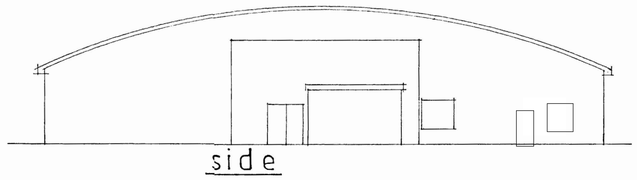

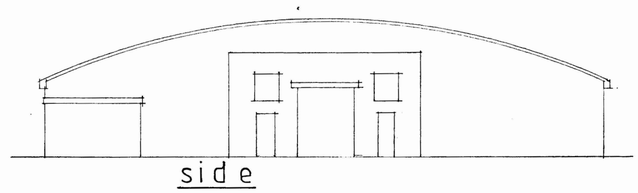

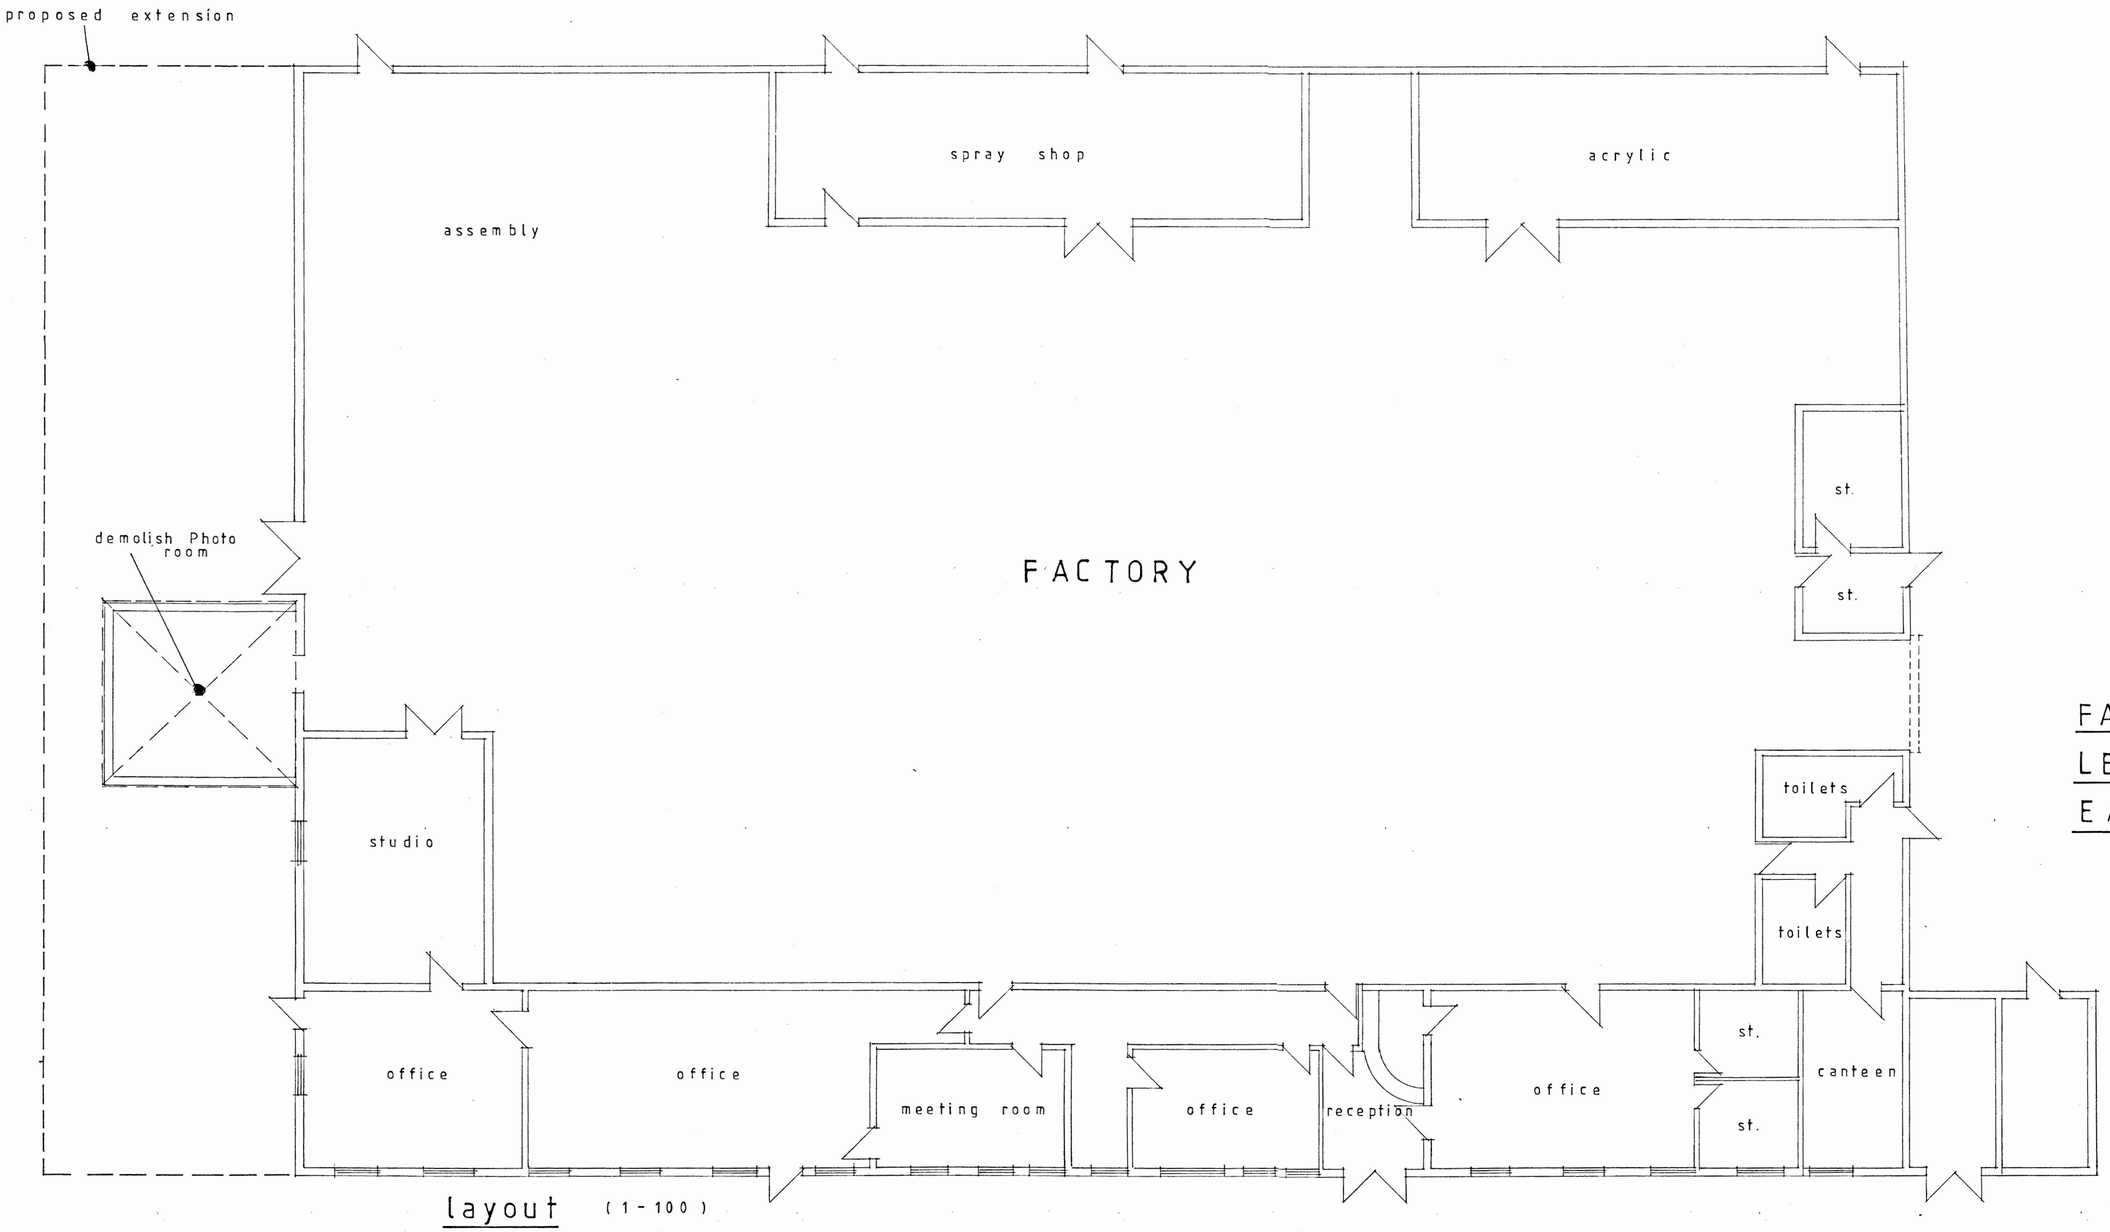

layout (1-100)

FACTORY
LEICESTER ROAD
EARL SHILTON

MIKE SIBTHORP PLANNING
LOGAN HOUSE, LIME GROVE, GRANTHAM, NG31 9JD
TEL: 01476 569065 MOB: 07983 470950

Axiom Retail Interiors Limited
Leicester Road
Earl Shilton
Leicestershire

Existing Floor Plans and Elevations
Scale 1:100 & 1:200 @ a1

Ref: MSP.789/003