

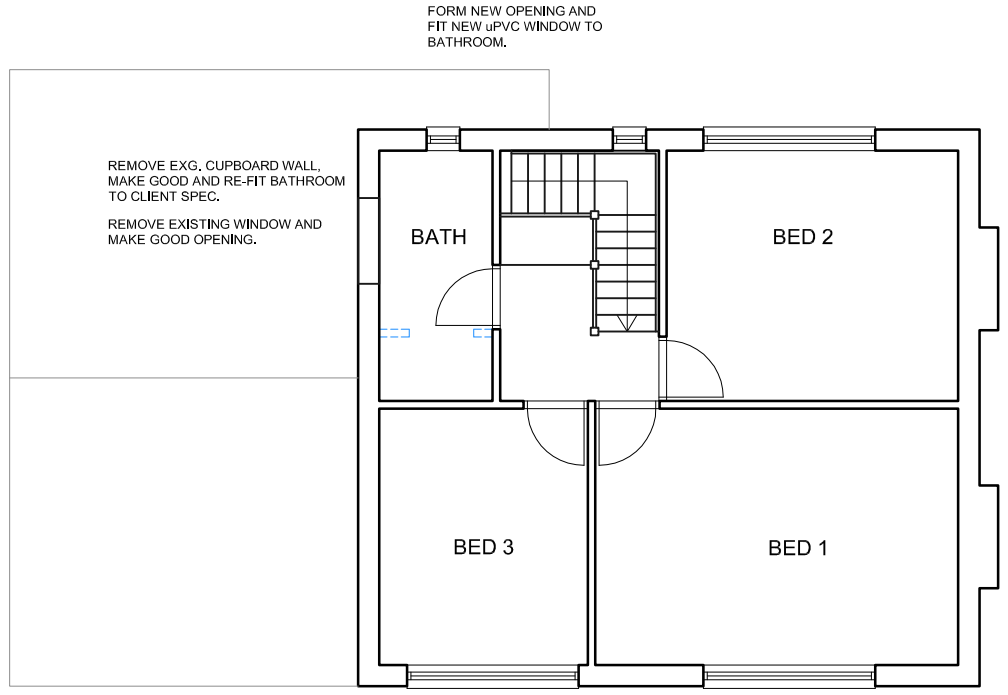



PROPOSED FIRST FLOOR PLAN

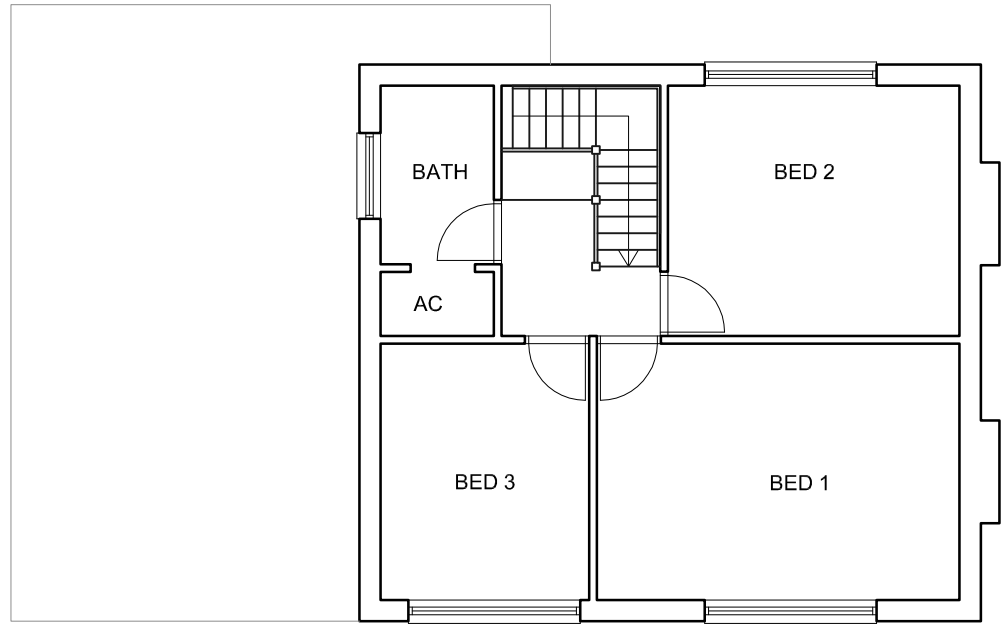

EXISTING FIRST FLOOR PLAN

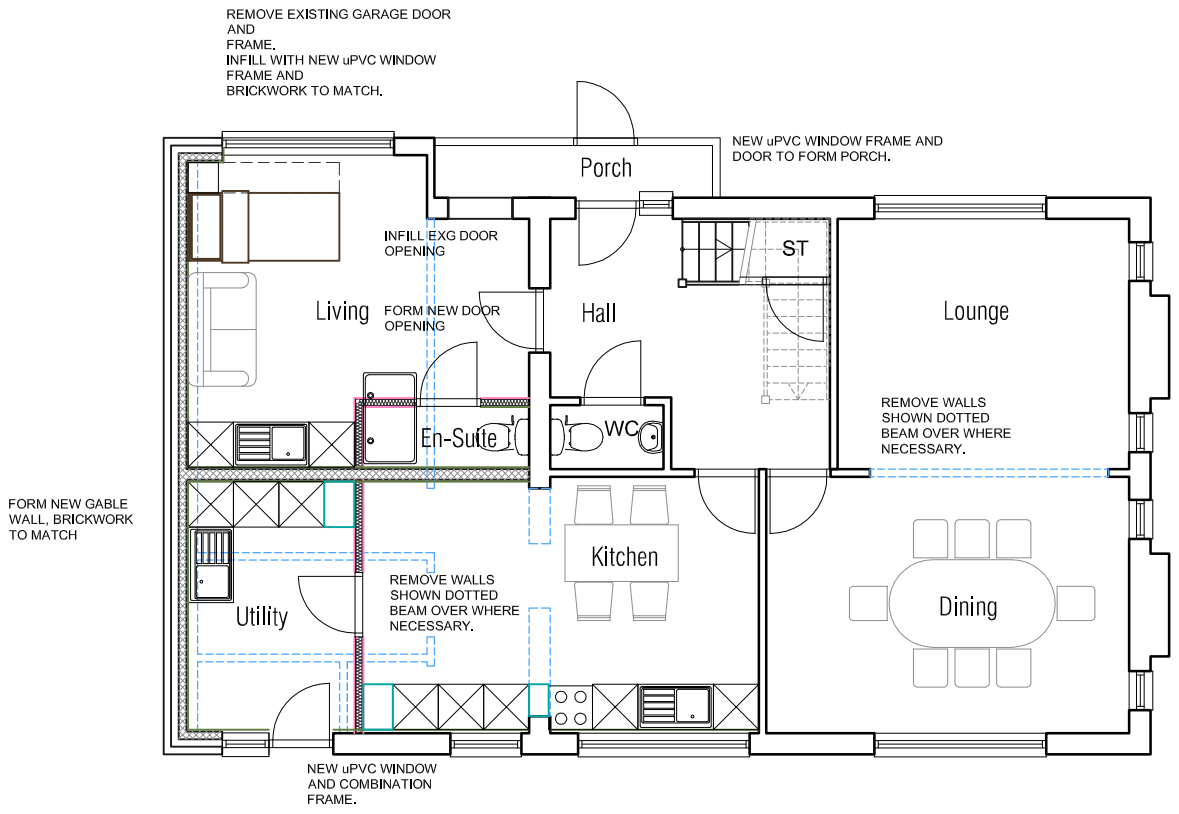

PROPOSED GROUND FLOOR PLAN

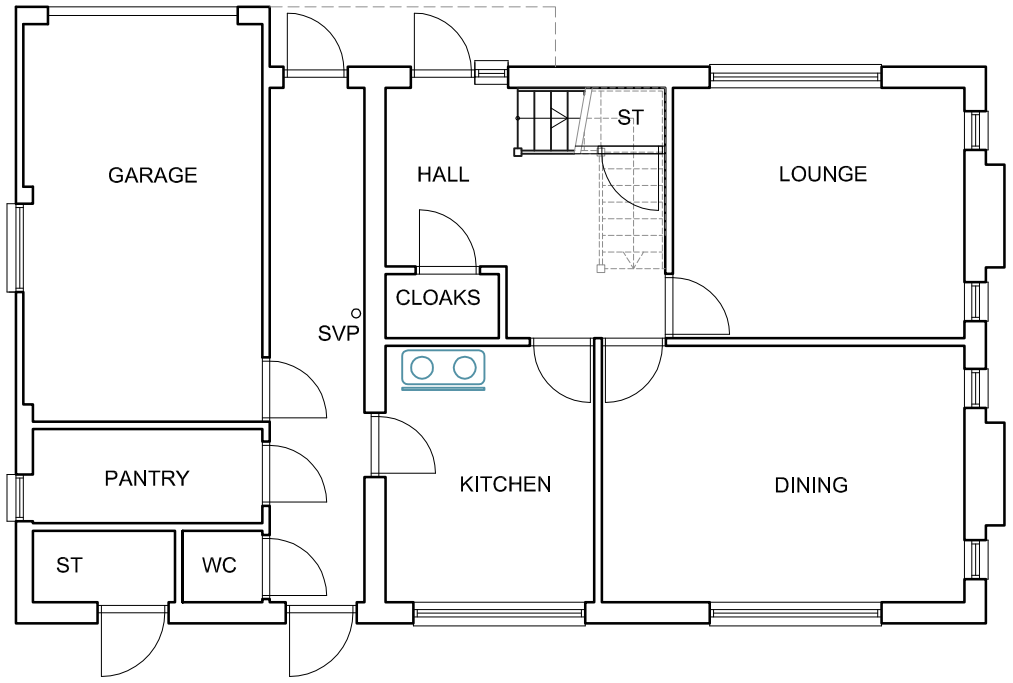

EXISTING GROUND FLOOR PLAN

The Contractor is to check and verify all building and site dimensions, levels, sewer invert levels and positions of drains before works start. Any discrepancy to be notified
DO NOT SCALE FROM THIS DRAWING
This drawing and the building works depicted are the copyright of petefitzpatrick ltd. and may not be reproduced or amended.

Date N Revision

pete fitzpatrick
9 Lowry Court
Lower Street
rugby. CV21 4NX

tel:01788 537566
Email: pete@petefitzpatrick.co.uk

PROJECT

Extension
Ashfield Farm
Desford

DRAWING

SUPERSTRUCTURE
GA Plans

Planning

SCALE 1:100

DATE June 2011

Project. No. 2220

DWG. No. 401