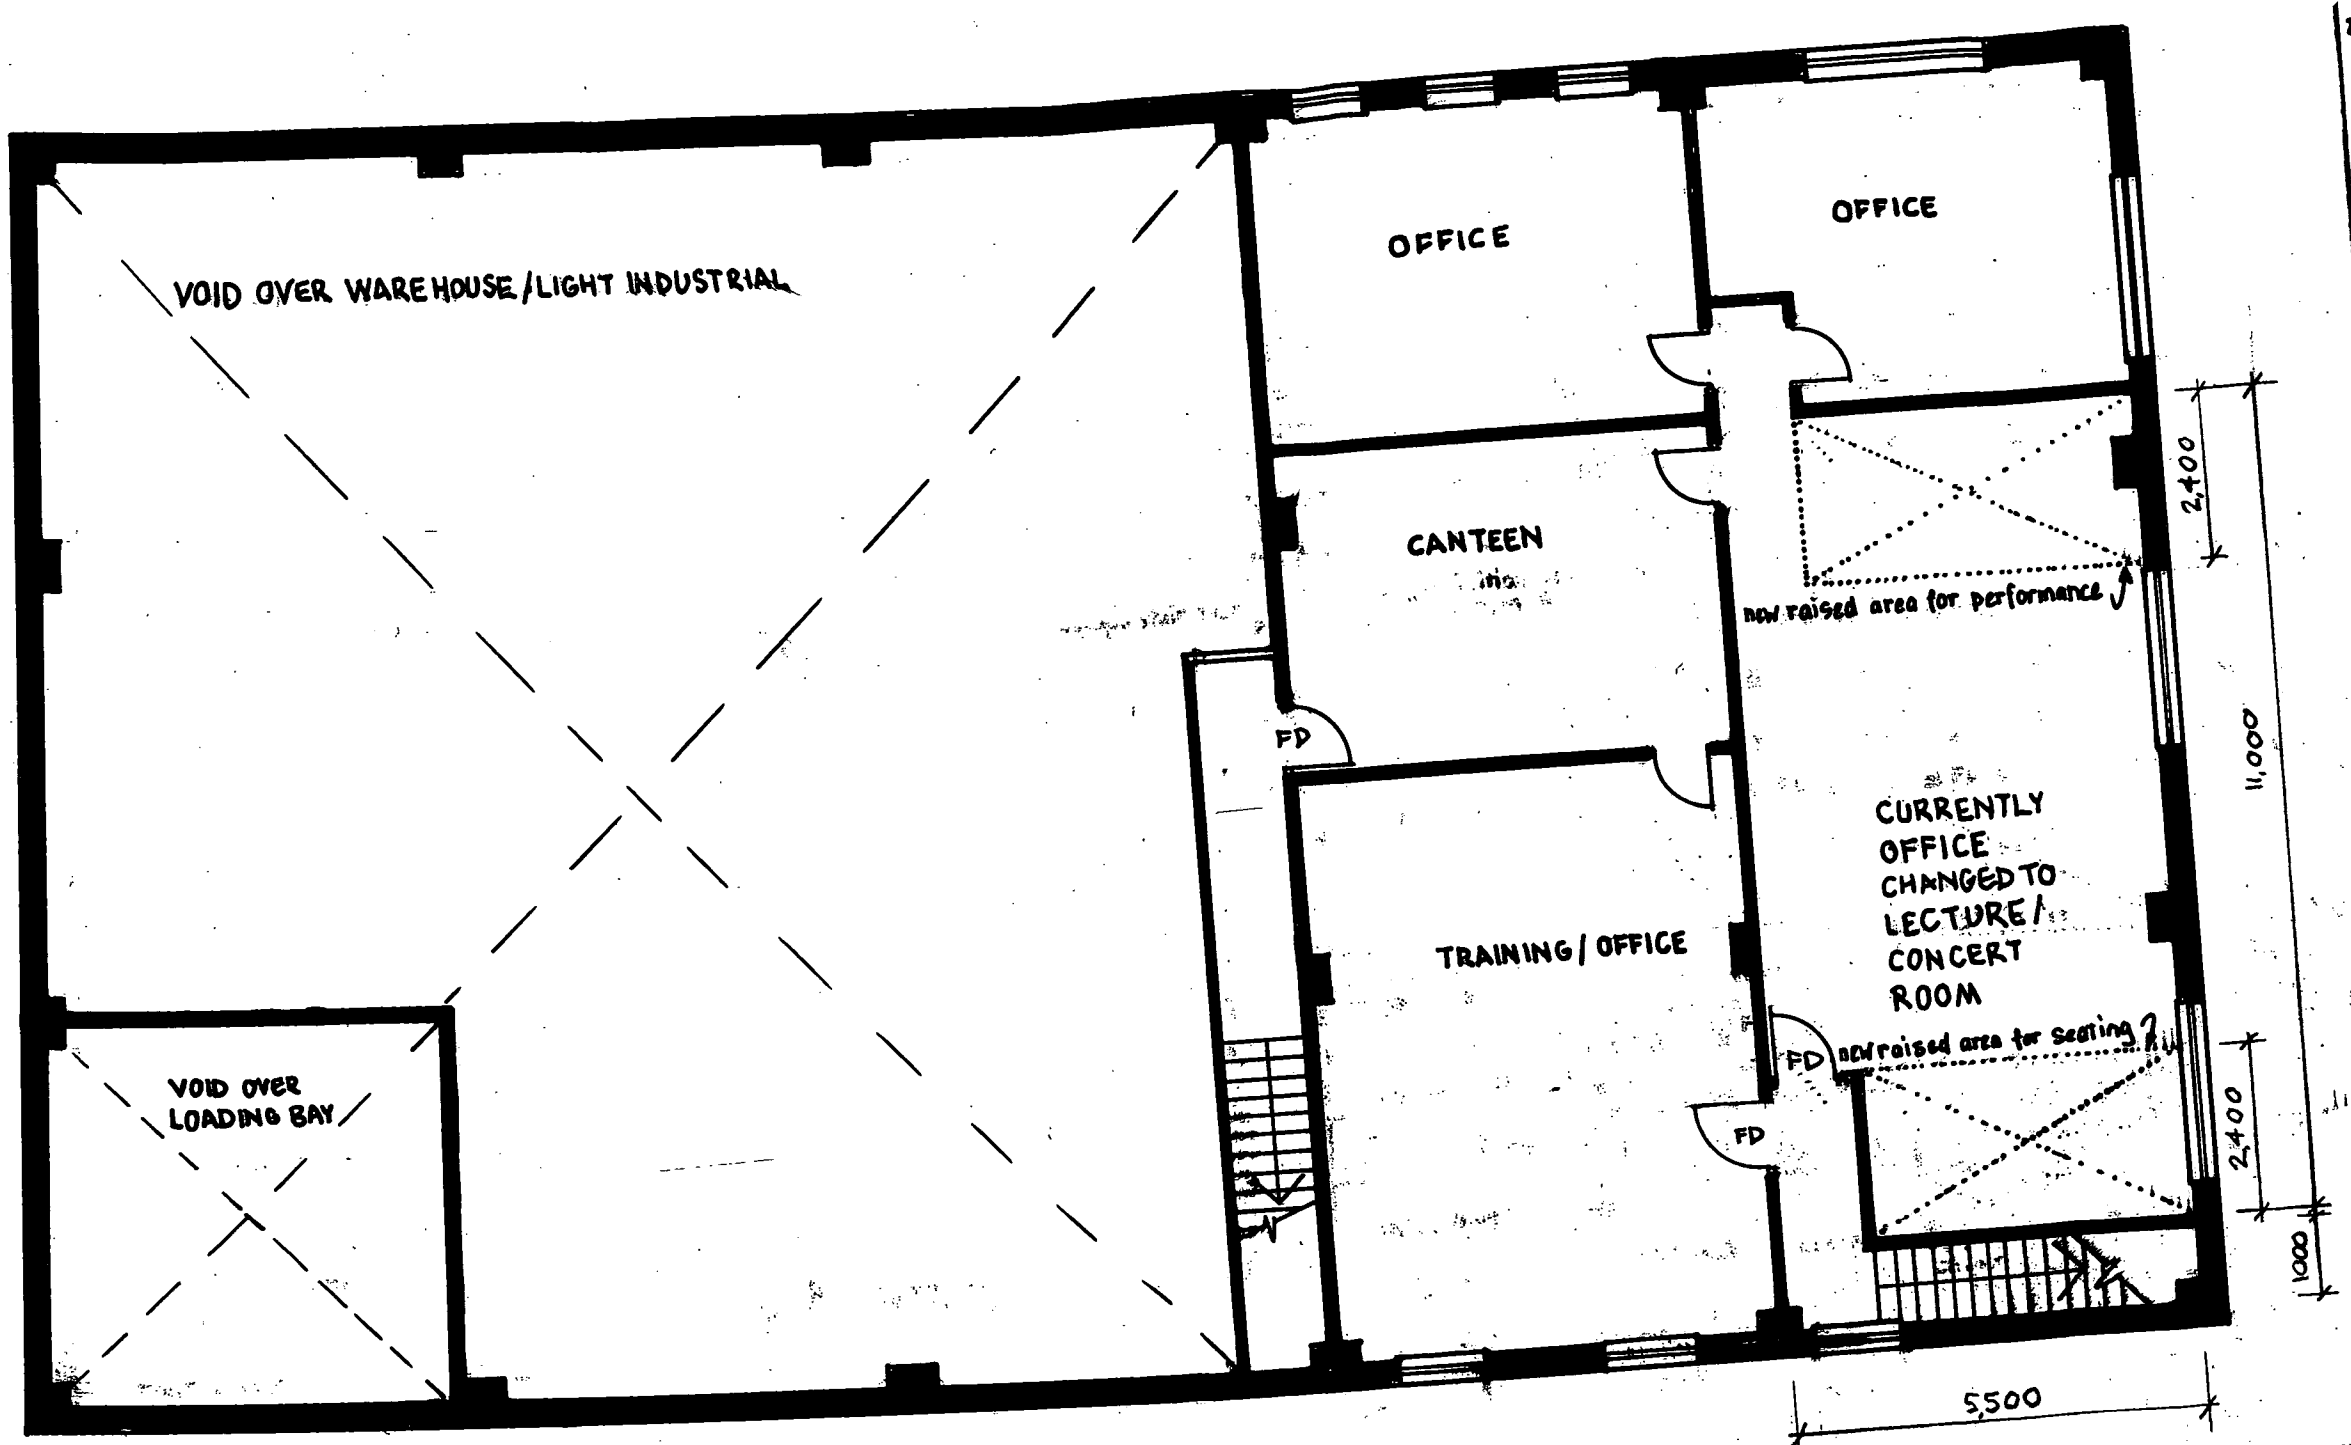

2. All measurements given in millimetres.
3. FD = existing fire door
4. Arrows on stairs indicate direction down
5. Application is for change of use. There are no changes required to elevations, existing external appearance or to exterior materials
6. Changes are to first floor office only being changed to lecture/ concert room. Change to internal only and includes installation of raised floor lighting and sound equipment

FIRST FLOOR PLAN

Advanced Carbide Tooling Ltd
Watling Close, Sketchley
Meadows Business Park
Hinckley LEICS LE10 2LE

Drawn: PCA Date: Jan 08