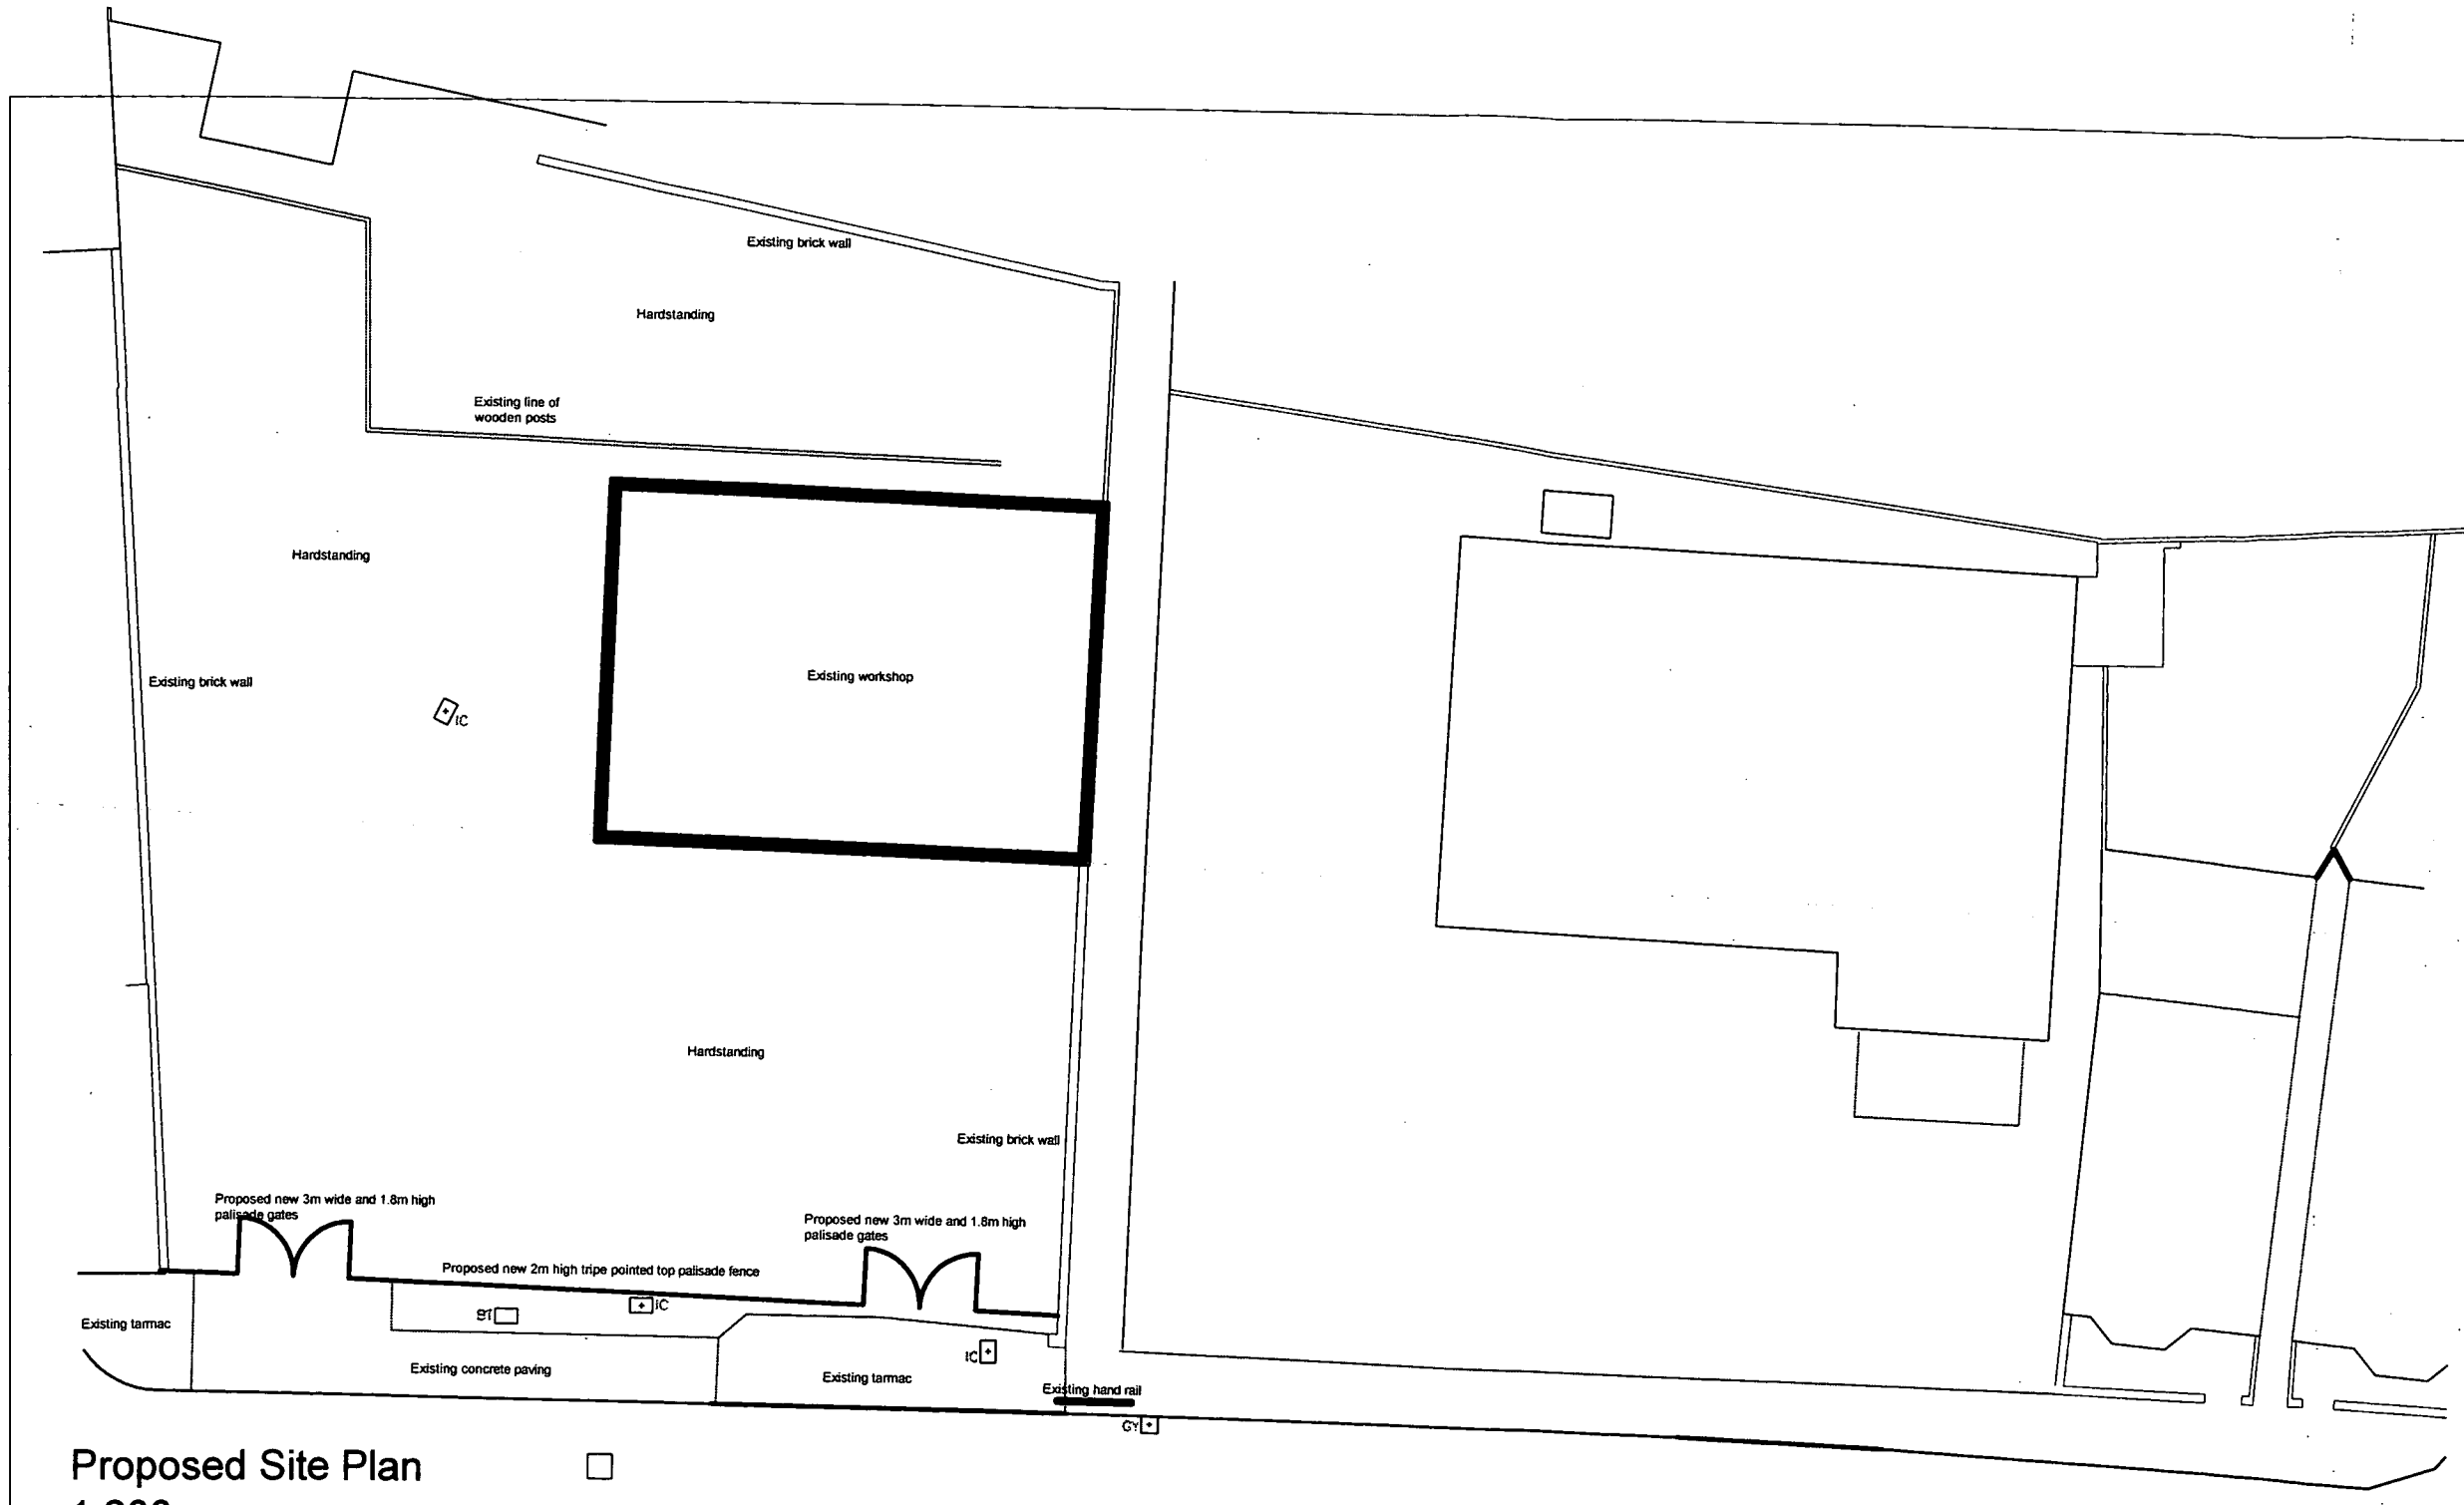

Proposed Site Plan
1:200

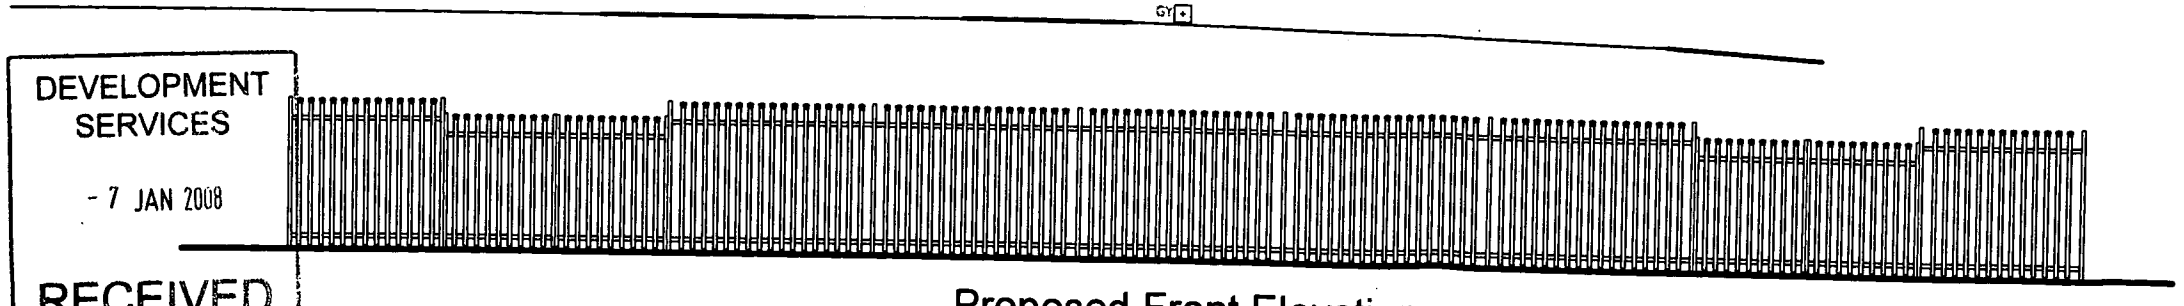

DEVELOPMENT SERVICES
- 7 JAN 2008
RECEIVED

Proposed Front Elevation
1:100

notes

This drawing is the copyright of the Architects and may not be reproduced or used except by written permission.

Dimensions must not be scaled from this drawing. The Contractor is to check and verify all building and site dimensions before work is put in hand.

The Contractor is to check and verify with all the Statutory Authorities and the Employer the location and condition of any under ground or overhead services or confirm that none exists prior to work commencing on site.

The Contractor shall comply with enactments regulations and working rules relating to safety health and welfare of work people.

revision

HSSP

ARCHITECTS

HSSP Architects Limited
44 Asfordby Road Melton Mowbray
Leicestershire LE13 OHR

Telephone 01664 563288 Facsimile 01664 503360
E-Mail Info@HSSPArchitects.co.uk Web www.HSSPArchitects.co.uk

project
Proposed New Fence
Upper Bond Street
Hinckley
for Mr M Goode

title Planning

date January 2008
scale 1:100 and 1:200
drawn NAR

dwg no 6120P-01