SERVICES

- 7 JAN 2008

RECEIVED

GIS by ESRI (UK)

Hinckley Bowling Club, Bowling Green Road,

Block Plans □ = PROPOSED DISABLED TOILET

1 DISTANCE BETWEEN NEW BUILDING AND EXISTING TOILET = 600mm

2 DISTANCE BETWEEN NEW BUILDING AND ADJOINING PROPERTY = 450 mm MINIMUM

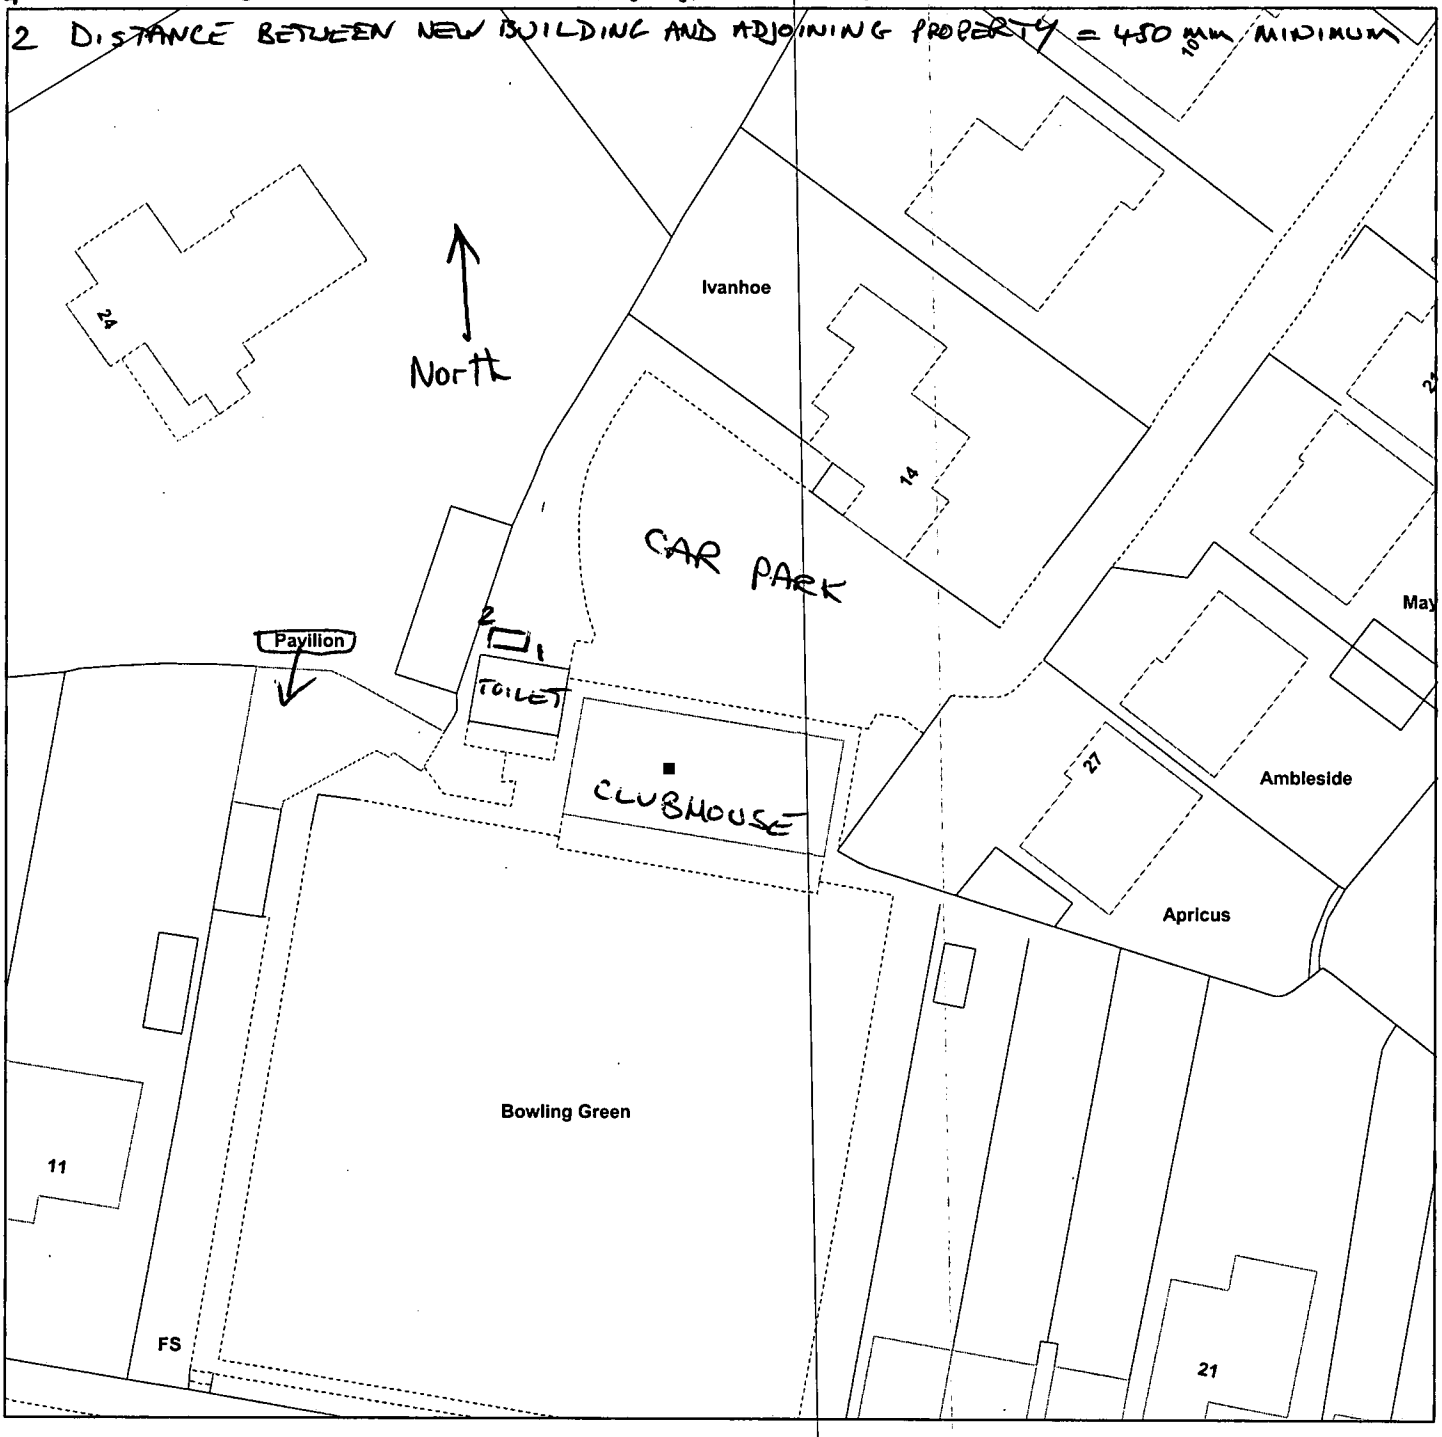

Scale : 1:500

Reproduced from the Ordnance Survey map with the permission of the Controller of Her Majesty's Stationery Office © Crown Copyright 2000.

Unauthorised reproduction infringes Crown Copyright and may lead to prosecution or civil proceedings.

Organisation	HBBC
Department	Culture & Development
Comments	Not Set
Date	31 December 2007
SLA Number	Not Set

*Produced using ESRI (UK)'s MapExplorer 2.0 - **http://www.esriuk.com***