

Drawing No: PG/054/003 Rev A

DO NOT SCALE

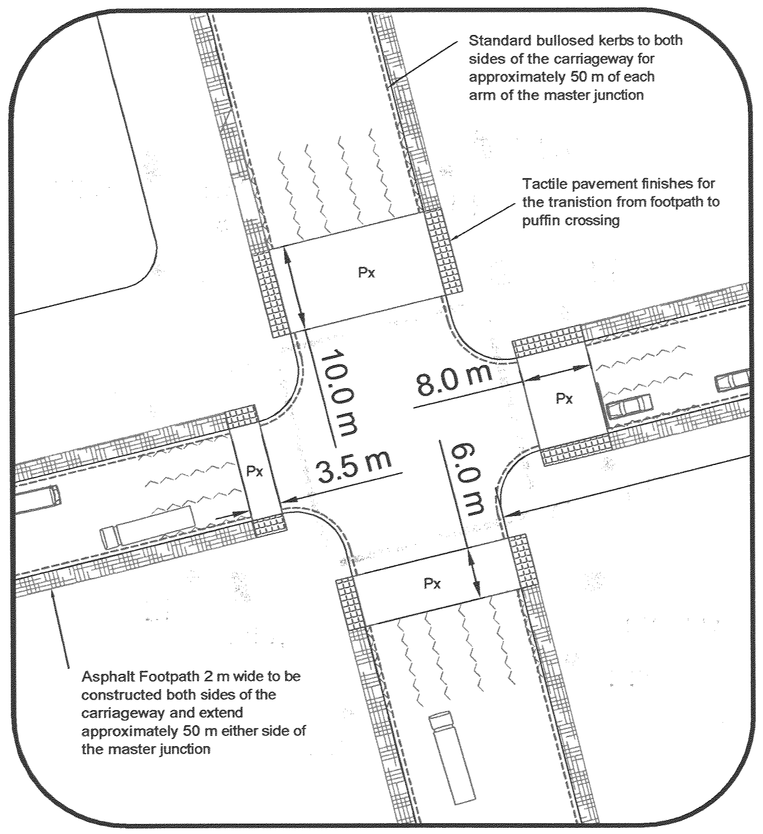

Master Junction Pavement Finishes and Features Layout

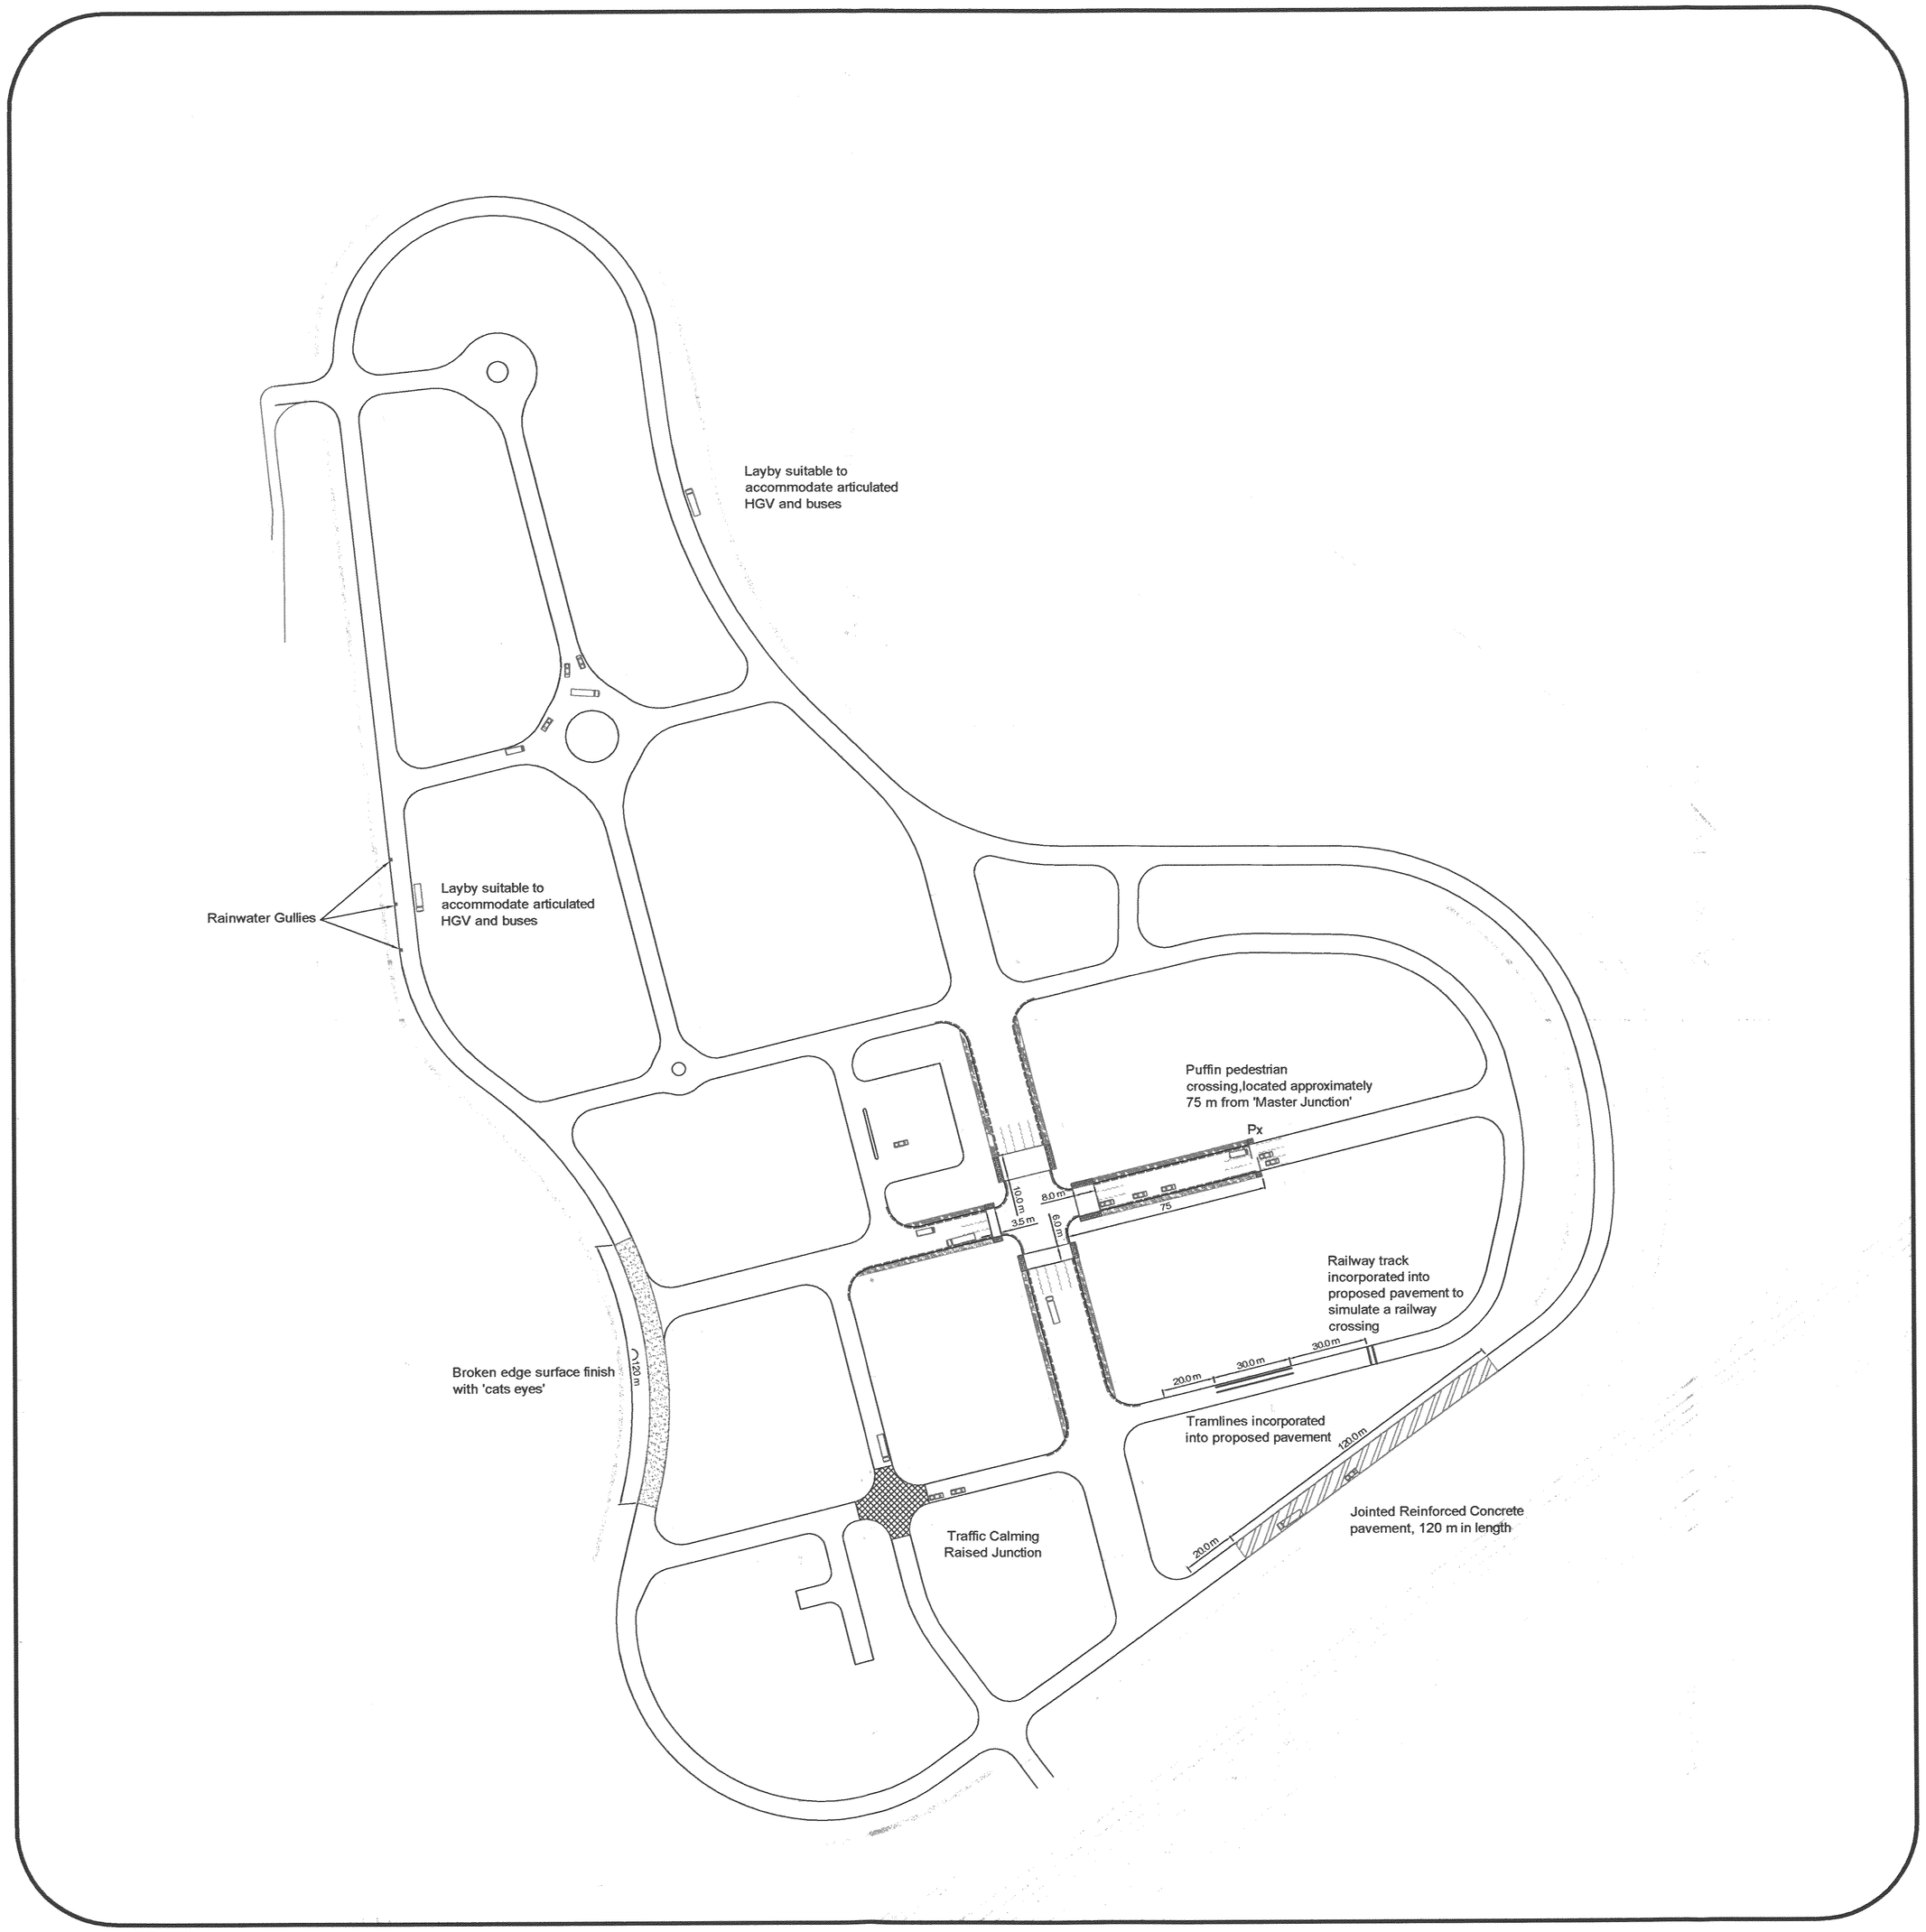

No	Notes	Date
1.	This drawing is to support a planning application and is not to be used for any other purpose.	July 08
2.	The layout has been produced to show proposed pavement finishes and treatments and to provide a conceptual layout of features and show approximate distances/ dimensions. These have not been designed.	
3.	The pavement generally is of a flexible construction designed to accommodate 1 Million Standard Axle (MSA) and 44 tonne HGV, unless otherwise stated.	
4.	Lane markings indicated are indicative and are for illustration purposes only.	

Legend

G	Gantry
LP	Lamp Post (Fitted with various Lamps and Heights)
CCTV	Close Circuit Television for Safety and Test Observation
Px	Puffin Crossing
	Jointed Reinforced Concrete (JRC) Pavement
	Broken Edges + Cats Eyes
-----	Bullnosed Kerbs
	Footpath
	Tactile Pavement Finish

DEVELOPME SERVICES
0 8 AUG 2008
RECEIVE

Rev	By	Date	Revision	Chk
A	IO	Aug 08	Attenuation pond modified.	IL

MIRA
Watling Street
Nuneaton
Warwickshire
CV10 0TU
England
TEL +44 (0)24 7635 5000
FAX +44 (0)24 7635 8000
TEST FACILITY ENGINEERING

© Copyright MIRA Ltd 2008

Project:
innovITS Advance
Project 1 - City Circuit

Drawing Title:
PAVEMENT AND TRAFFIC CALMING LAYOUT

Information / Provisional	Tender / Quotation
Date: August 08	Date:
Construction / Manufacture	As Built
Date:	Date:

Drawn By:	Checked By:	Approved By:
IO	IL	AMB
Date: August 2008	Date: August 2008	Date: August 2008

Project No:	Scale:
170703	1:1500

Drawing No: PG/054/003 Rev A