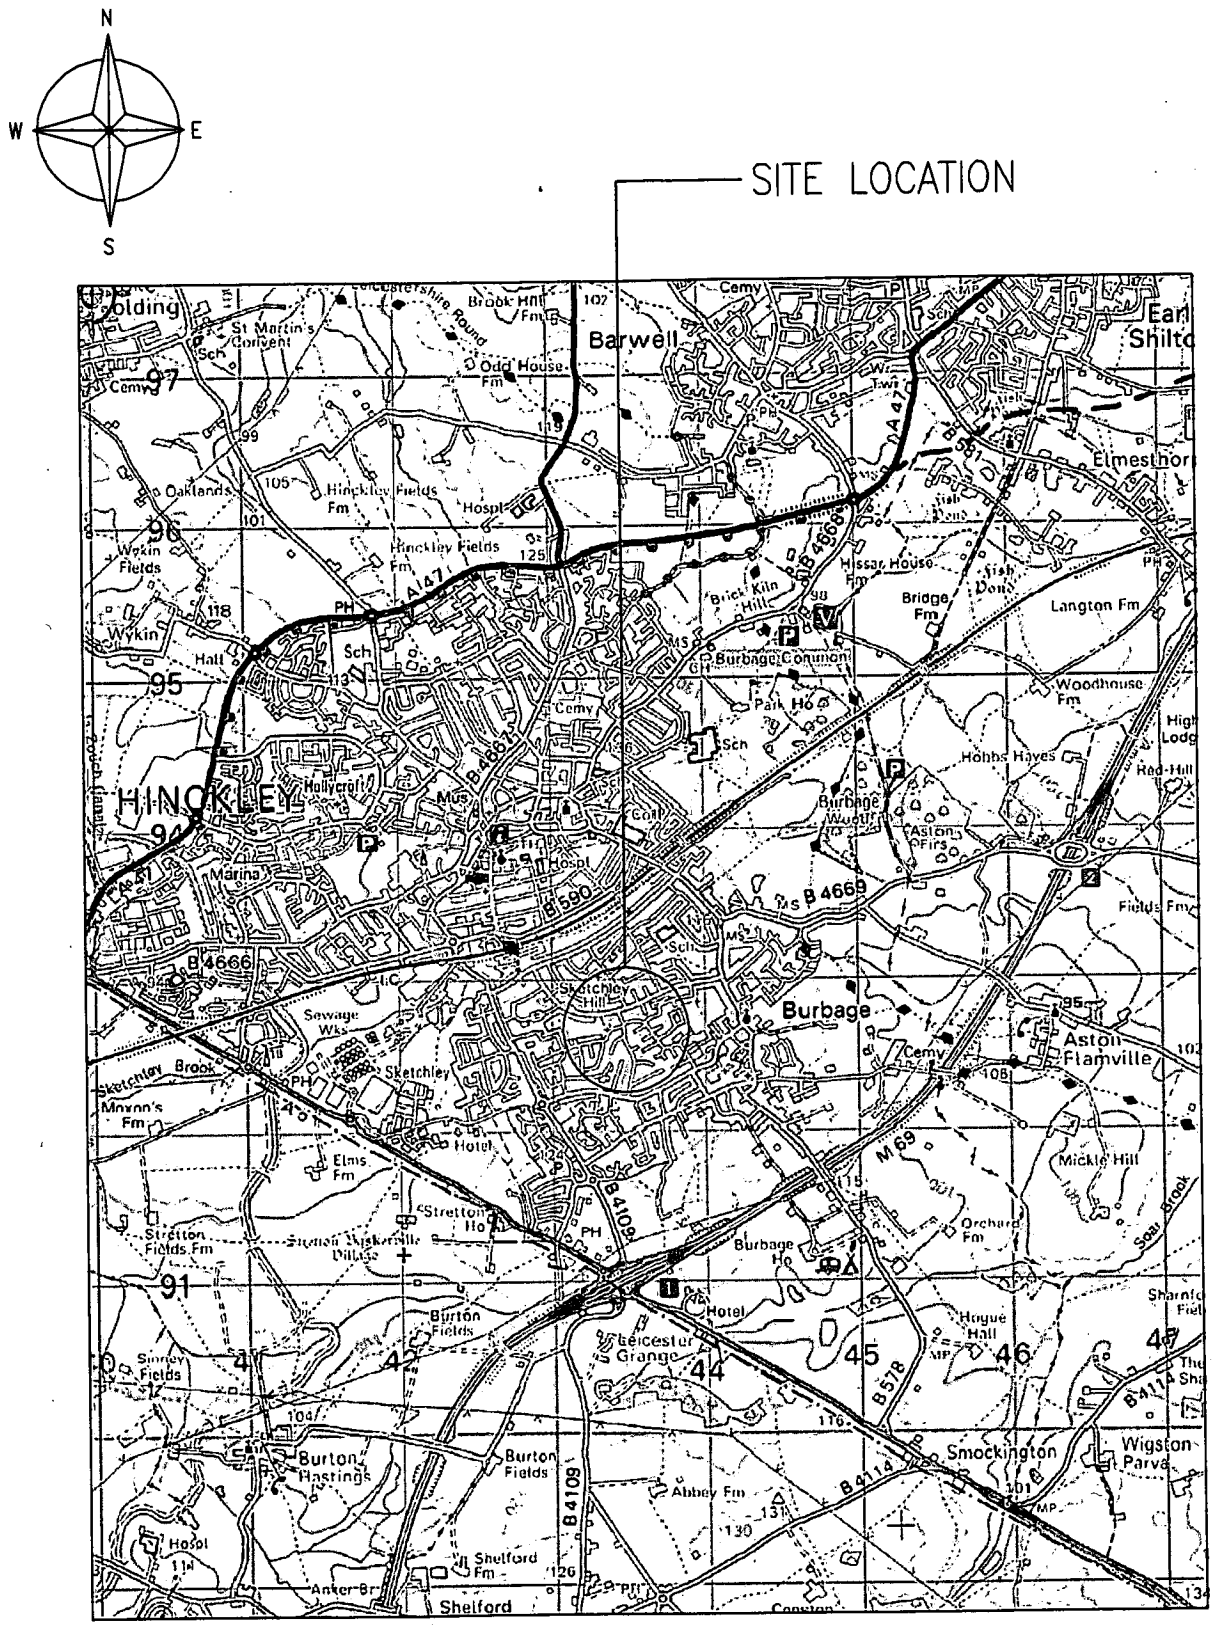

GENERAL LOCATION PLAN
(Scale 1:50000)

Reproduced from the Ordnance Survey maps with permission of the Controller of H.M. Stationary Office. Crown Copyright.
Mono Consultants Limited licence no. ES100017753
Promap licence no. A152065A0001

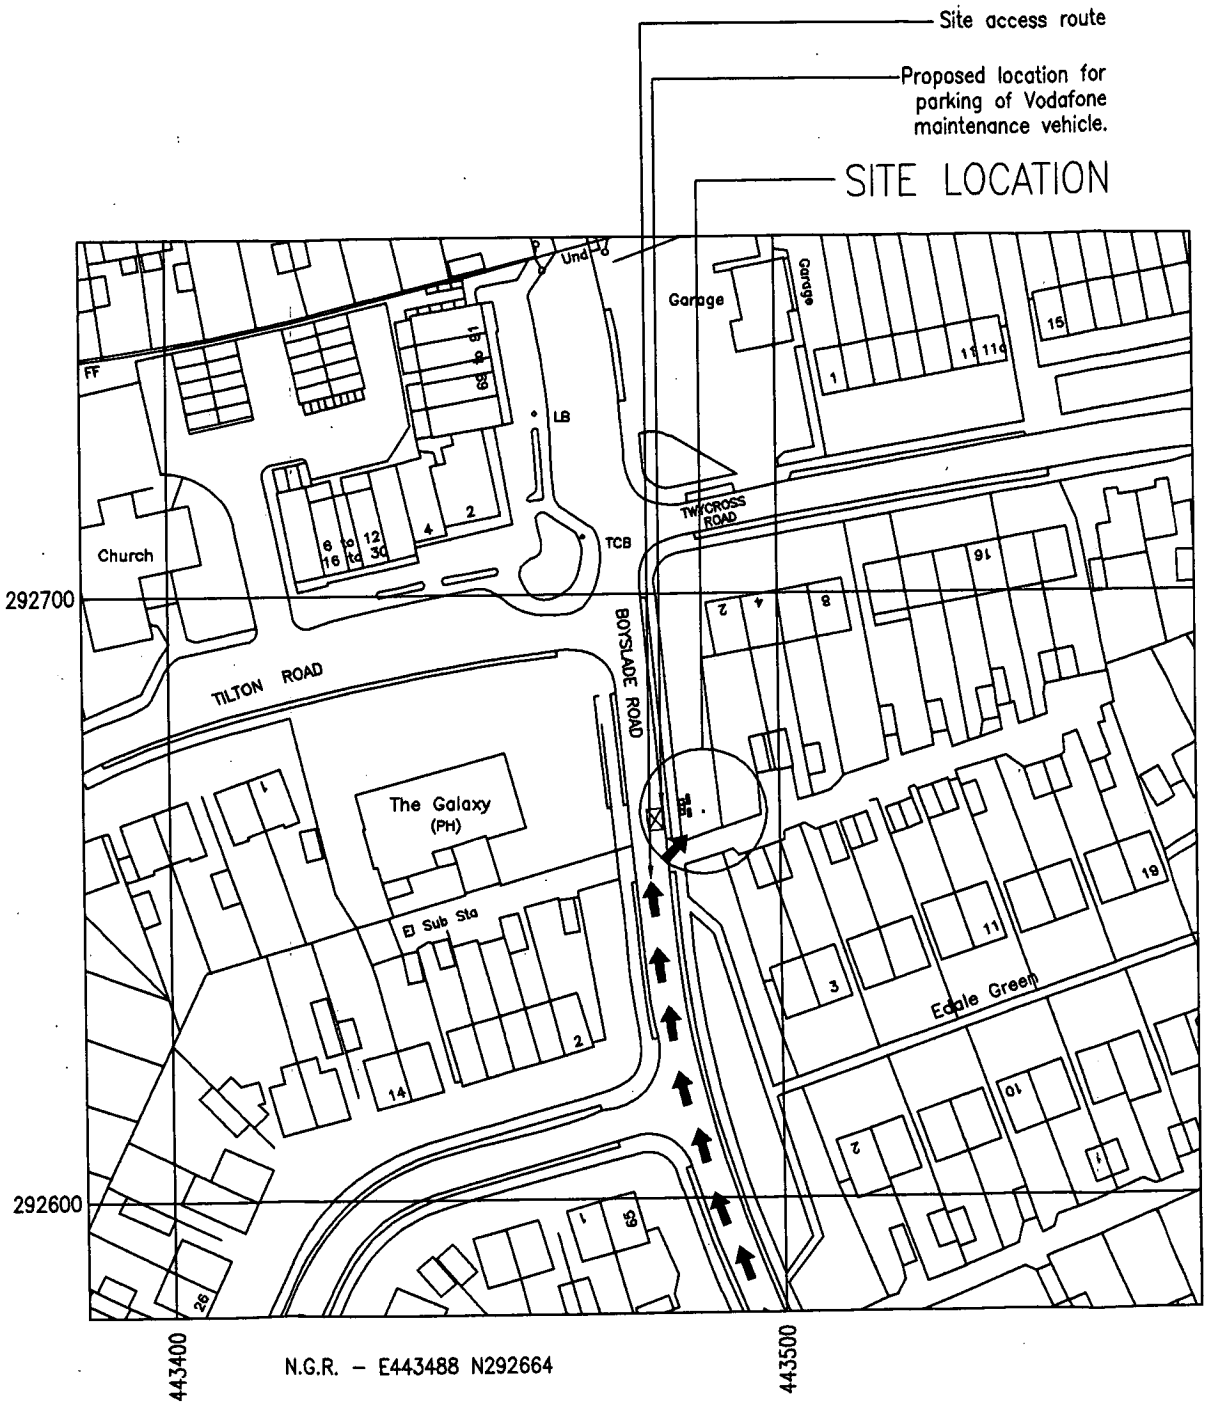

SITE LOCATION PLAN
(Scale 1:1250)

GENERAL NOTES

Use written dimensions only, do not scale from drawing. Use latest revision of all referenced information.

Directions to site

Leave the M6 at junction 2, then join M69 (signposted M69, M1), leave the M69 at junction 1, then at roundabout take the second exit onto Rugby Road – B4109 (signposted Hinckley). At roundabout take the second exit onto Rugby Road (B4109) then turn Right onto Coventry Road, turn Left onto Pyeharps Road, turn Right onto Sketchley Road, turn Left onto Boysdale Road and the site is situated on the grass verge opposite the Public House.

NOTE:
For all matters relating to Local Authority Planning please contact:
George Oliver
Patrick Farfan Associates
Tel: 0161 777 8007

Rev	Date	Description	Drawn	Chkd

mono
MONO CONSULTANTS LIMITED
Packwood House
Guild Street
Stratford-upon-Avon
CV37 6RP
t. 44 (0)1789 290099
f. 44 (0)1789 290088
www.monoconsultants.com

Vodafone

Drg Status
PLANNING

Nominal No. & Name
35755F – BURBAGE

Site Name & Address
BURBAGE,
GRASS VERGE ON BOYSLADE ROAD,
HINCKLEY,
LE10 2RP

Drawing Title
SITE LOCATION MAPS

Scale	AS SHOWN	Date	24.09.08
Drawn By	AT	Checked By	PD

Drawing Number: 35755/F/001
Revision: –

ORIGINAL DRAWING SIZE A3