Information on Significant Residual Risks

Construction	Maintenance	Decommissioning
On the basis of information available to the designer at the time of design production, there are no unobvious, unusual or difficult to manage significant risks associated with this design	On the basis of information available to the designer at the time of design production, there are no unobvious, unusual or difficult to manage significant risks associated with this design	On the basis of information available to the designer at the time of design production, there are no unobvious, unusual or difficult to manage significant risks associated with this design

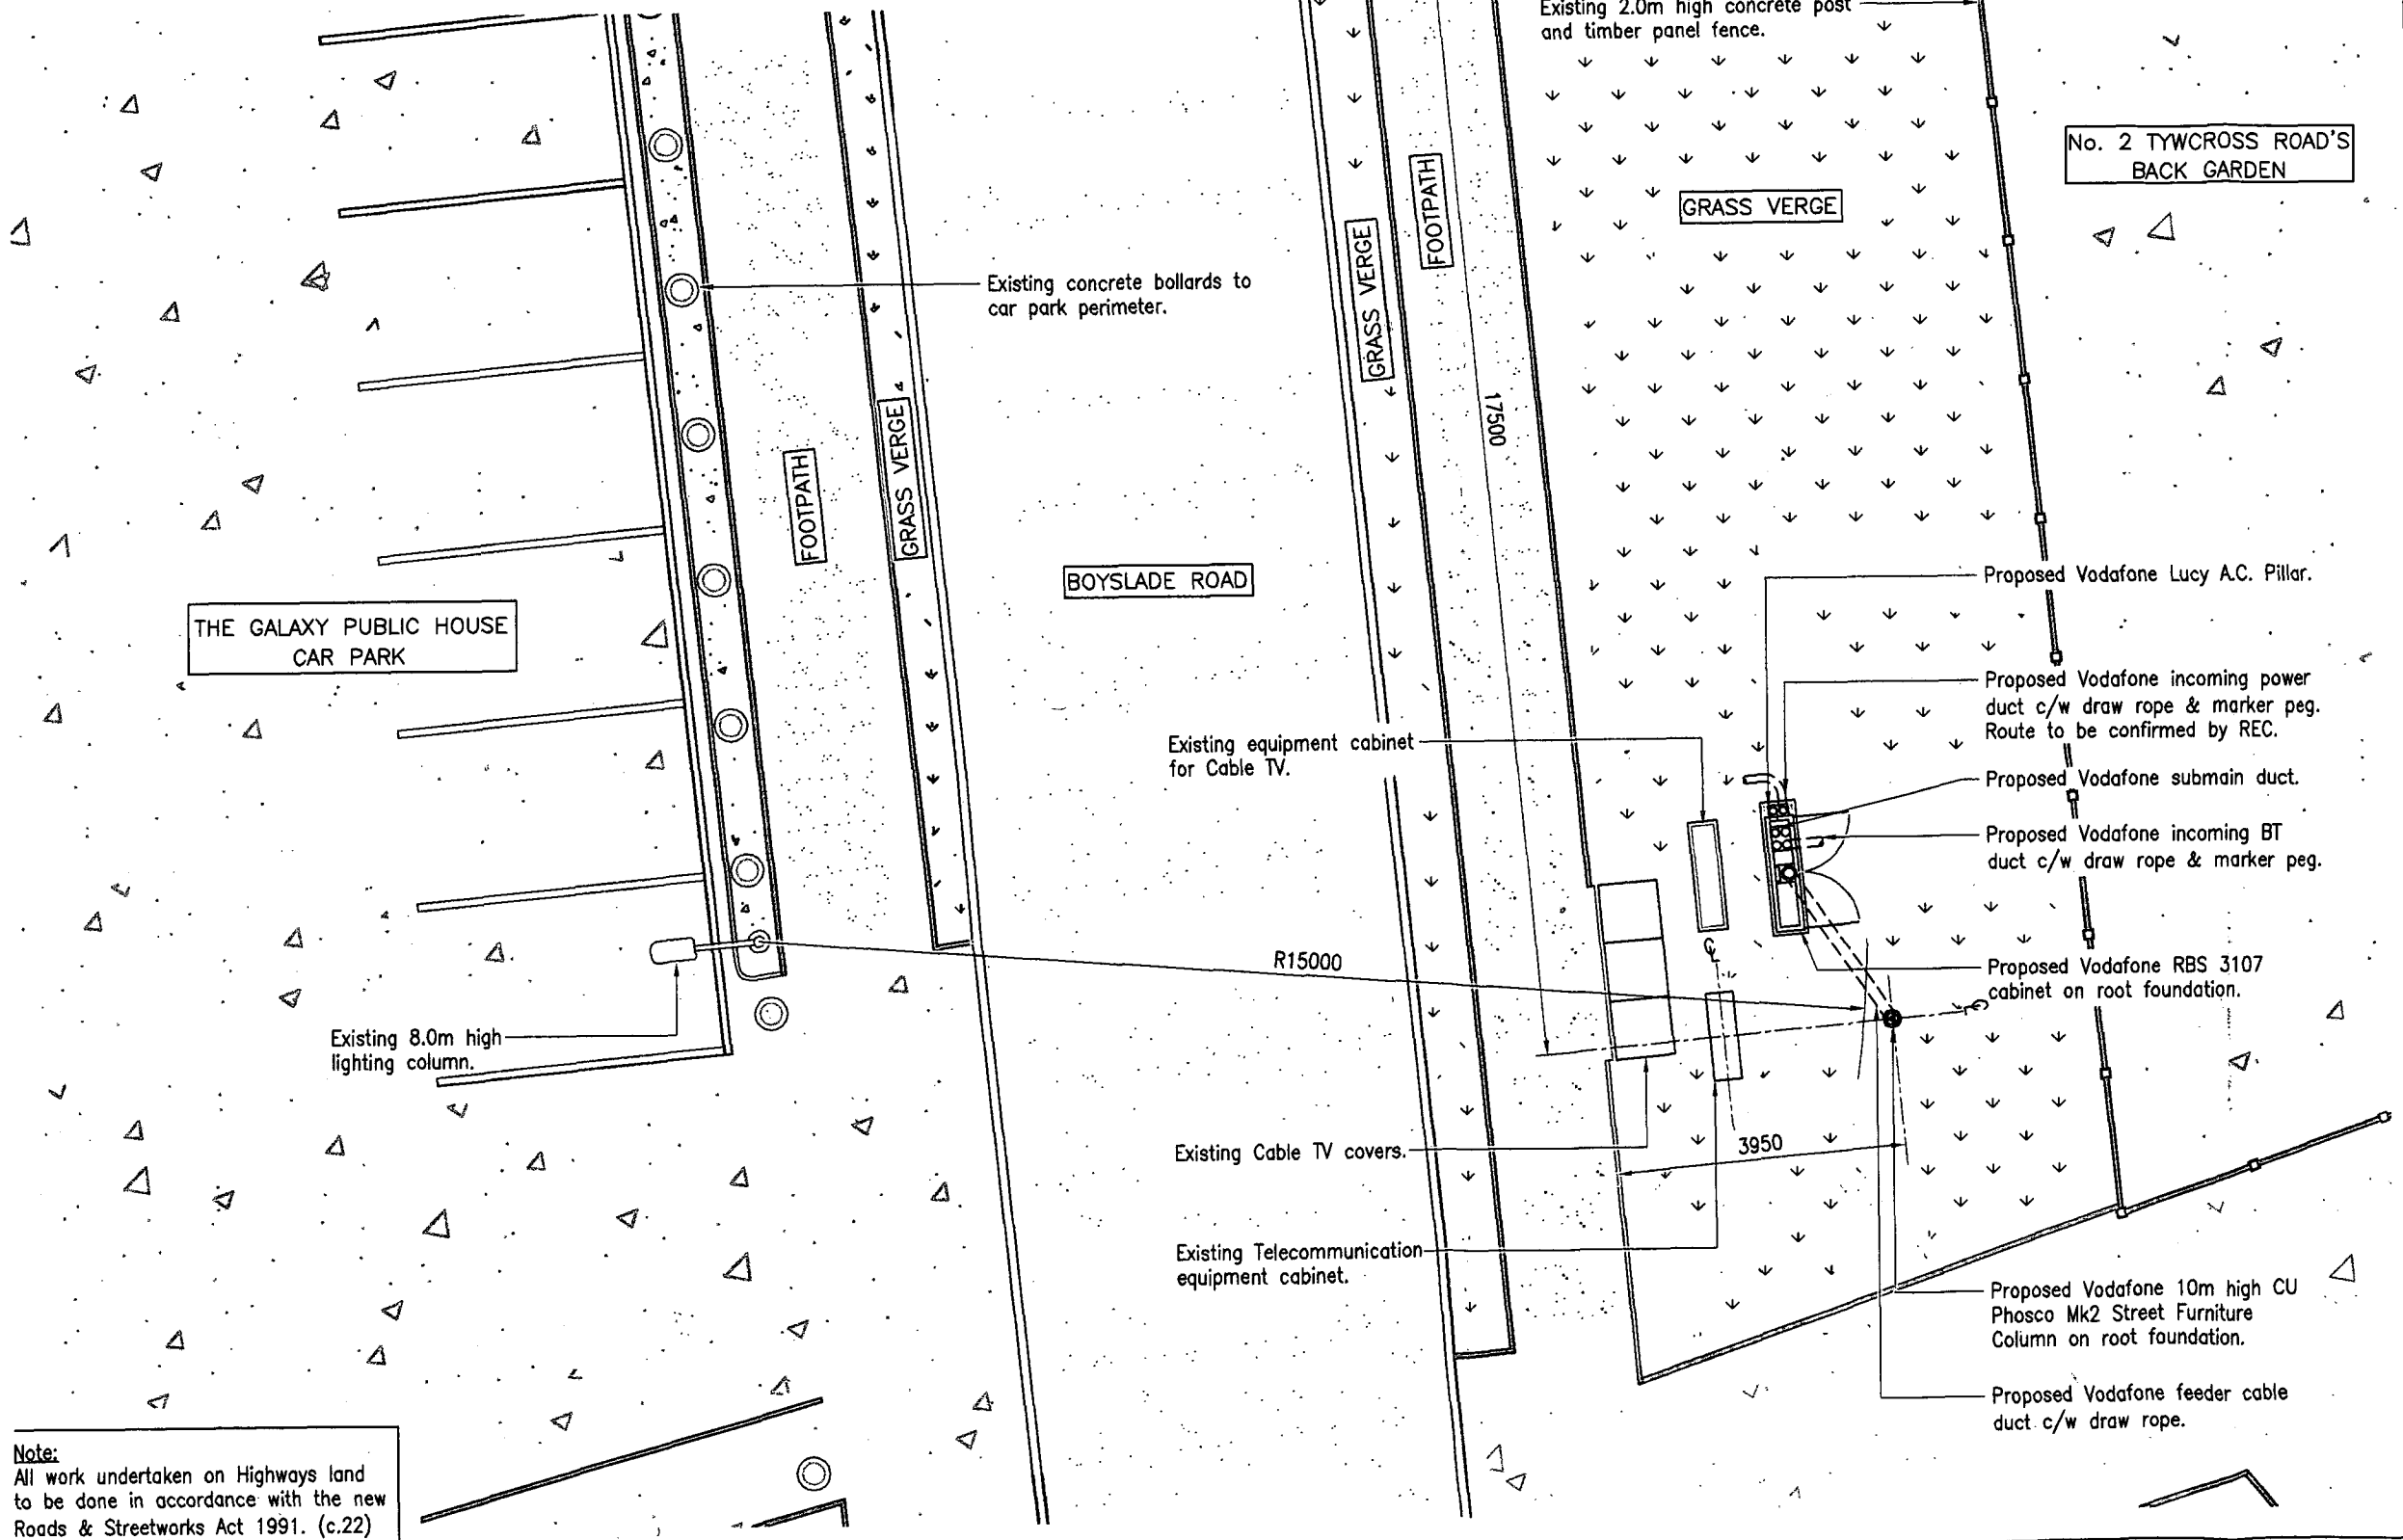

PROPOSED SITE PLAN
(SCALE 1:100)

Note:
All work undertaken on Highways land to be done in accordance with the new Roads & Streetworks Act 1991. (c.22)

Note:
The proposed column location shown on this drawing is subject to the receipt of Statutory Authority searches, a CAT scan and a trial dig of the proposed column location.
The final column location is to be determined by Mono Consultants based on the above information using the relevant Statutory Authority guidelines

These drawings comply with the latest issue of Vodafone documentation "HASP 450" and "NRCS/GUIDE/26".

NOTE:
For all matters relating to Local Authority Planning please contact:
George Oliver
Patrick Farfan Associates
Tel: 0161 777 8007

GENERAL NOTES

Use written dimensions only, do not scale from drawing. Use latest revision of all referenced information.

TOWER DETAILS:

Height: 10.0m
Type: CU Phosco Mk2 Street Furniture Column
Colour: Galvanised

CABINET DETAILS:

Ref : 1No. Ericsson RBS 3107 Cabinet
Dimensions : 1580 L x 380 B x 1350 H
Material : Steel
Colour : Green (NCS 8010-G 10Y)

Ref : 1No. Lucy AC Pillar
Dimensions : 366 L x 170 B x 1184 H
Material : Steel
Colour : Green (NCS 8010-G 10Y)

POWER SUPPLY ROUTE:

Assumed 'REC' supply – Route TBC

Rev	Date	Description	Drawn	Chkd

MONO CONSULTANTS LIMITED
Packwood House
Guild Street
Stratford-upon-Avon
CV37 6RP
t. 44 (0)1789 290099
f. 44 (0)1789 290088
www.monoconsultants.com

Drg Statue
PLANNING

Nominal No. & Name
35755F – BURBAGE

Site Name & Address
BURBAGE,
GRASS VERGE ON BOYSLADE ROAD,
HINCKLEY,
LE10 2RP

Drawing Title
PROPOSED SITE PLAN

Scale	AS SHOWN	Date	24.09.08
Drawn By	AT	Checked By	PD

Drawing Number
35755/F/002

Revision
–

ORIGINAL DRAWING SIZE A3