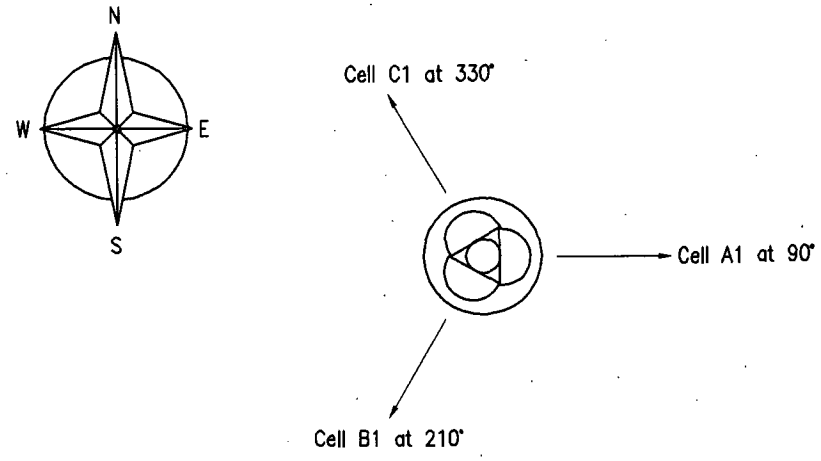

ANTENNA PLAN AT 10.0m AGL

(Scale 1:20)

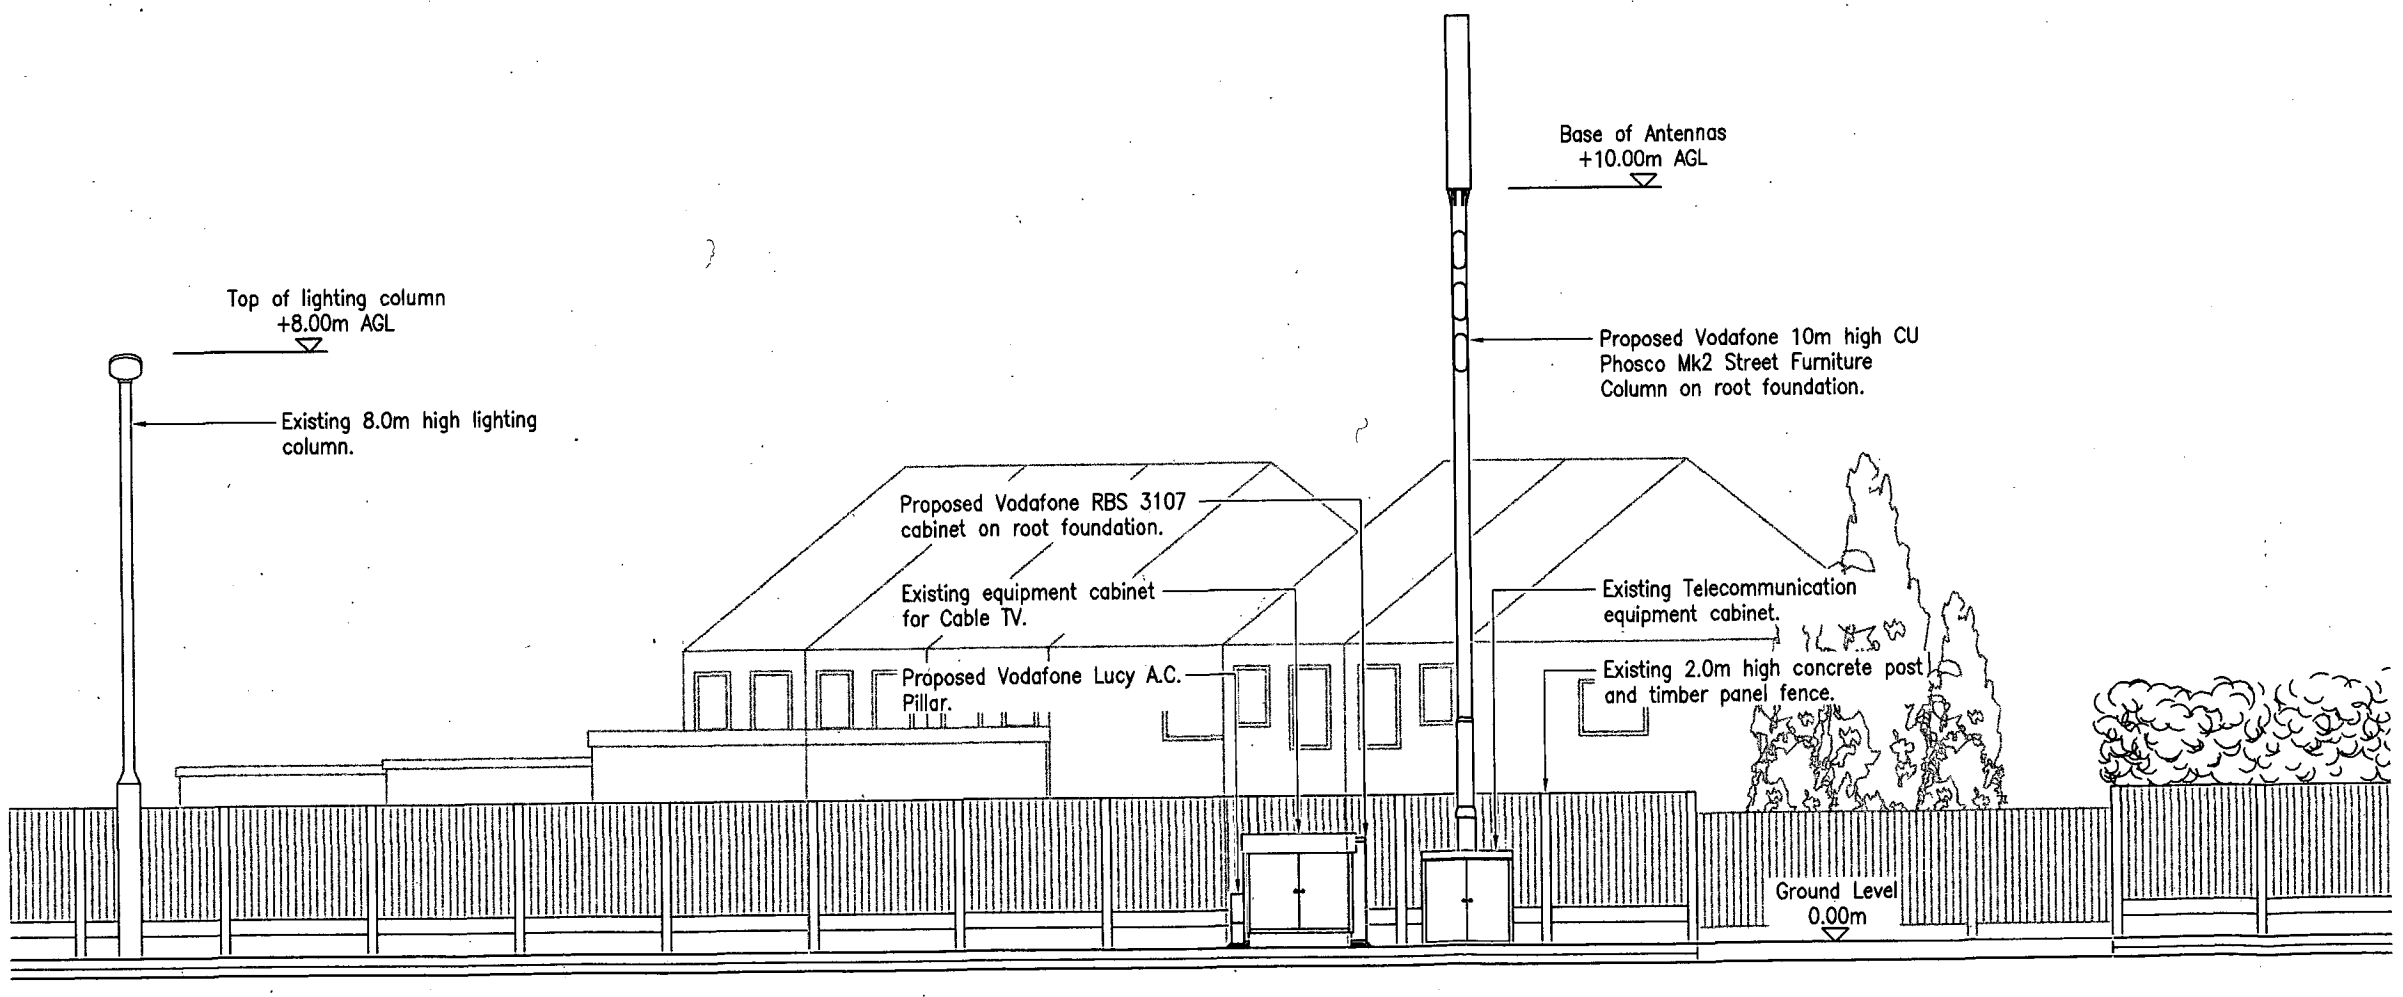

PROPOSED WEST ELEVATION

(Scale 1:100)

These drawings comply with the latest issue of Vodafone documentation "HASP 450" and "NRCS/GUIDE/26".

Note:
All work undertaken on Highways land to be done in accordance with the new Roads & Streetworks Act 1991. (c.22)

Note:
The proposed column location shown on this drawing is subject to the receipt of Statutory Authority searches, a CAT scan and a trial dig of the proposed column location.
The final column location is to be determined by Mono Consultants based on the above information using the relevant Statutory Authority guidelines

GENERAL NOTES

Use written dimensions only, do not scale from drawing. Use latest revision of all referenced information.

Proposed Antenna Schedule

Cell	Description	Func.	Ht.	Brg	Feeders	
					Type	L'gth
1	801-666	3G	10.0	90°	HCF-12	15m
2	801-666	3G	10.0	210°	HCF-12	15m
3	801-666	3G	10.0	330°	HCF-12	15m

Bearings to EGN. Height measured to base of antenna. Feeder lengths shown are approximate.

NOTE:
For all matters relating to Local Authority Planning please contact:
George Oliver
Patrick Farfan Associates
Tel: 0161 777 8007

Rev	Date	Description	Drawn	Chkd

mono
MONO CONSULTANTS LIMITED
Packwood House
Guild Street
Stratford-upon-Avon
CV37 6RP
t. 44 (0)1789 290099
f. 44 (0)1789 290088
www.monoconsultants.com

Vodafone

Drg Status
PLANNING

Nominal No. & Name
35755F – BURBAGE

Site Name & Address
BURBAGE,
GRASS VERGE ON BOYSLADE ROAD,
HINCKLEY,
LE10 2RP

Drawing Title
PROPOSED SITE ELEVATION

Scale	AS SHOWN	Date	24.09.08
Drawn By	AT	Checked By	PD

Drawing Number: 35755/F/003

Revision: –

ORIGINAL DRAWING SIZE A3