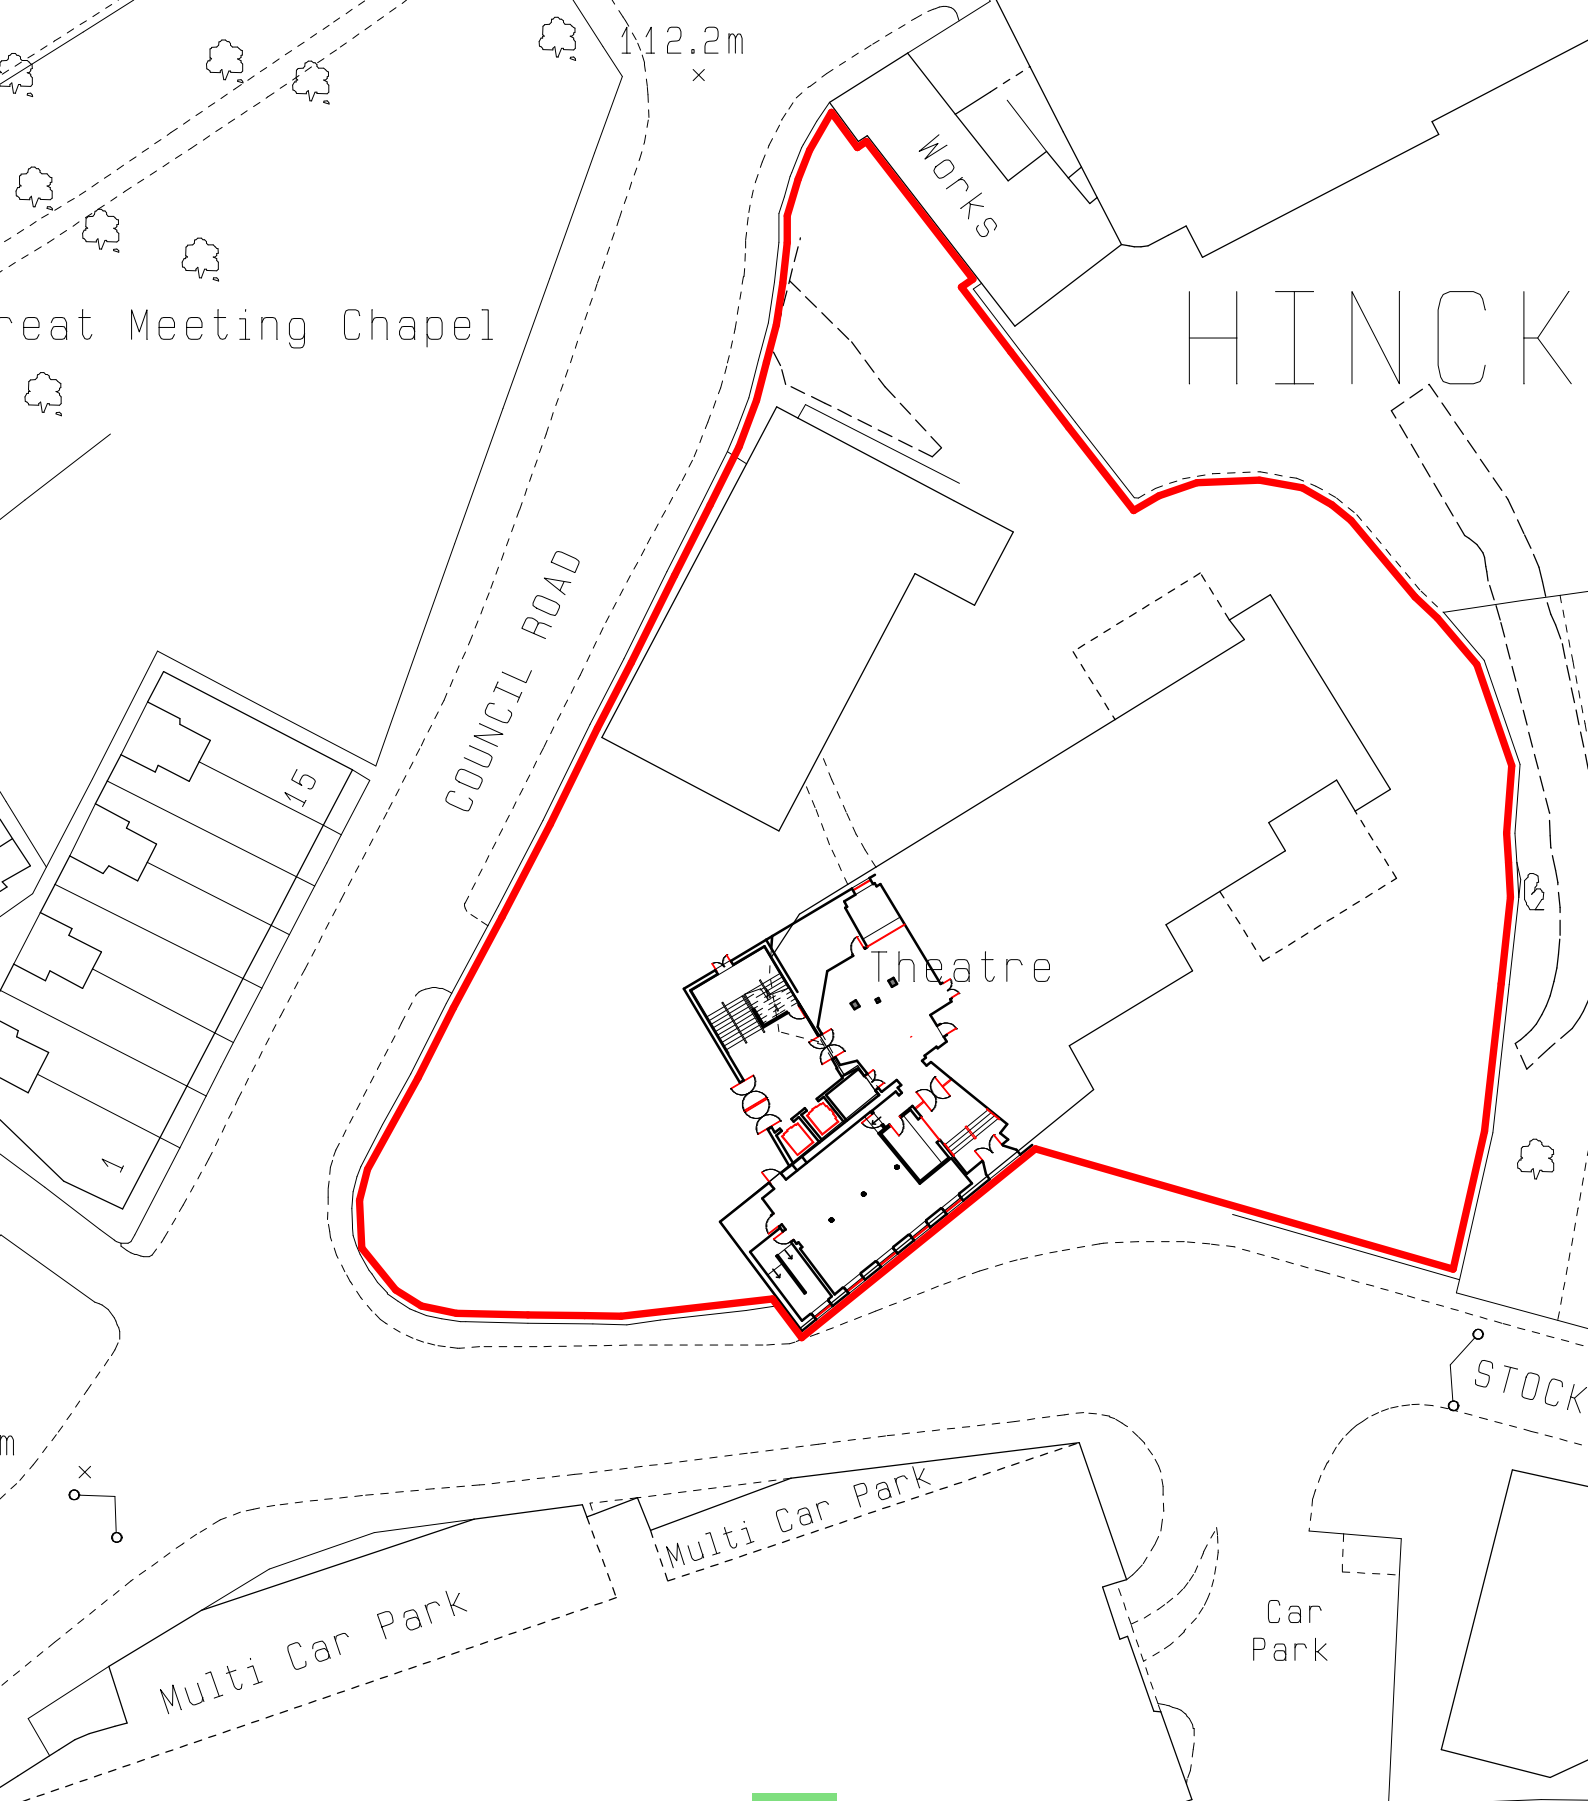

S A V A G E H A Y W A R D

A R C H I T E C T S

19 Station Rd Hinckley, Leicstershire, LE10 1AW, 01455 635665, FAX- 01455 618971

Client	Concordia Theatre		Drawing	Block Plan
Project	Proposed Exts & Alts. Stockwell Head Hinckley	Auth LJW	Date April 2008	Drawing No 08
		Scale 1 : 500	Job No 07/74	

THIS DRAWING IS THE COPYRIGHT OF SAVAGE HAYWARD REPRODUCTION IN ANY FORM OF WHOLE OR PART IS FORBIDDEN WITHOUT PRIOR WRITTEN PERMISSION OF THE COPYRIGHT HOLDER DO NOT SCALE FROM DRAWING AND ONLY FIGURE DIMENSIONS ARE TO BE USED