08/00330/FUL

27 MAR 2008

INDEXED

mws
Architectural & Design Consultants

4 Hillside Road
Market Harborough
LE16 7PG

Tel: (01858) 432 901
Fax: (01858) 432 901
e-mail mws@mwsdesign.co.uk

Hinckley & Bosworth Borough Council
Planning Services
APPROVED PLAN
20/5/08

DEVELOPMENT SERVICES
27 MAR 2008
RECEIVED

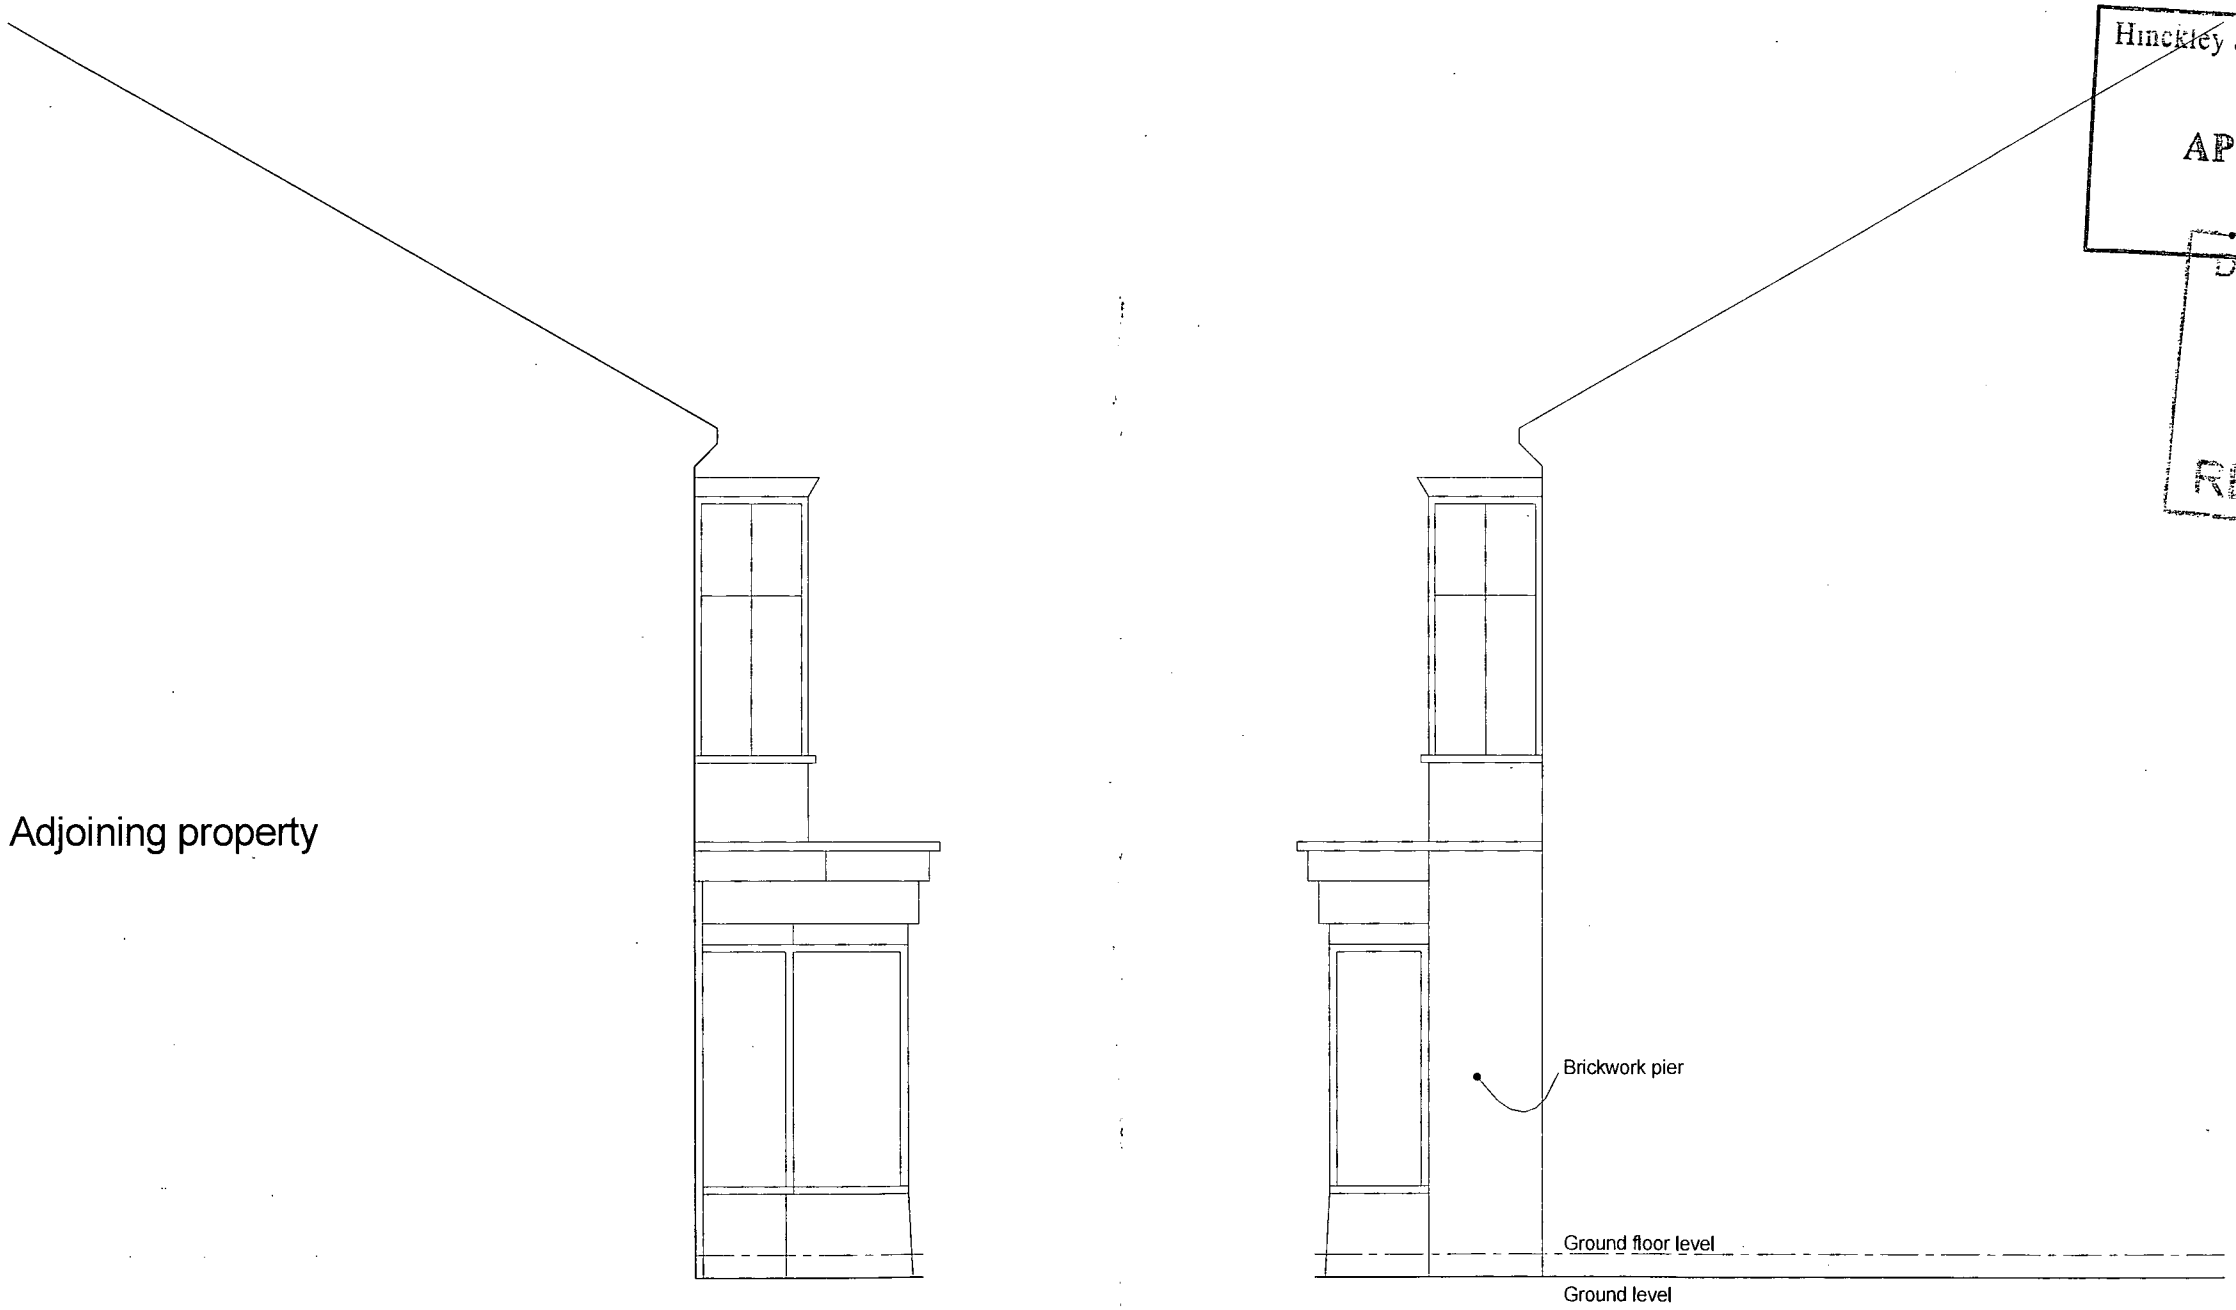

Outline Survey - Side Elevations

Scale 1:50

0 1m 2m 3m 4m 5m 10m 15m

Rev.	Date	Revision Note
-	-	-

Do not Scale
All dimensions to be checked on site

Drawn by	BC	
Date	Aug 2007	
Project	7 Queens Road Hinckley	
Drawing	Outline Survey Side Elevations	
Scale: 1:50	Job No.: 1520	Drawing No.: 3 -