


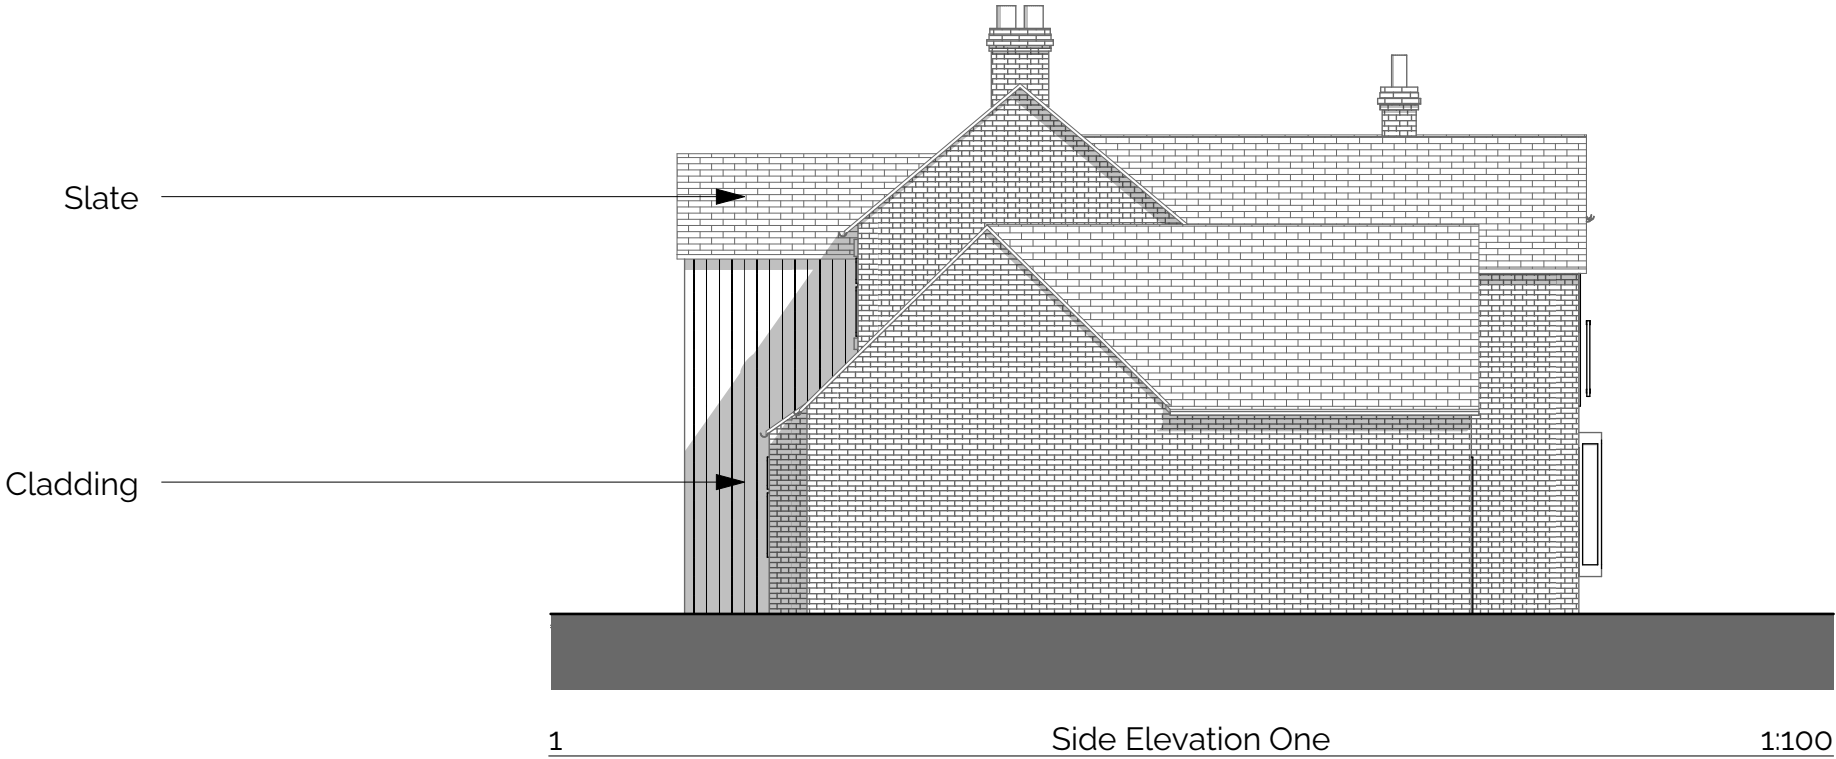

Purpose of Issue		notes		architect	
HAYWARD MCMULLAN ARCHITECTS The Stables, Braeside, 67 Burton Road, Melton Mowbray, LE13 1DL T.01664 566997 t. 01664 566997 info@haywardmcmullan.com project 59 Desford Road, Newbold Verdon client <CLIENT_COMPANY> drawing title Proposed Elevations scale @ A3 1:100, 1:104 drawn by <ORG> Project No. 2256 Drawing Number PL102A rev					
1:100 2m 0 2m 4m 6m 8m 10m 3 Scale Bar					