


SCALE BAR 1:50

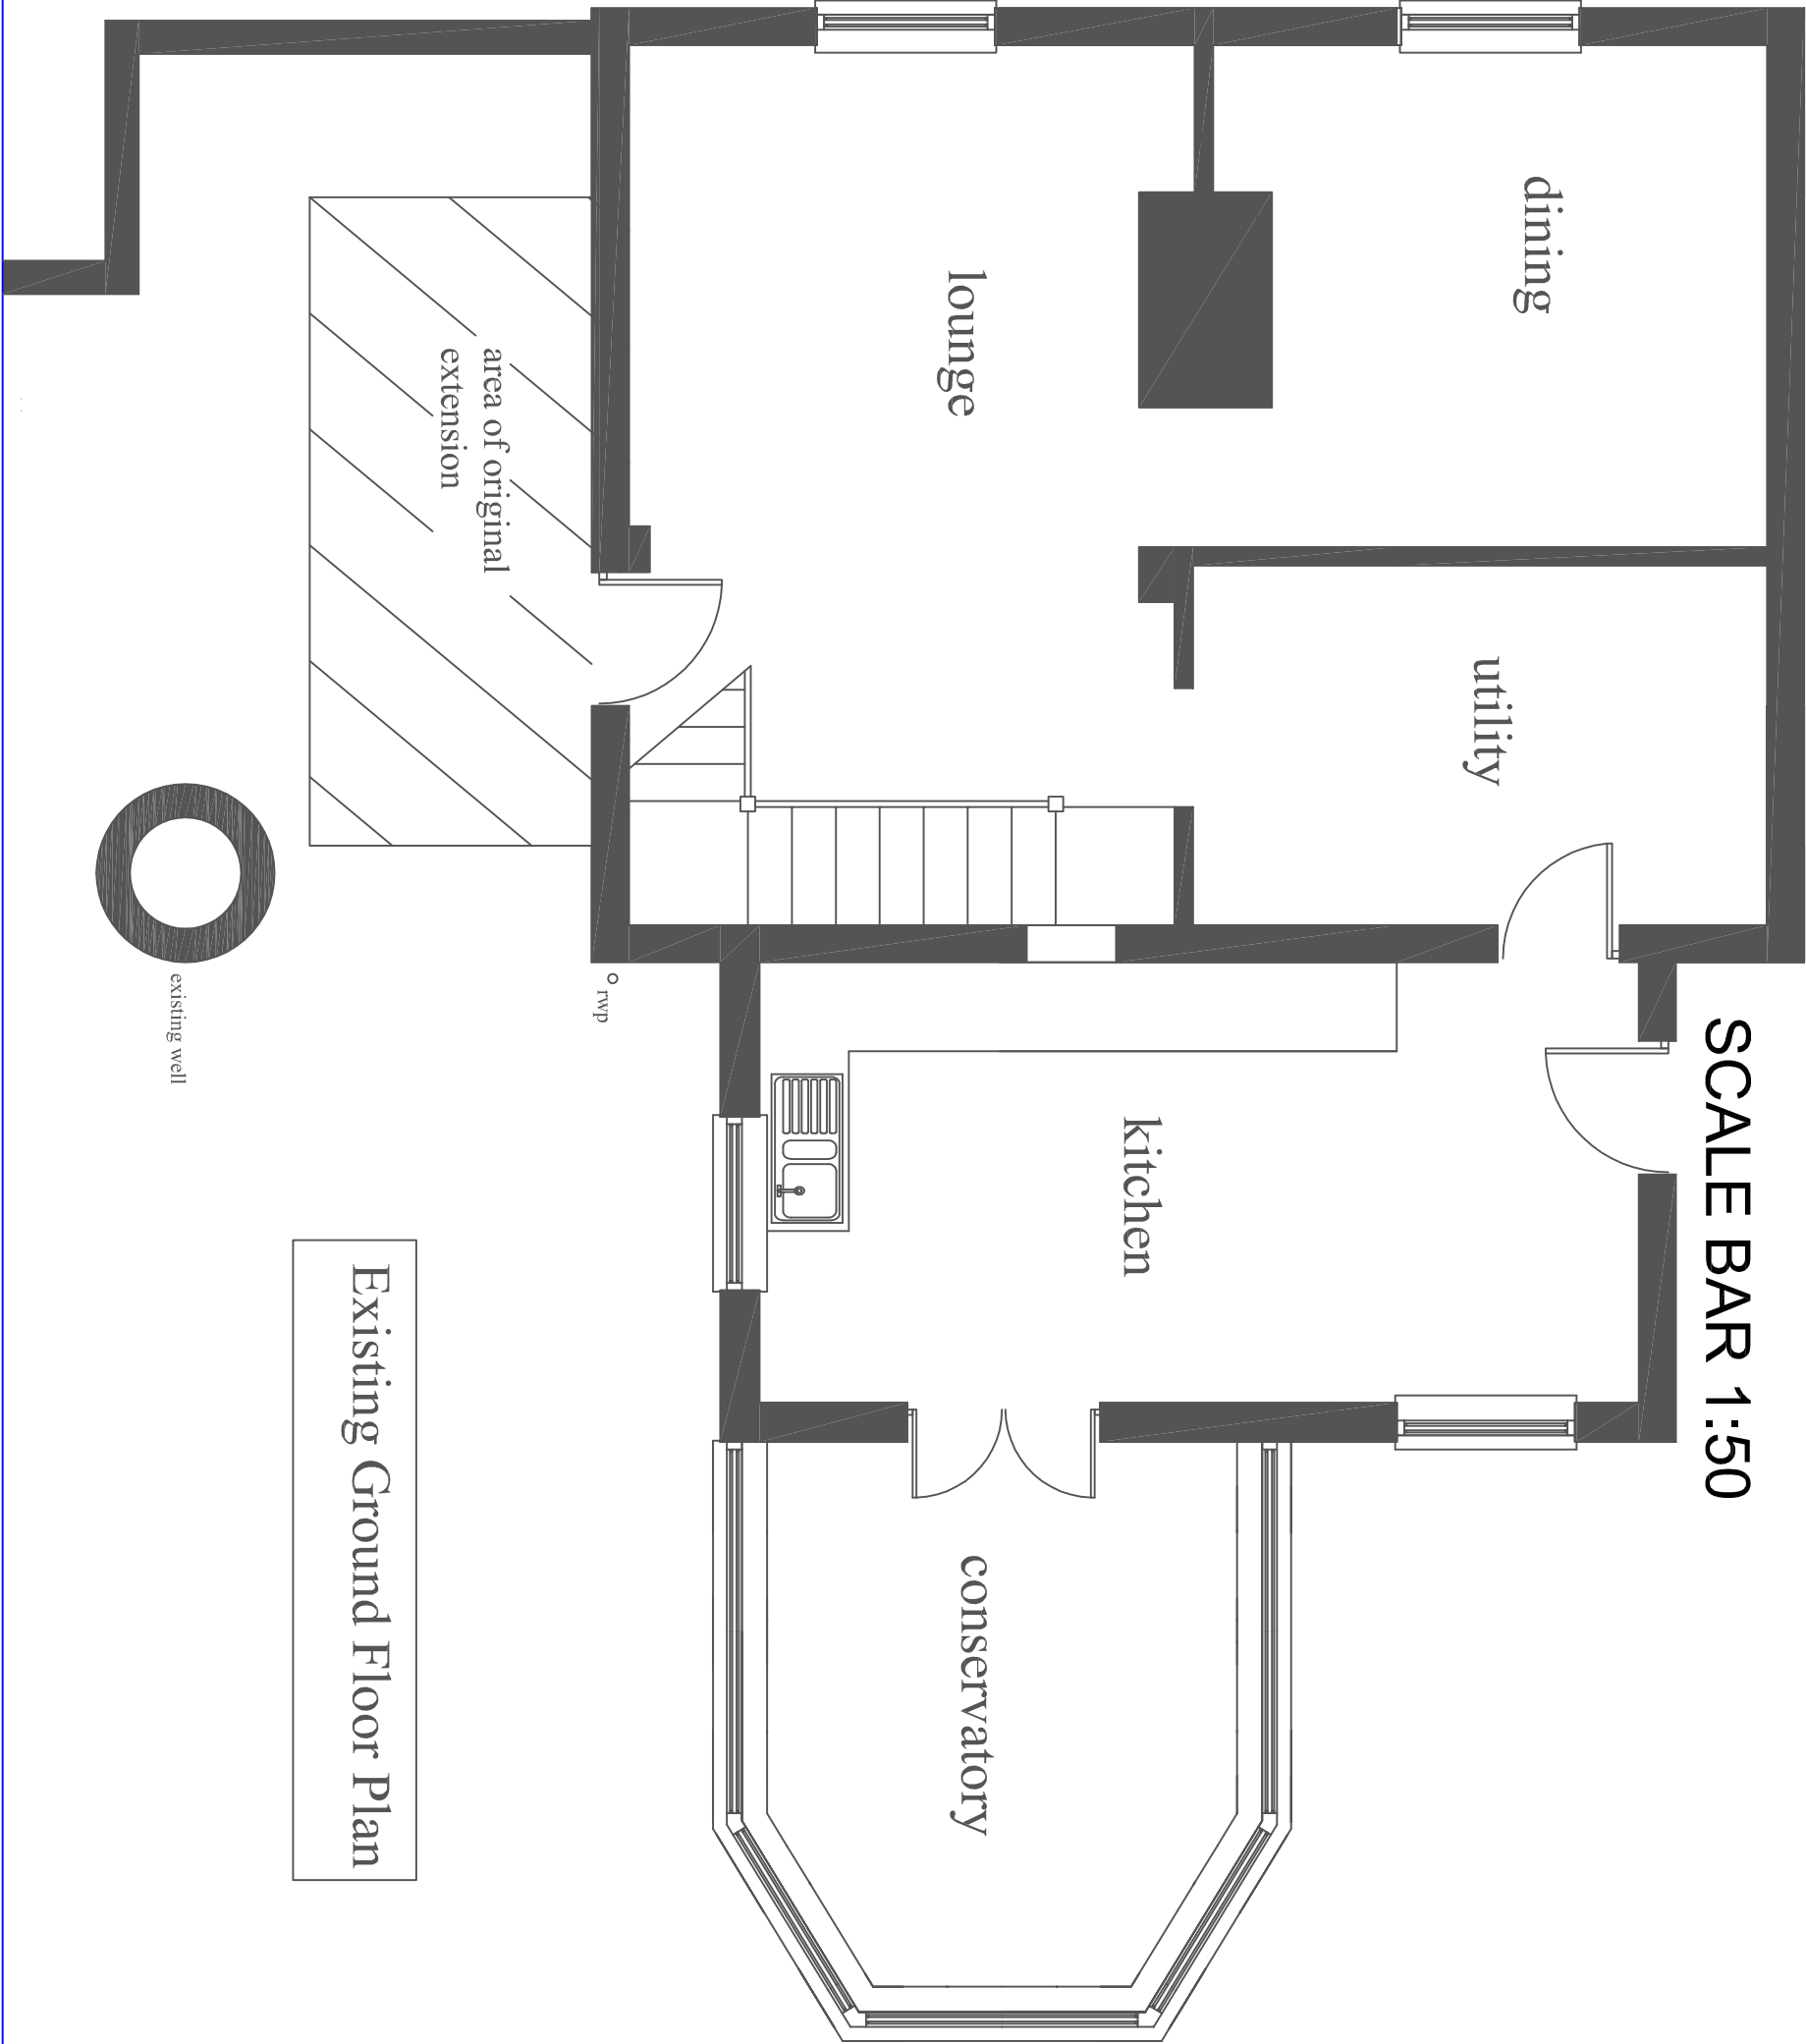

Existing Ground Floor Plan