

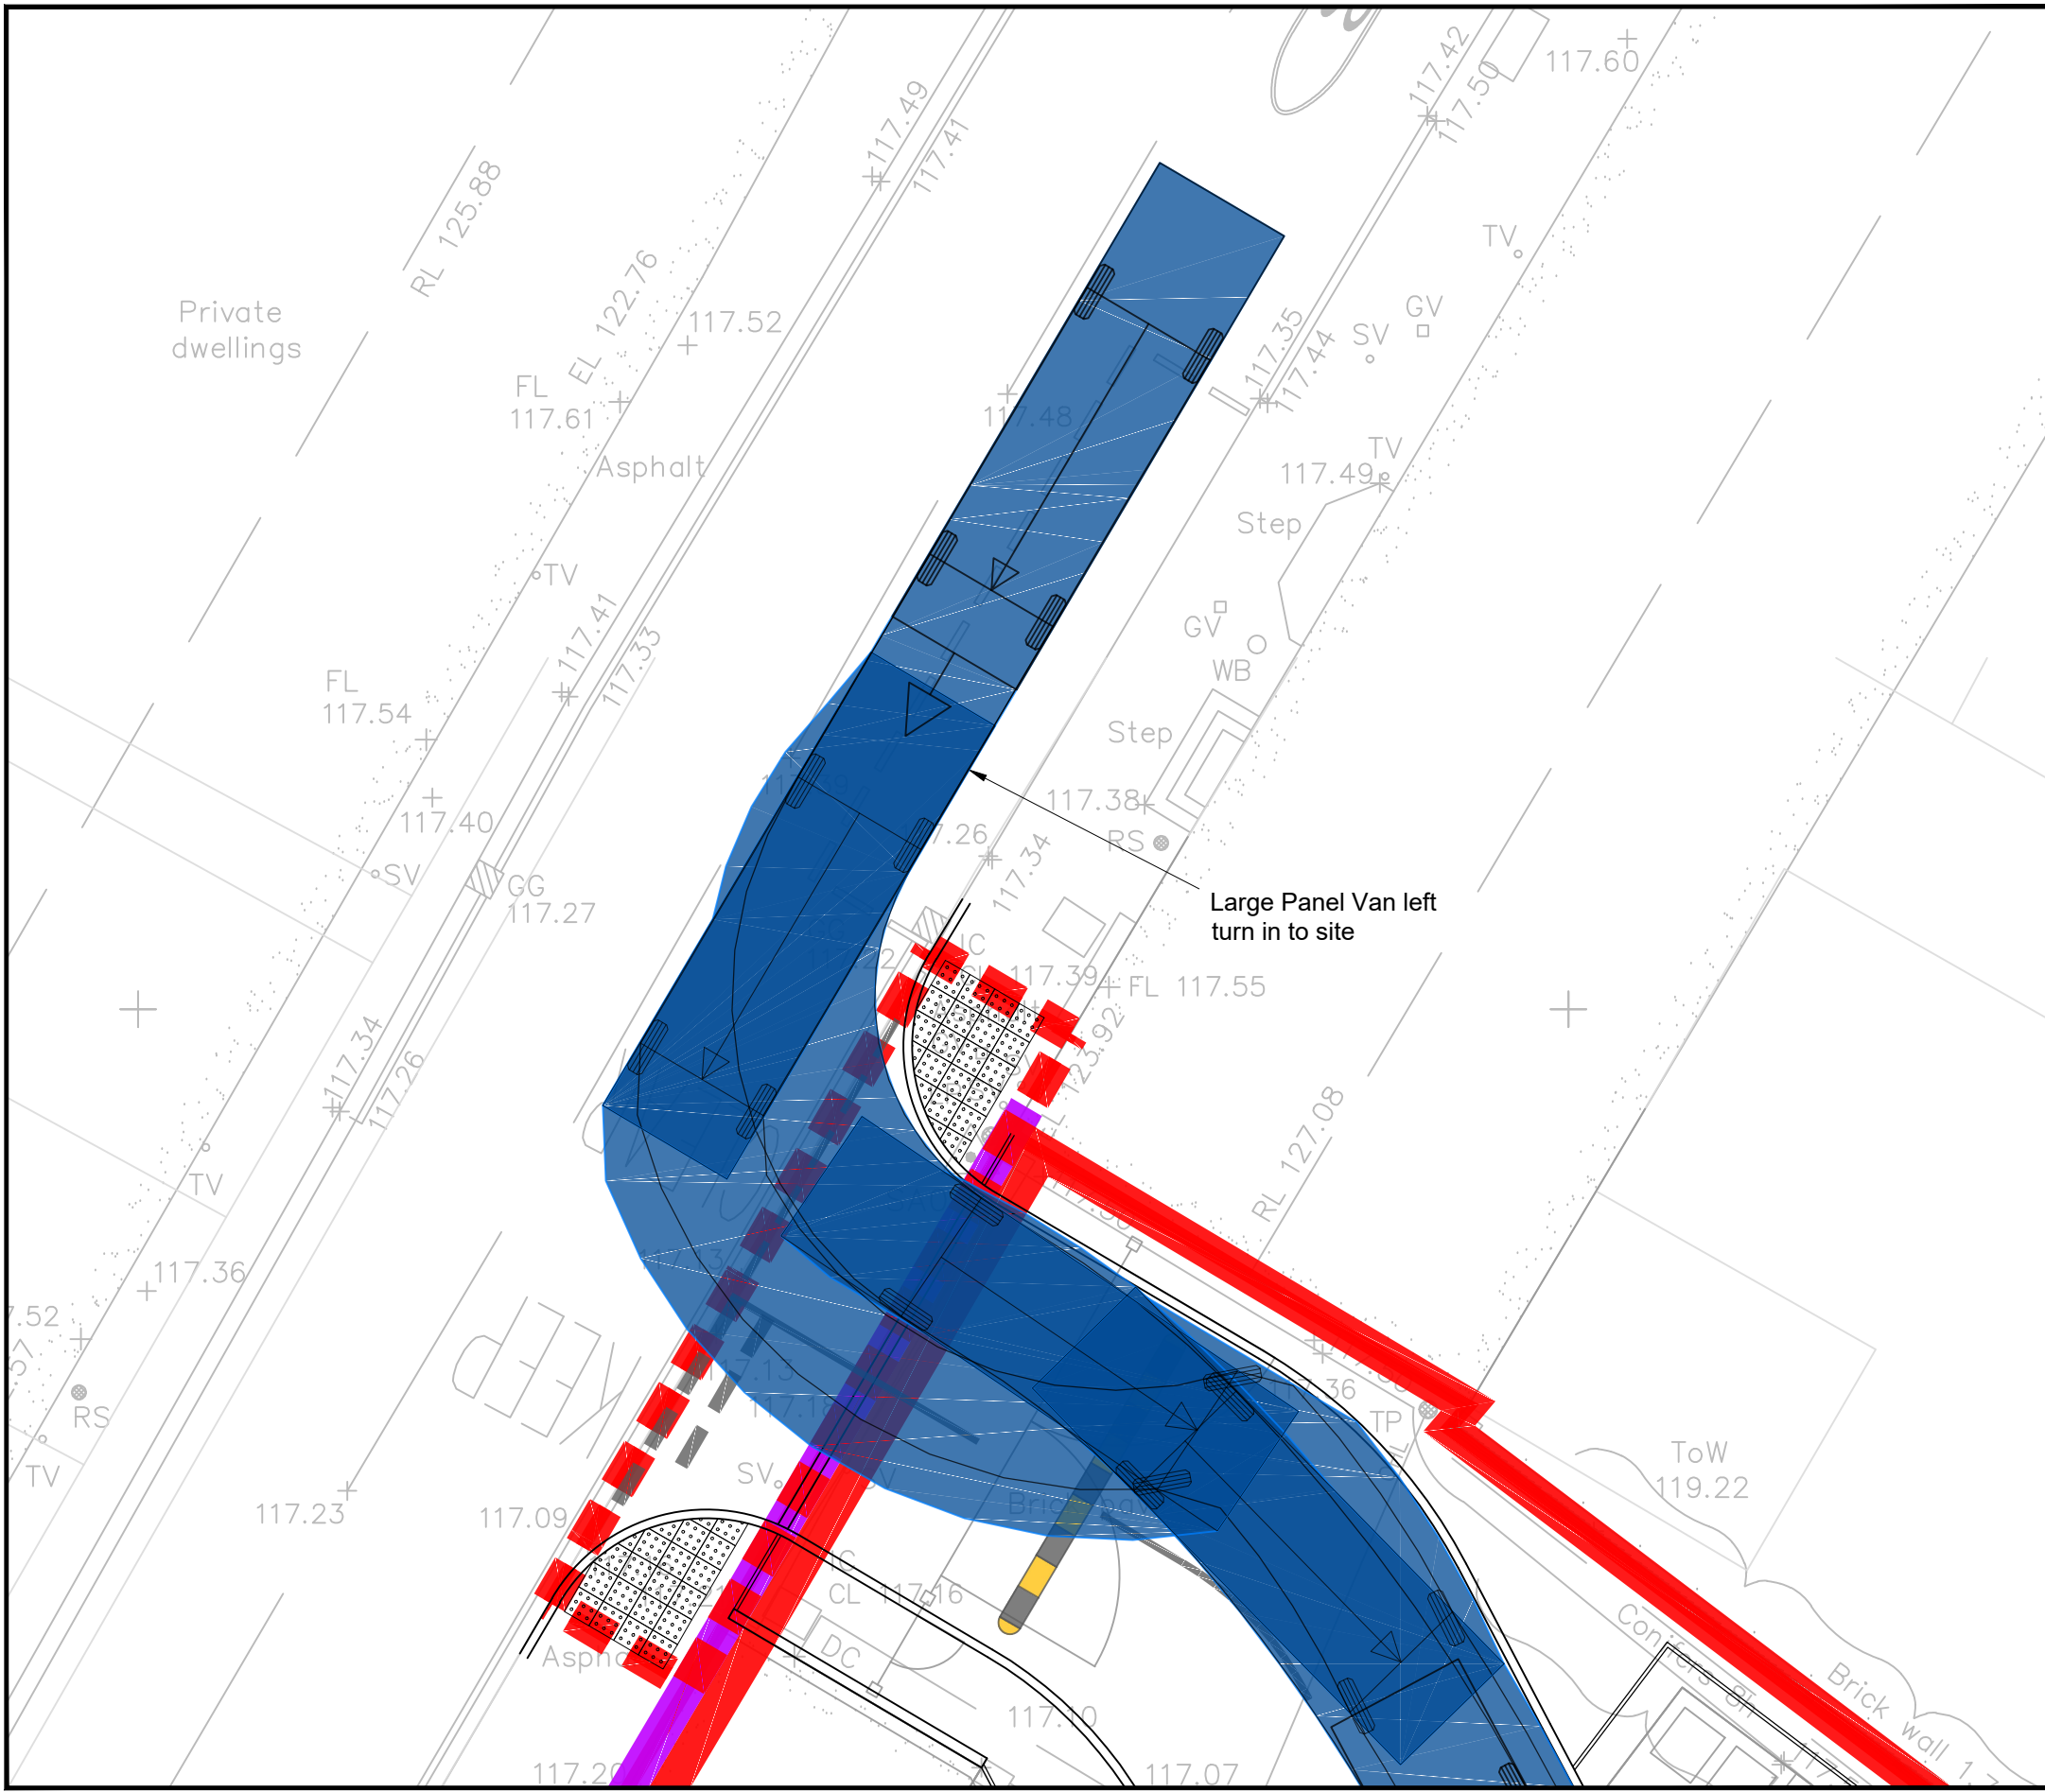
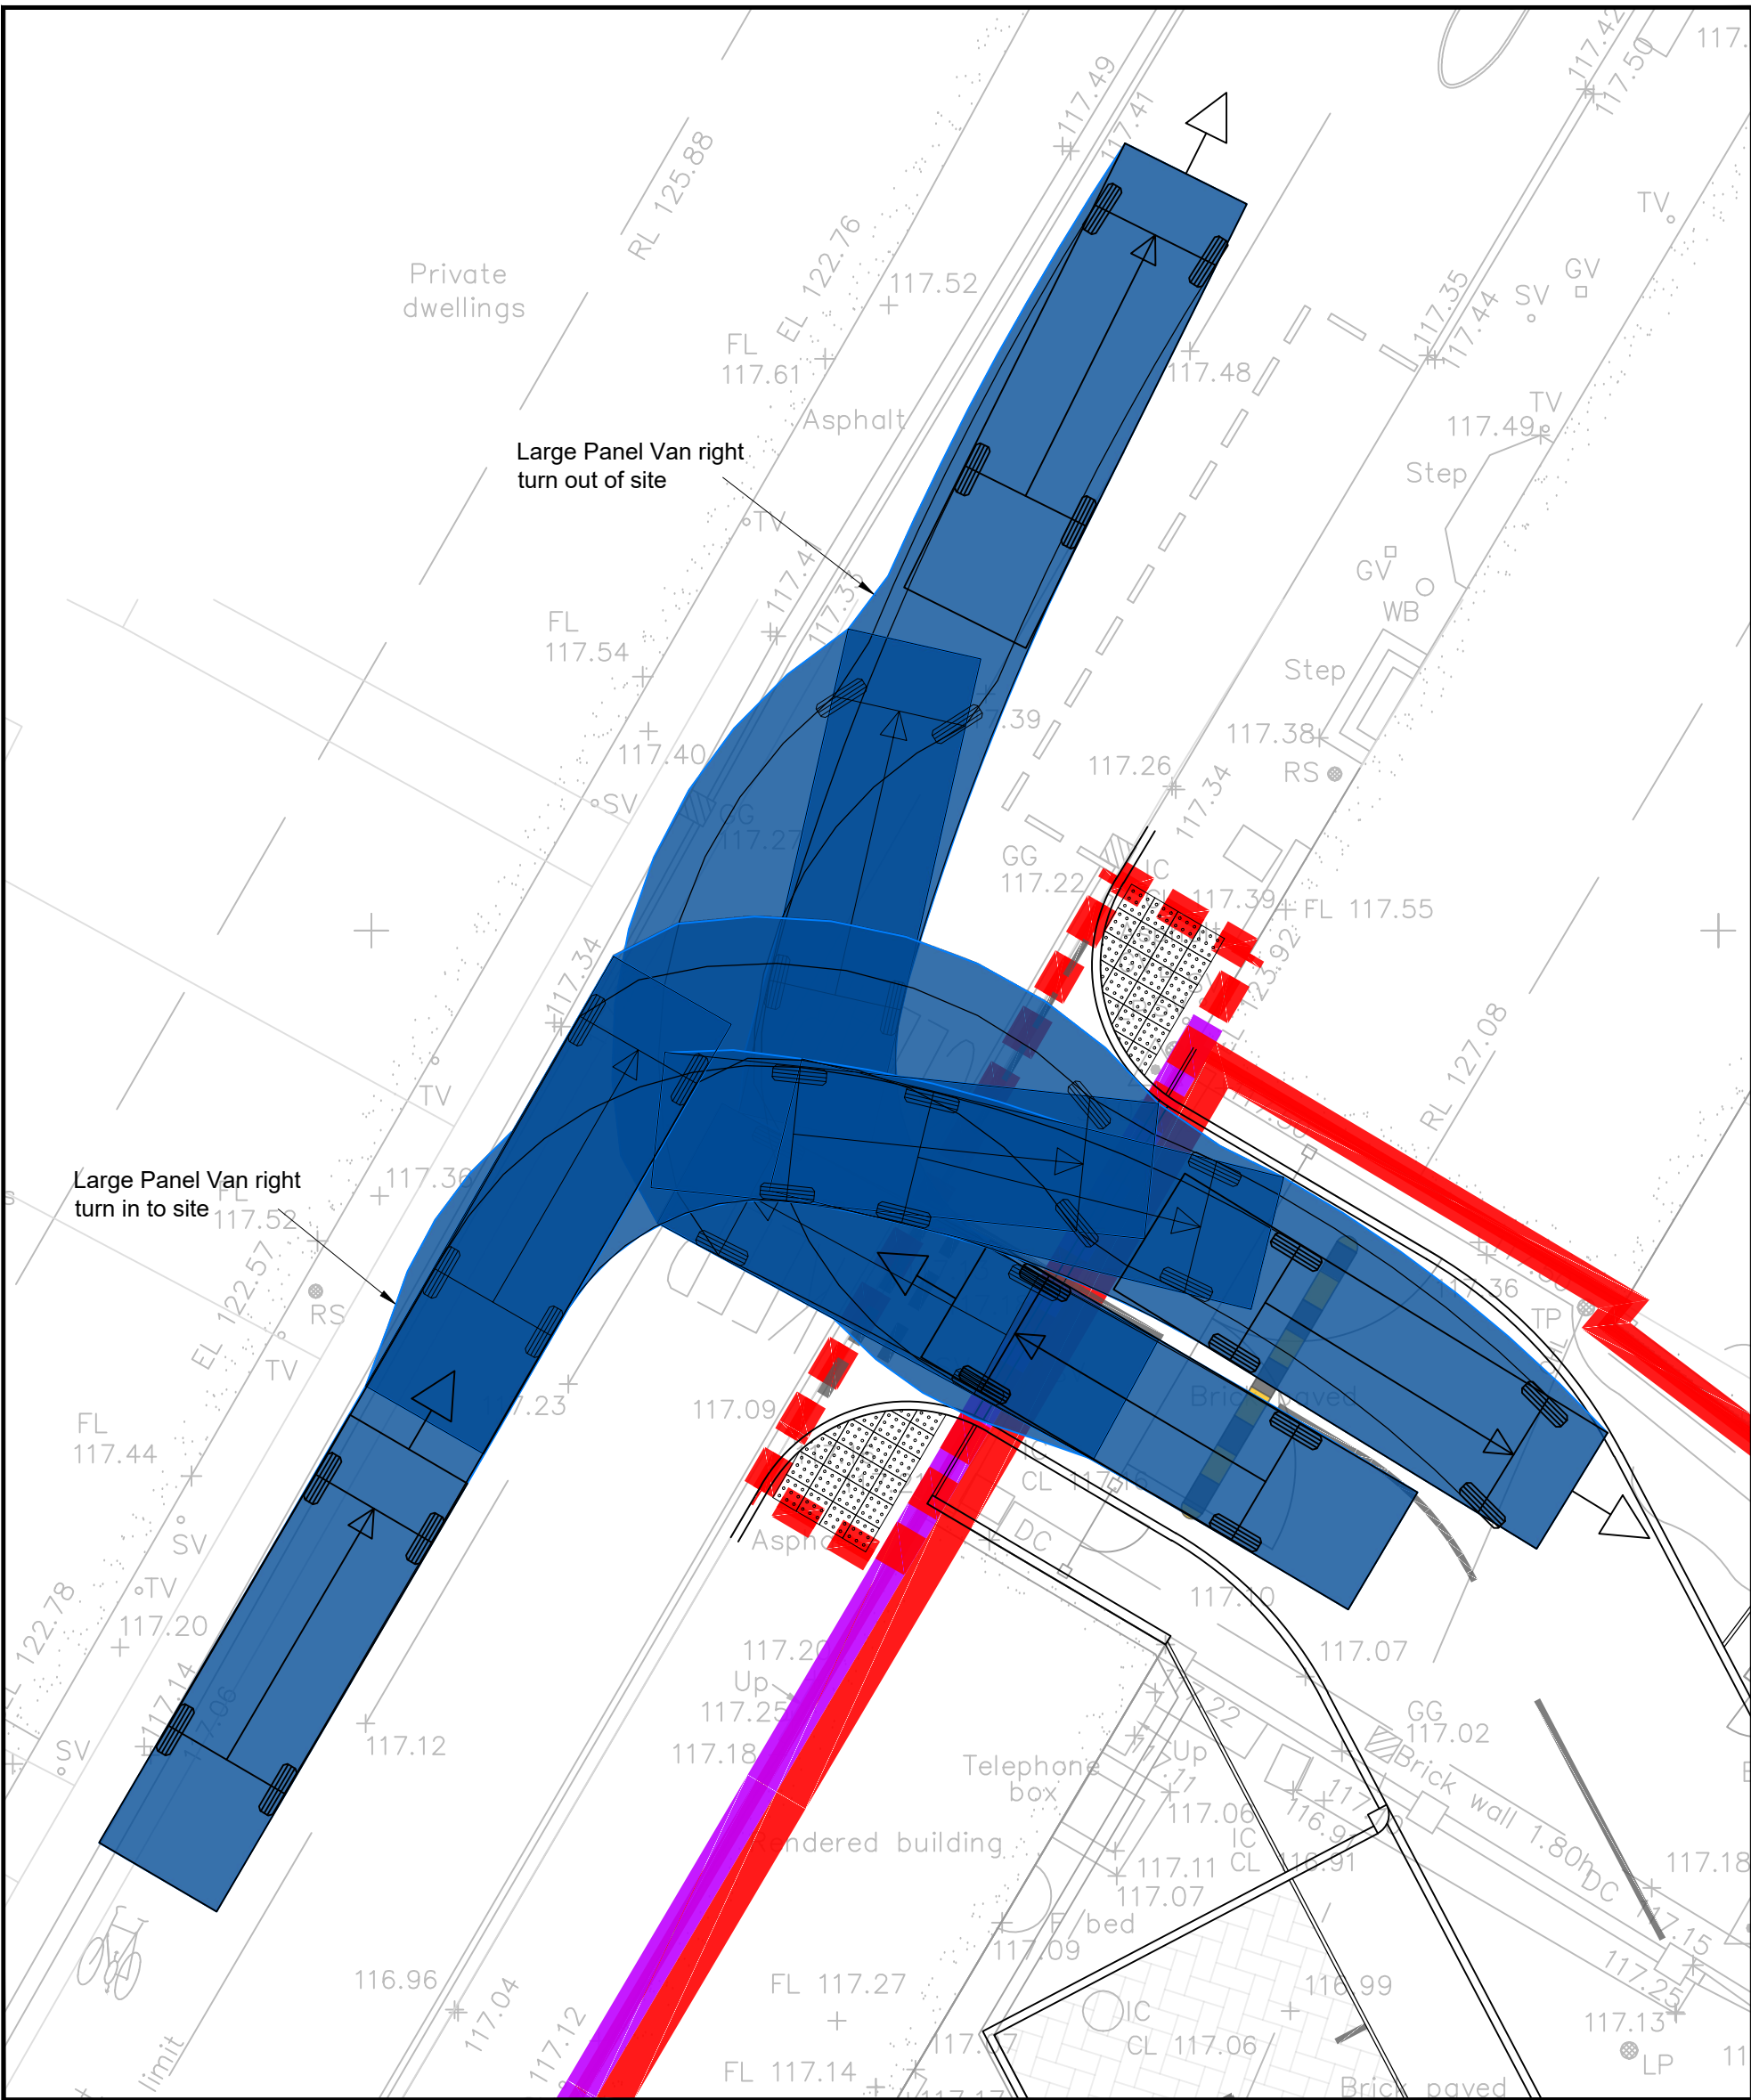
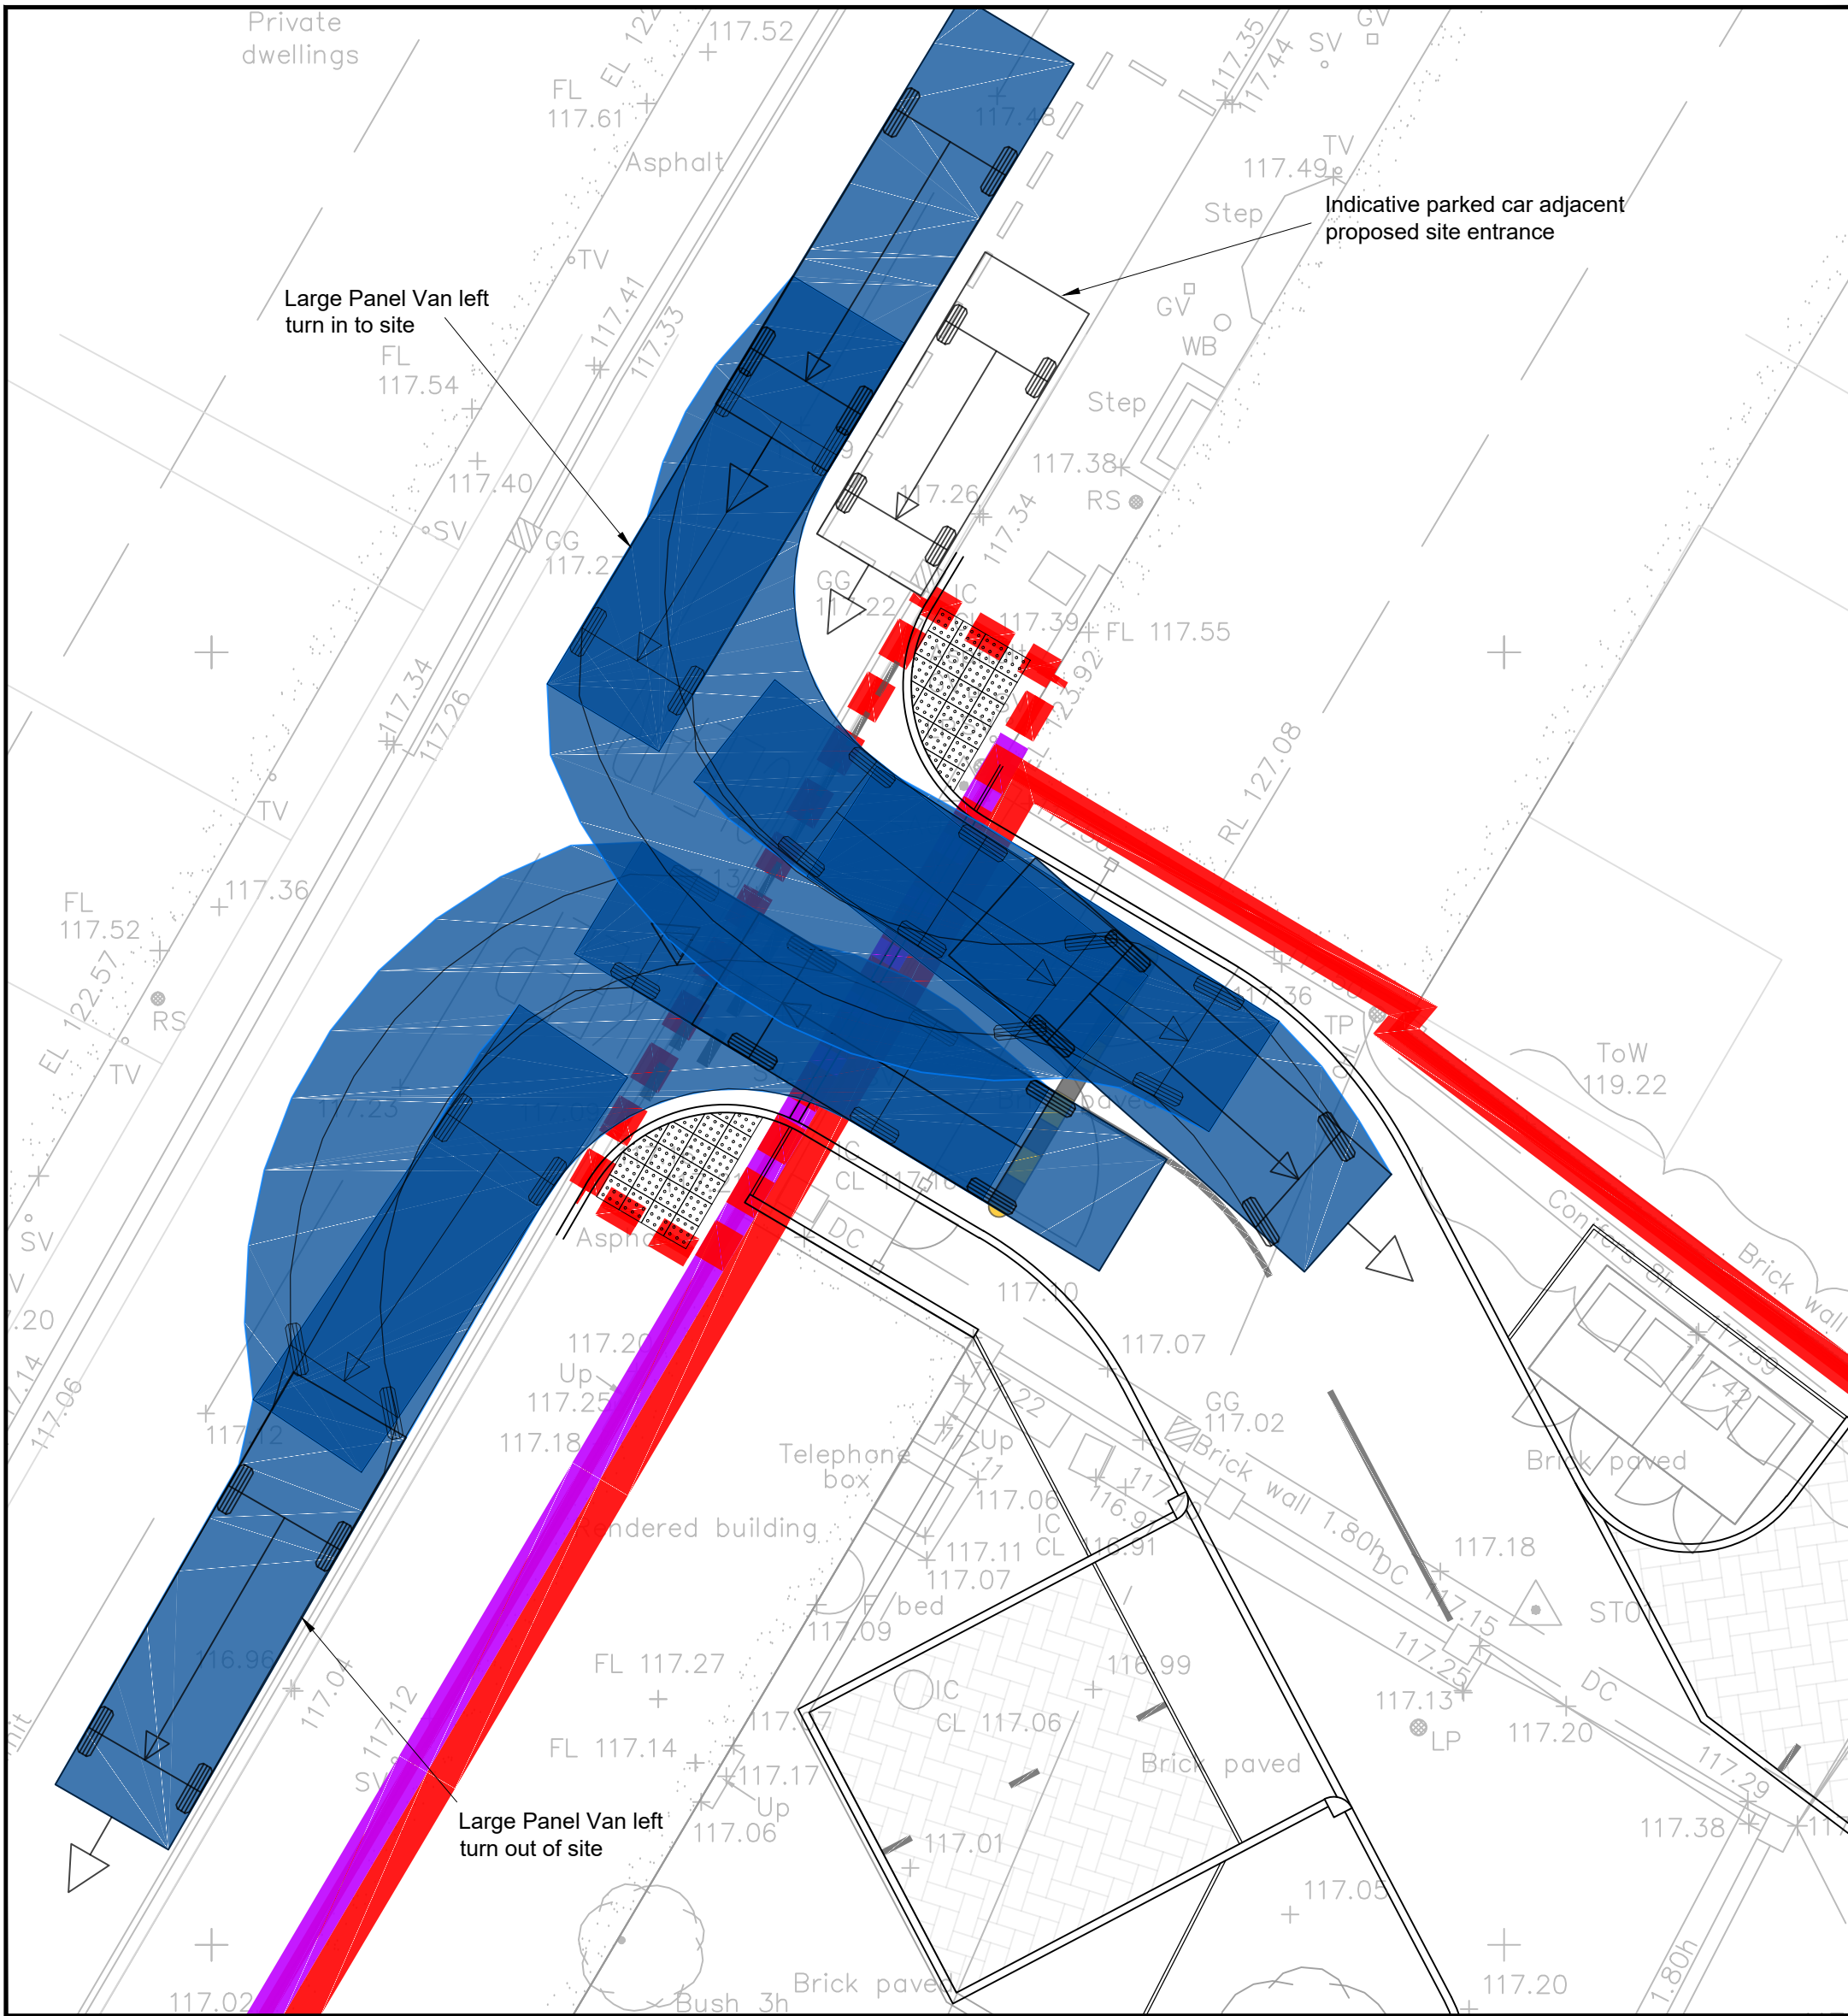
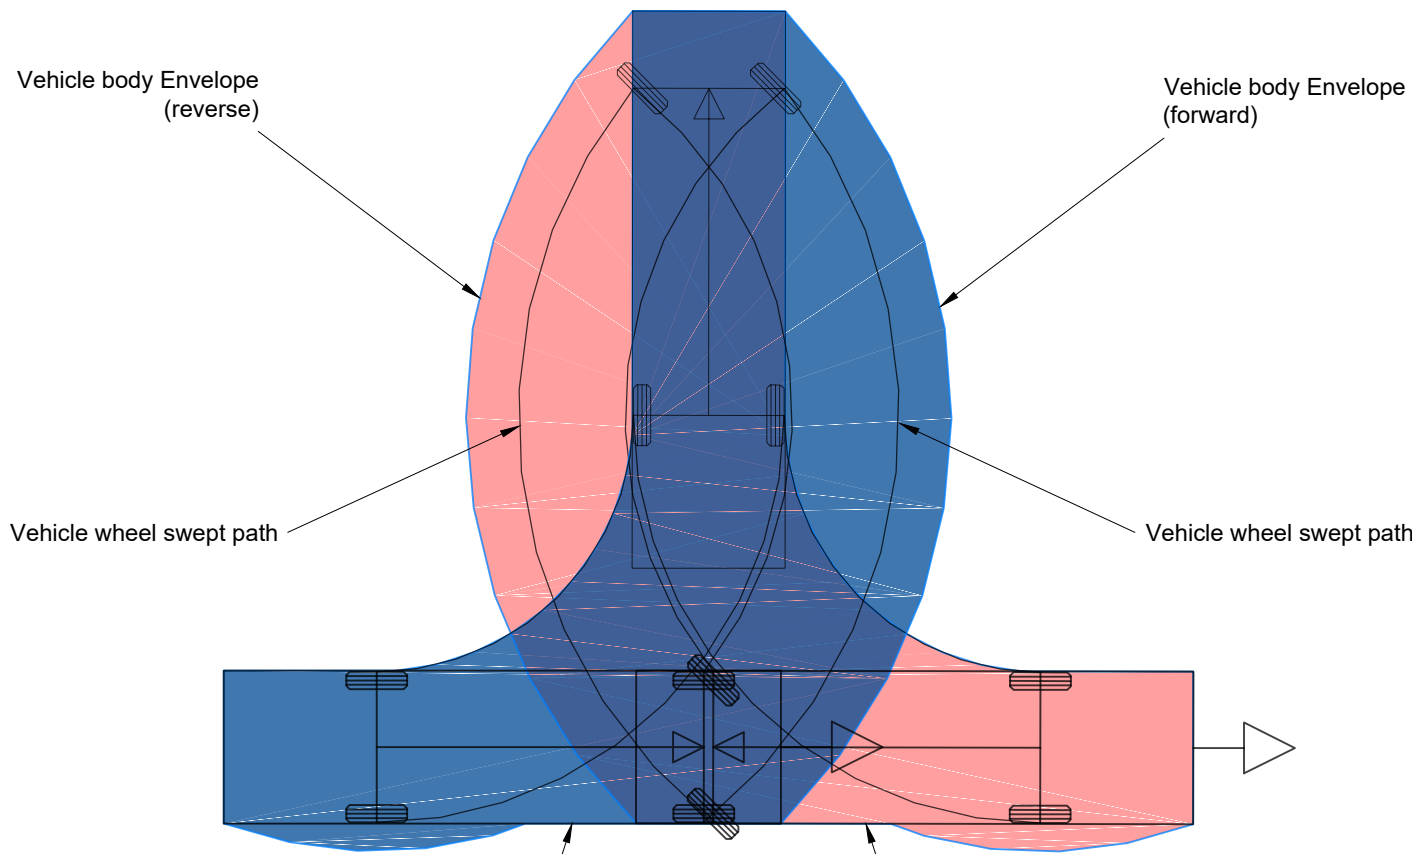


CONTRACTORS MUST CHECK ALL DIMENSIONS ON SITE. ONLY FIGURED DIMENSIONS ARE TO BE WORKED FROM. DISCREPANCIES MUST BE REPORTED TO THE DESIGN TEAM BEFORE PROCEEDING. © THIS DRAWING IS COPYRIGHT.	
REVISION NOTES:	
1.	Road markings at site access revised
2.	Architect layout updated

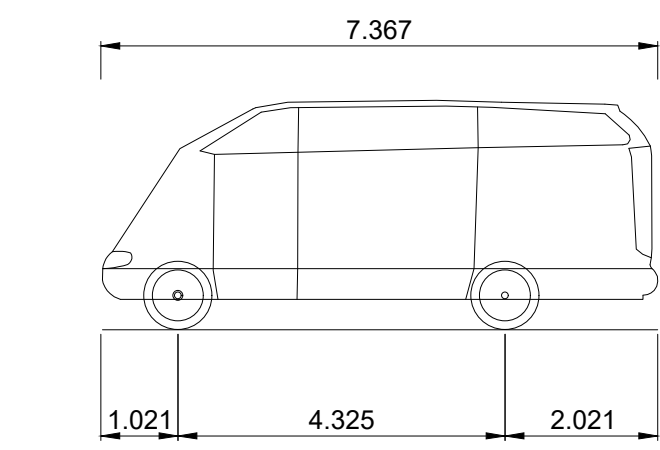

Vehicle Chassis, shown at start & end of path and change of direction (forward).

Vehicle Chassis, shown at start & end of path and change of direction (reverse).

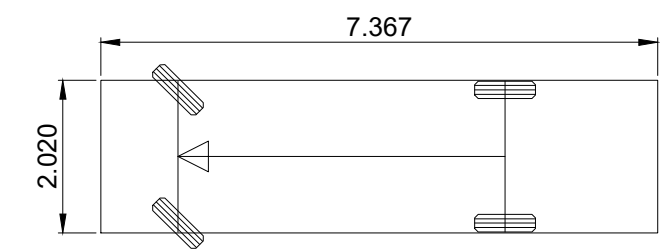

Extra Long Panel Van
Overall Length 7.367m
Overall Width 2.020m
Front Track Width 1.993m
Rear Track Width 1.993m
Lock to Lock Time 5.00s
Wall to Wall Turning Radius 7.600m

P2	Drawing updated	LW	13.06.23
P1	Initial preliminary issue	SDF	29.07.21
REV:	DESCRIPTION:	BY:	DATE:

STATUS: **PRELIMINARY**

EXPEDITE

Exeter
The Design Studio
35 Southernhay East
Exeter
EX1 1NX
t: 01392 691 631
www.expediteps.com

CLIENT: BARWELL MEDICAL CENTRE			
SITE: BARWELL MEDICAL CENTRE BARWELL LEICESTERSHIRE			
TITLE: VEHICLE TRACKING PLAN - ACCESS & TURNING - LARGE PANEL VAN			
SCALE AT A1: 1:100	DATE: Jul 2021	DRAWN: SDF	CHECKED: -
PROJECT NO: ES19.125	DRAWING NO: SK07.30	REVISION: P2	