
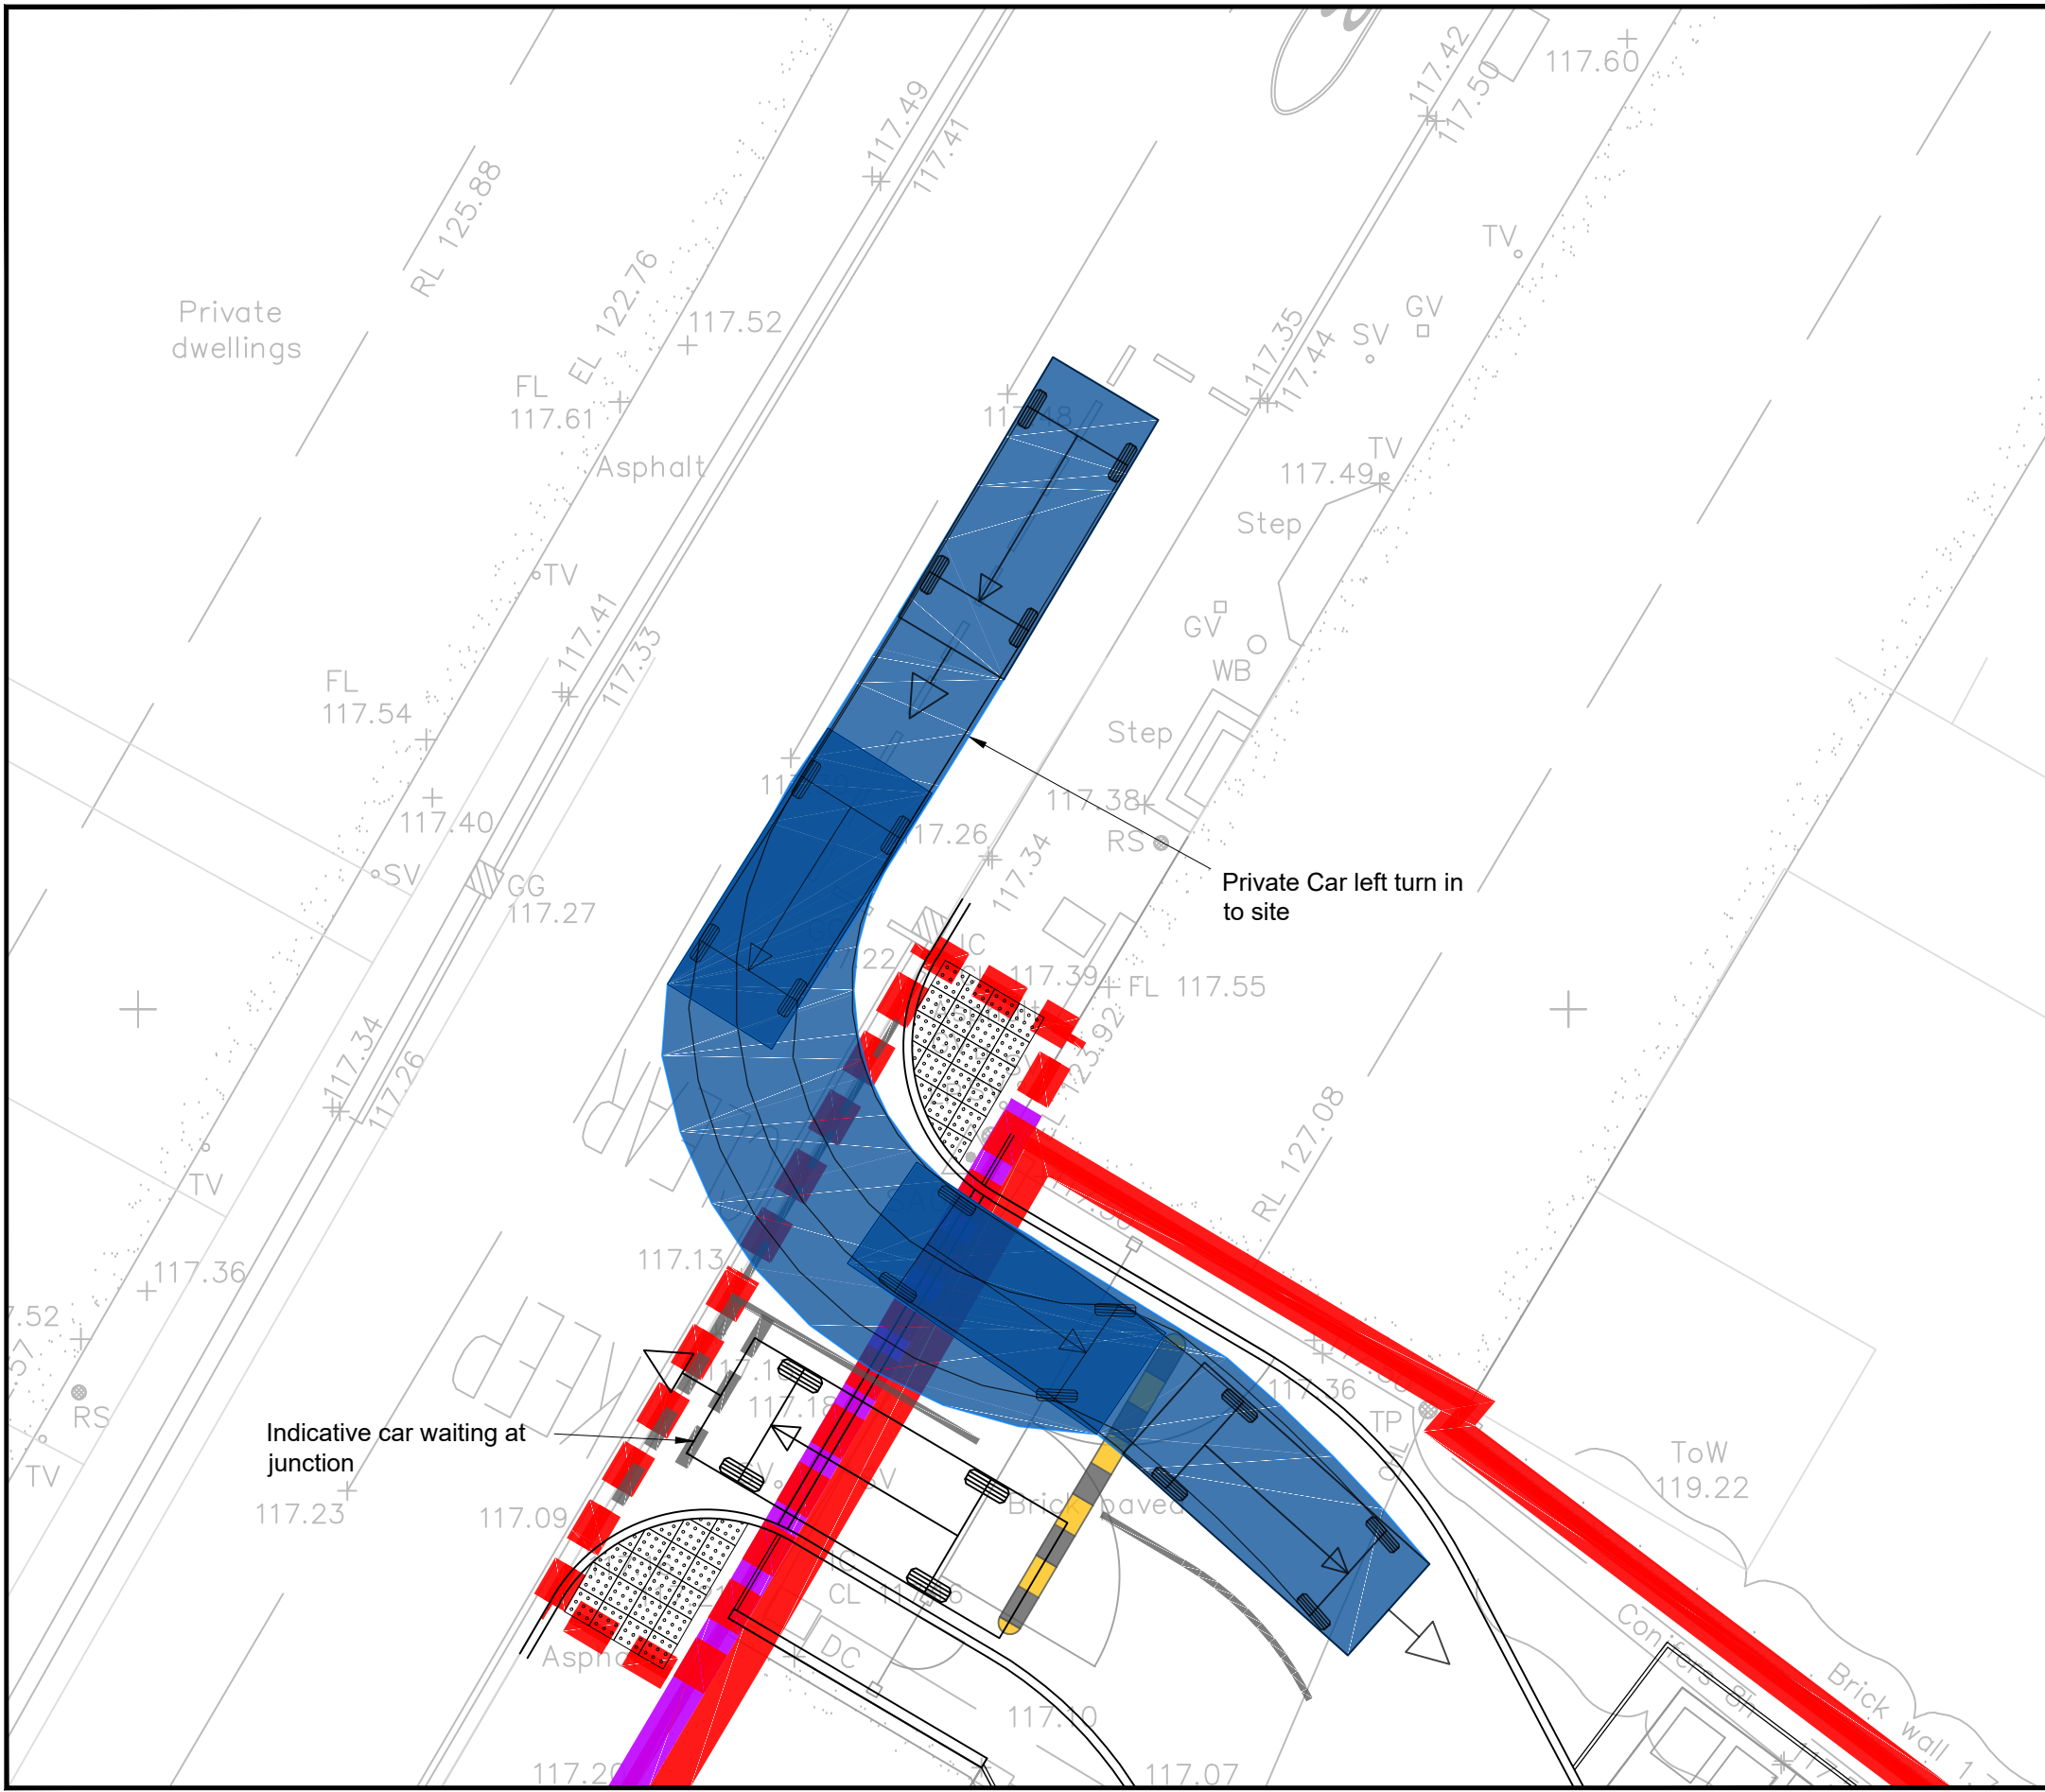
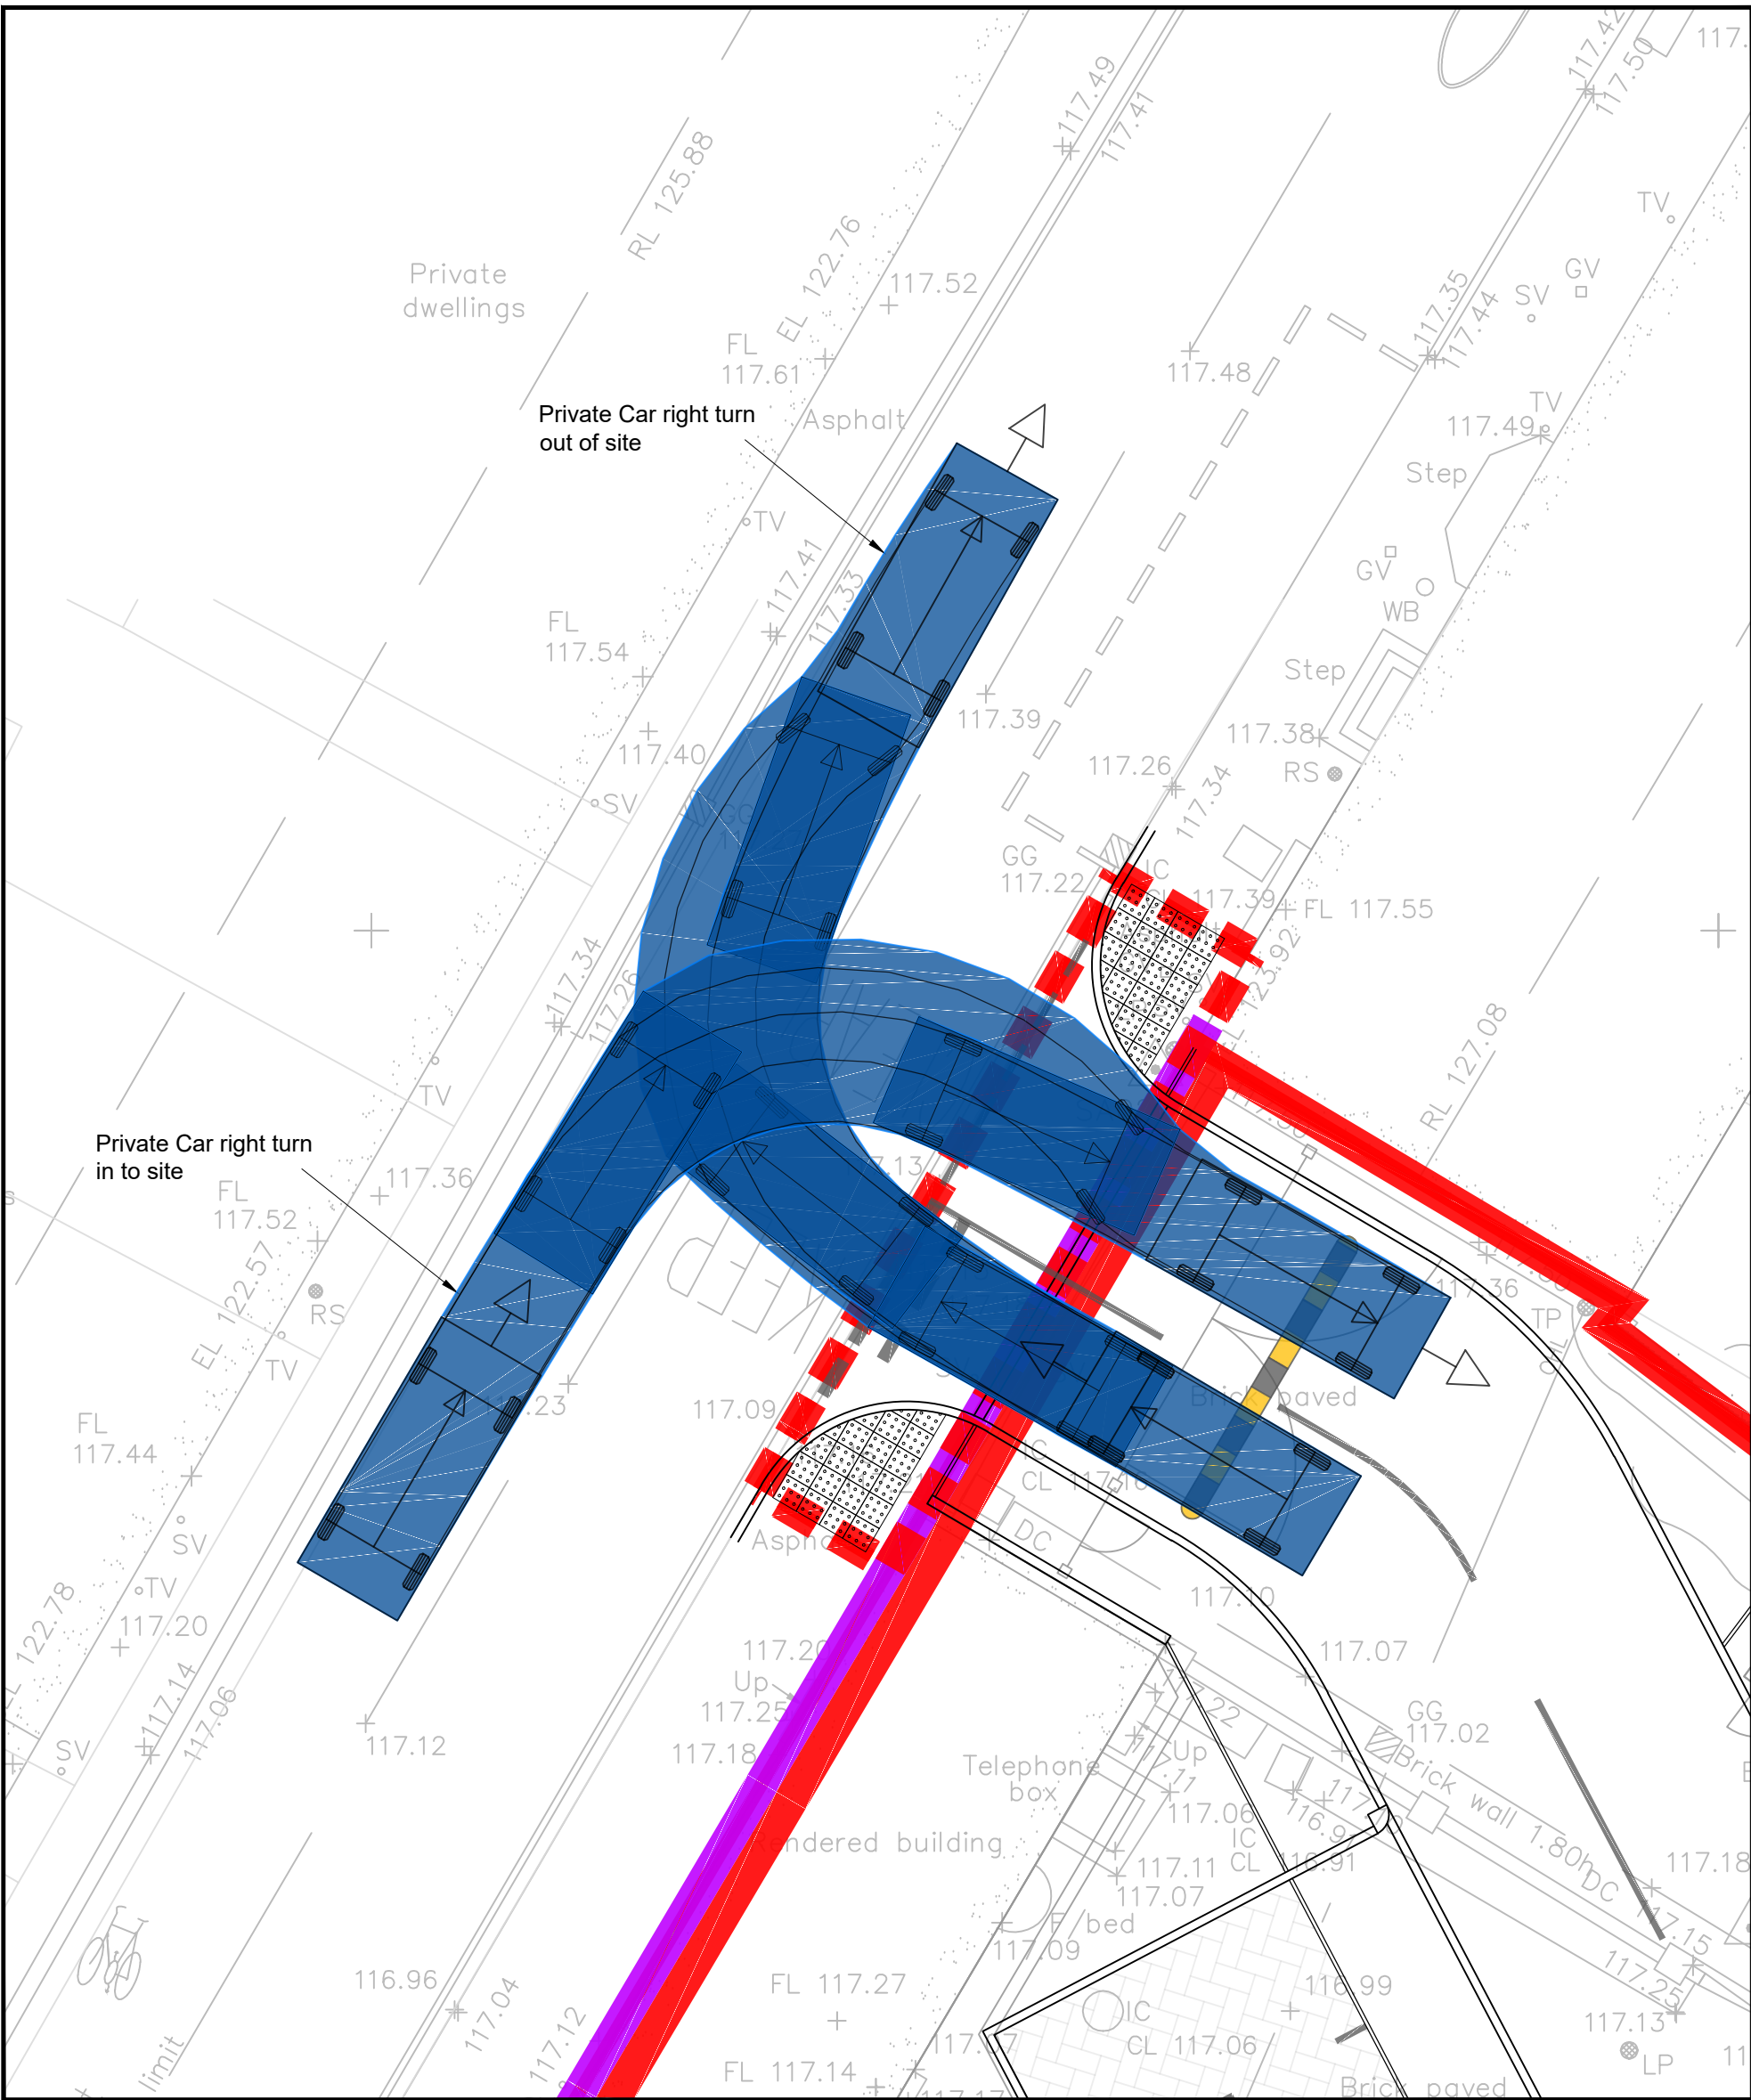
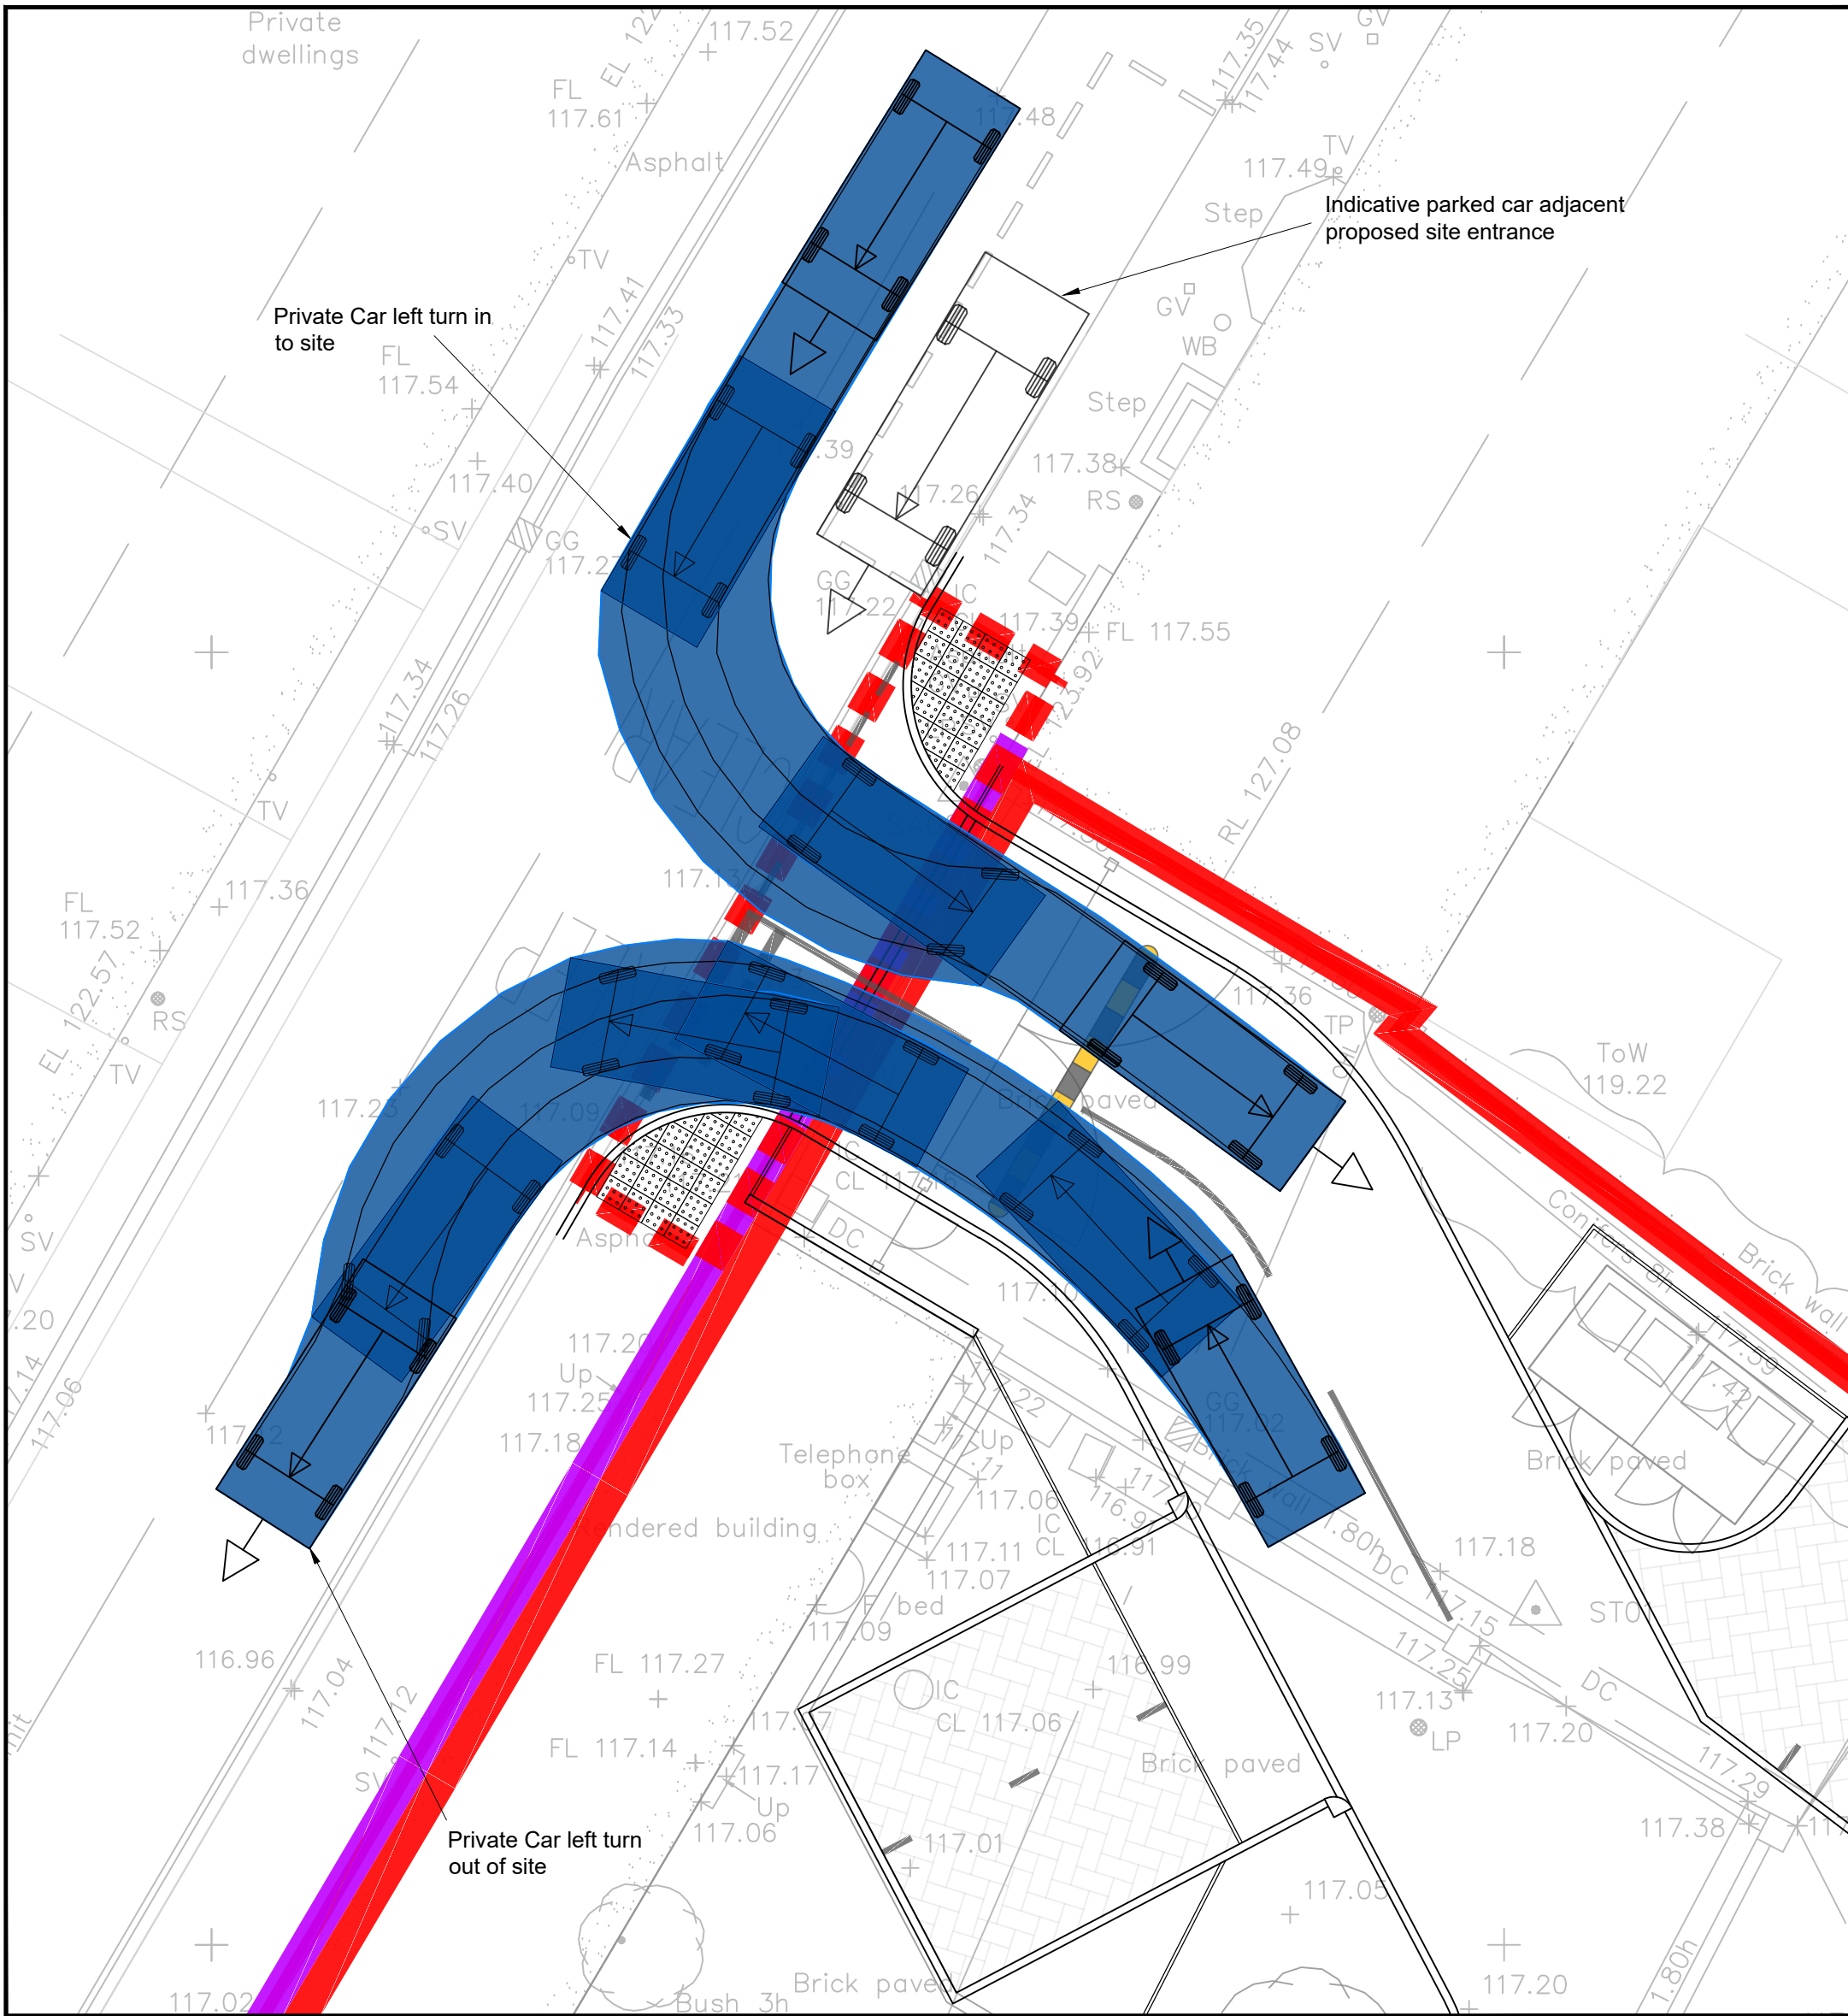
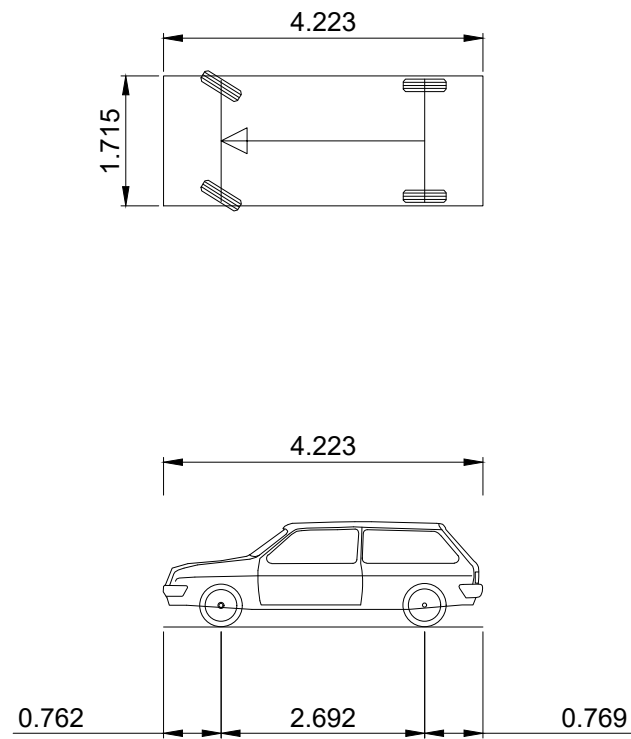


CONTRACTORS MUST CHECK ALL DIMENSIONS ON SITE. ONLY FIGURED DIMENSIONS ARE TO BE WORKED FROM. DISCREPANCIES MUST BE REPORTED TO THE DESIGN TEAM BEFORE PROCEEDING. © THIS DRAWING IS COPYRIGHT.	
REVISION NOTES:	
1.	Road markings at site access revised
2.	Architect layout updated

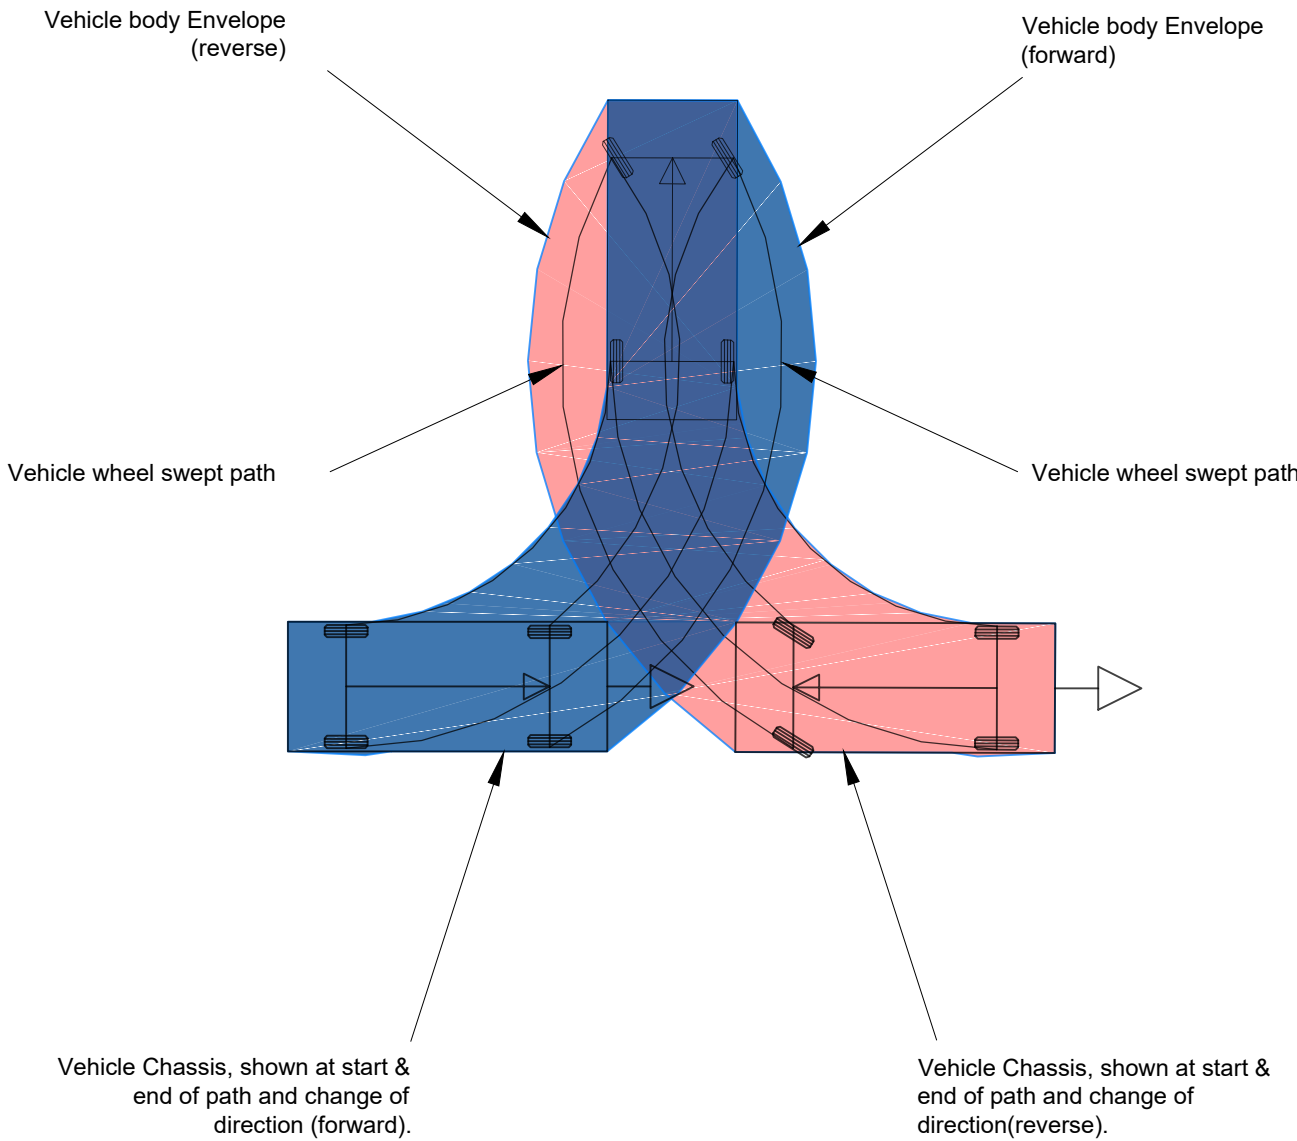

Private Car Design Bulletin 32	
Overall Length	4.223m
Overall Width	1.715m
Front Track Width	1.587m
Rear Track Width	1.629m
Lock to Lock Time	4.00s
Kerb to Kerb Turning Radius	5.780m

P2	Drawing updated	LW	13.06.23
P1	Initial preliminary issue	SDF	09.09.21
REV:	DESCRIPTION:	BY:	DATE:

STATUS: **PRELIMINARY**



CLIENT: BARWELL MEDICAL CENTRE			
SITE: BARWELL MEDICAL CENTRE BARWELL LEICESTERSHIRE			
TITLE: VEHICLE TRACKING PLAN - ACCESS & TURNING - PRIVATE CAR			
SCALE AT A1: 1:100	DATE: Sep 2021	DRAWN: SDF	CHECKED: -
PROJECT NO: ES19.125	DRAWING NO: SK07.40	REVISION: P2	