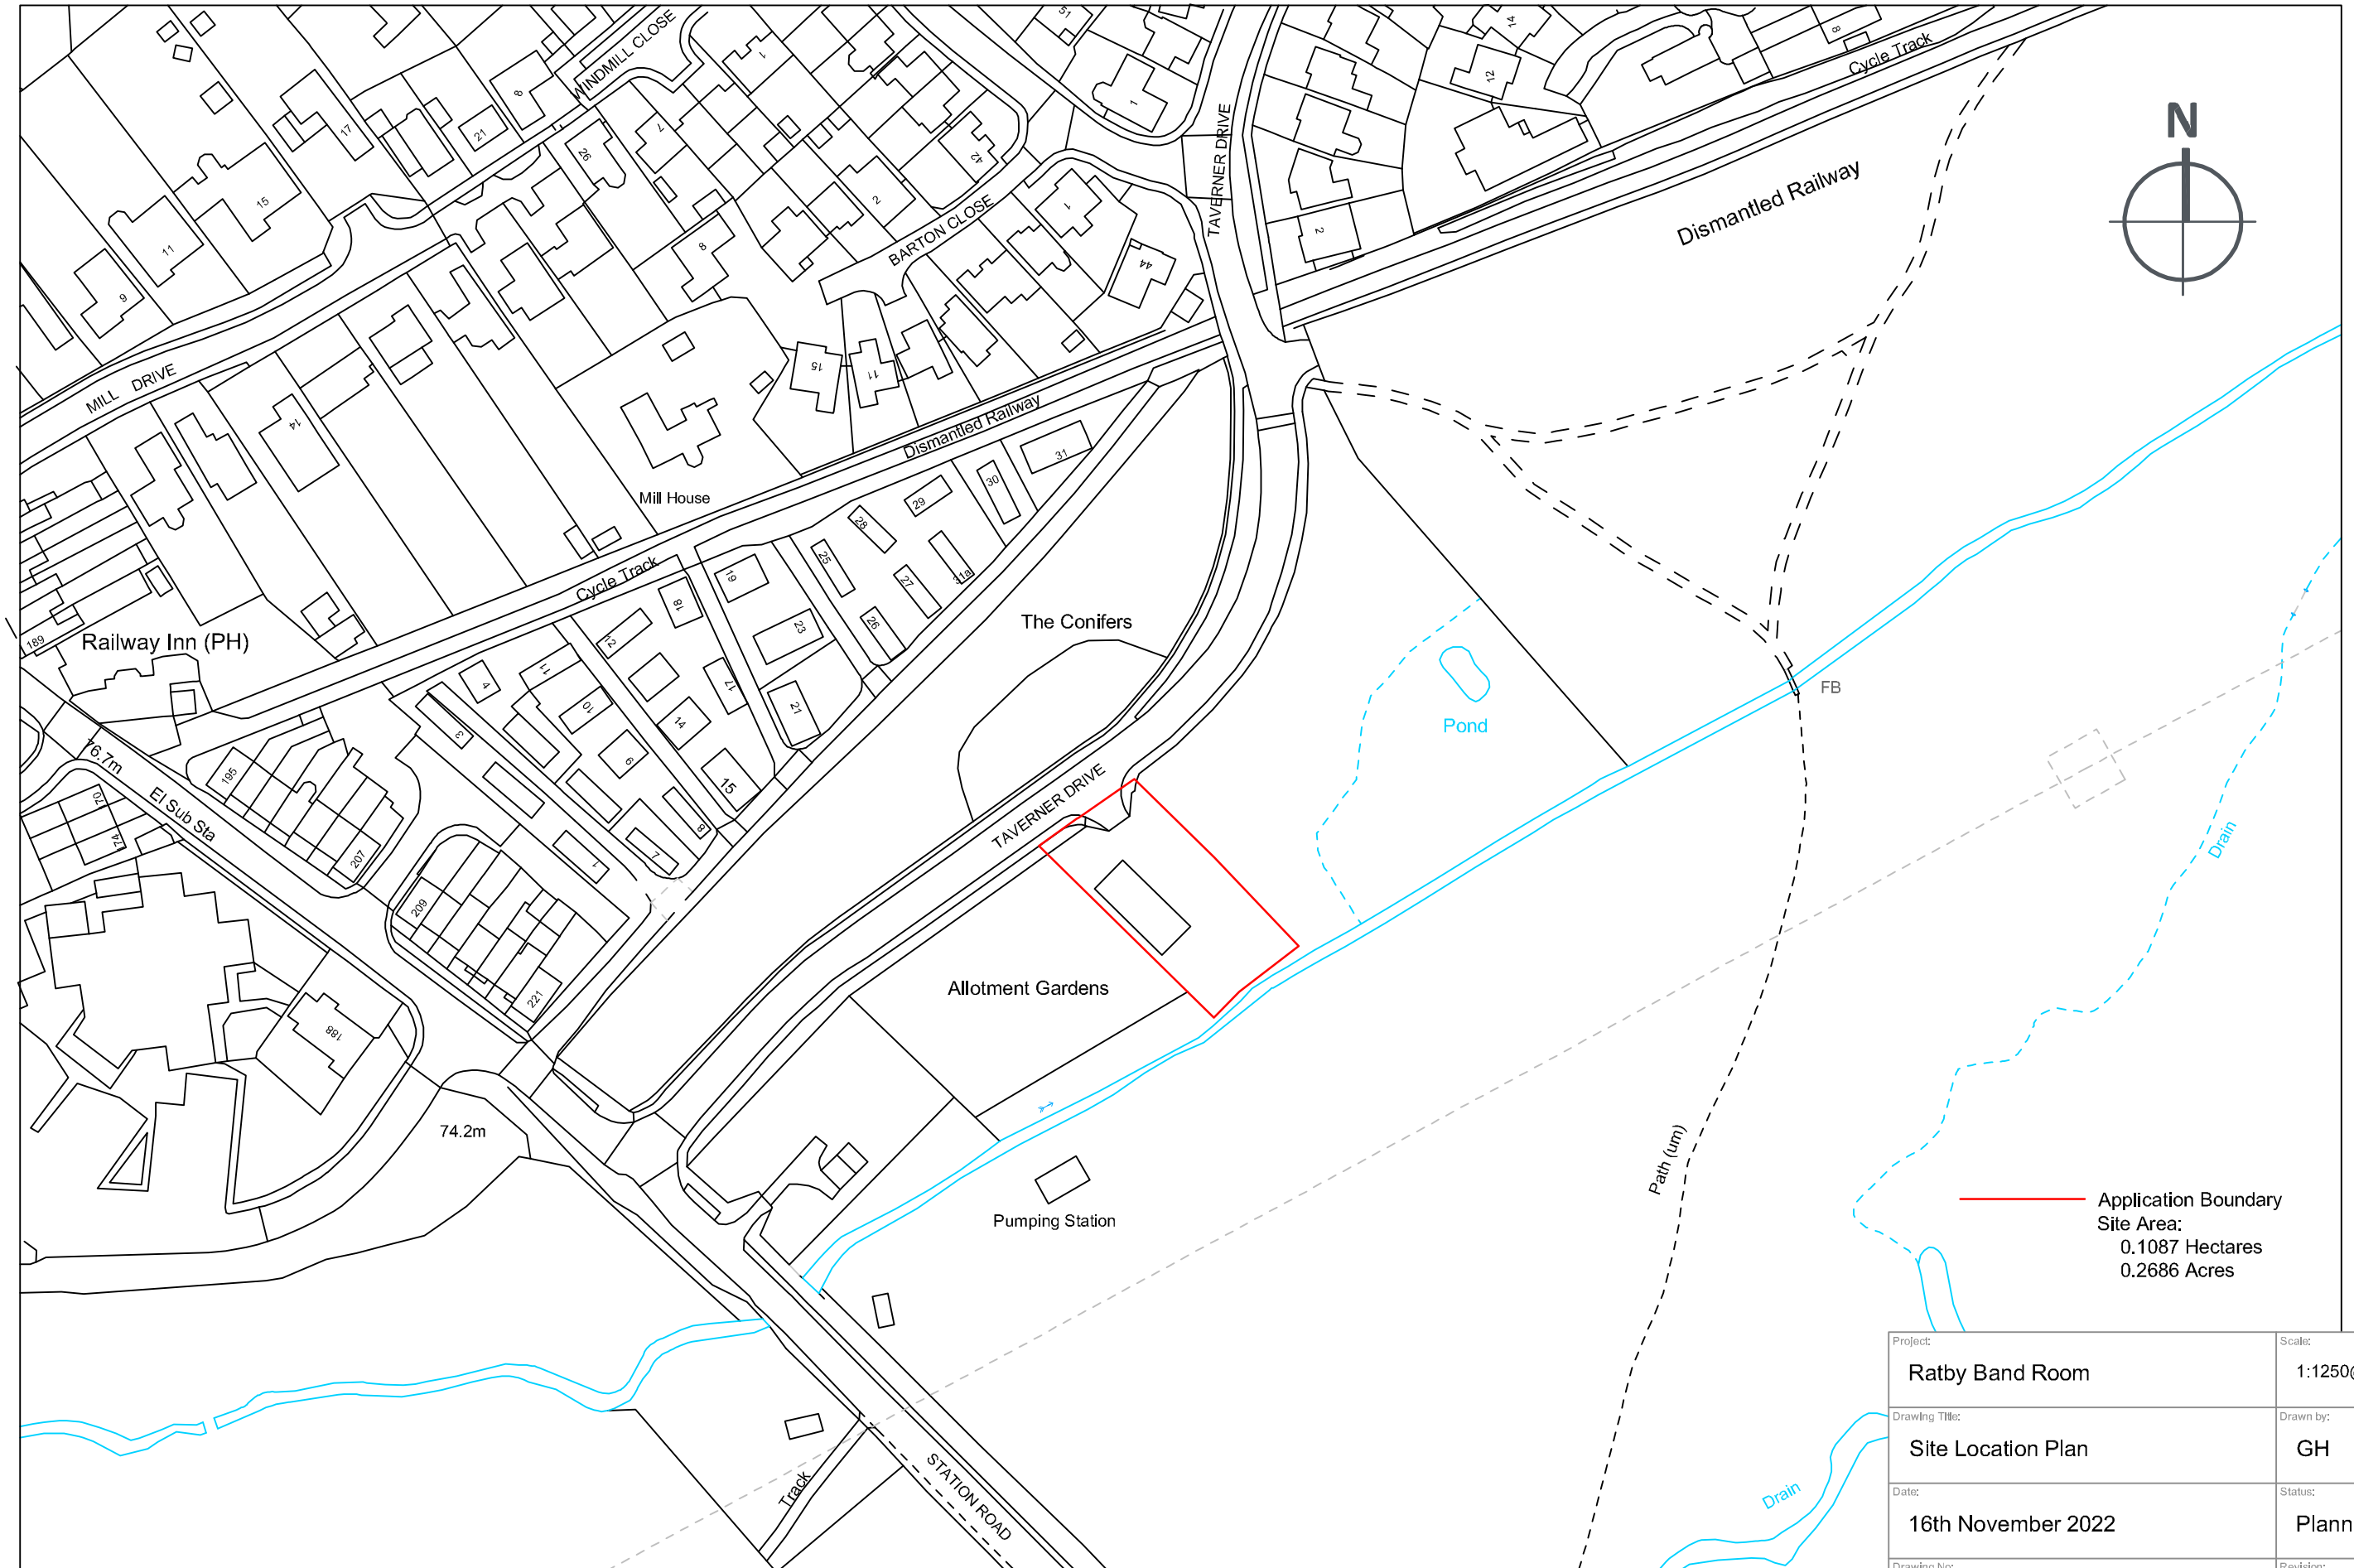


Project: Ratby Band Room	Scale: 1:1250@A3
Drawing Title: Site Location Plan	Drawn by: GH
Date: 16th November 2022	Status: Planning
Drawing No: RBR/21/01	Revision: -