

Design & Access Assessment – Landscape Extract

Extension of Bandroom for Ratby Band, Taverner Drive

Written by JAH

RBR 21 11 Rev. C 23.02.23




Landscaping

The existing site surfacing is predominantly tarmac with a gravel strip along one edge. This will not greatly change with the proposal of a relatively small extension.

There are no protected trees on the application site and no vegetation will be lost.

The overall site will remain maintained to a very high standard and largely unaffected by this proposal.

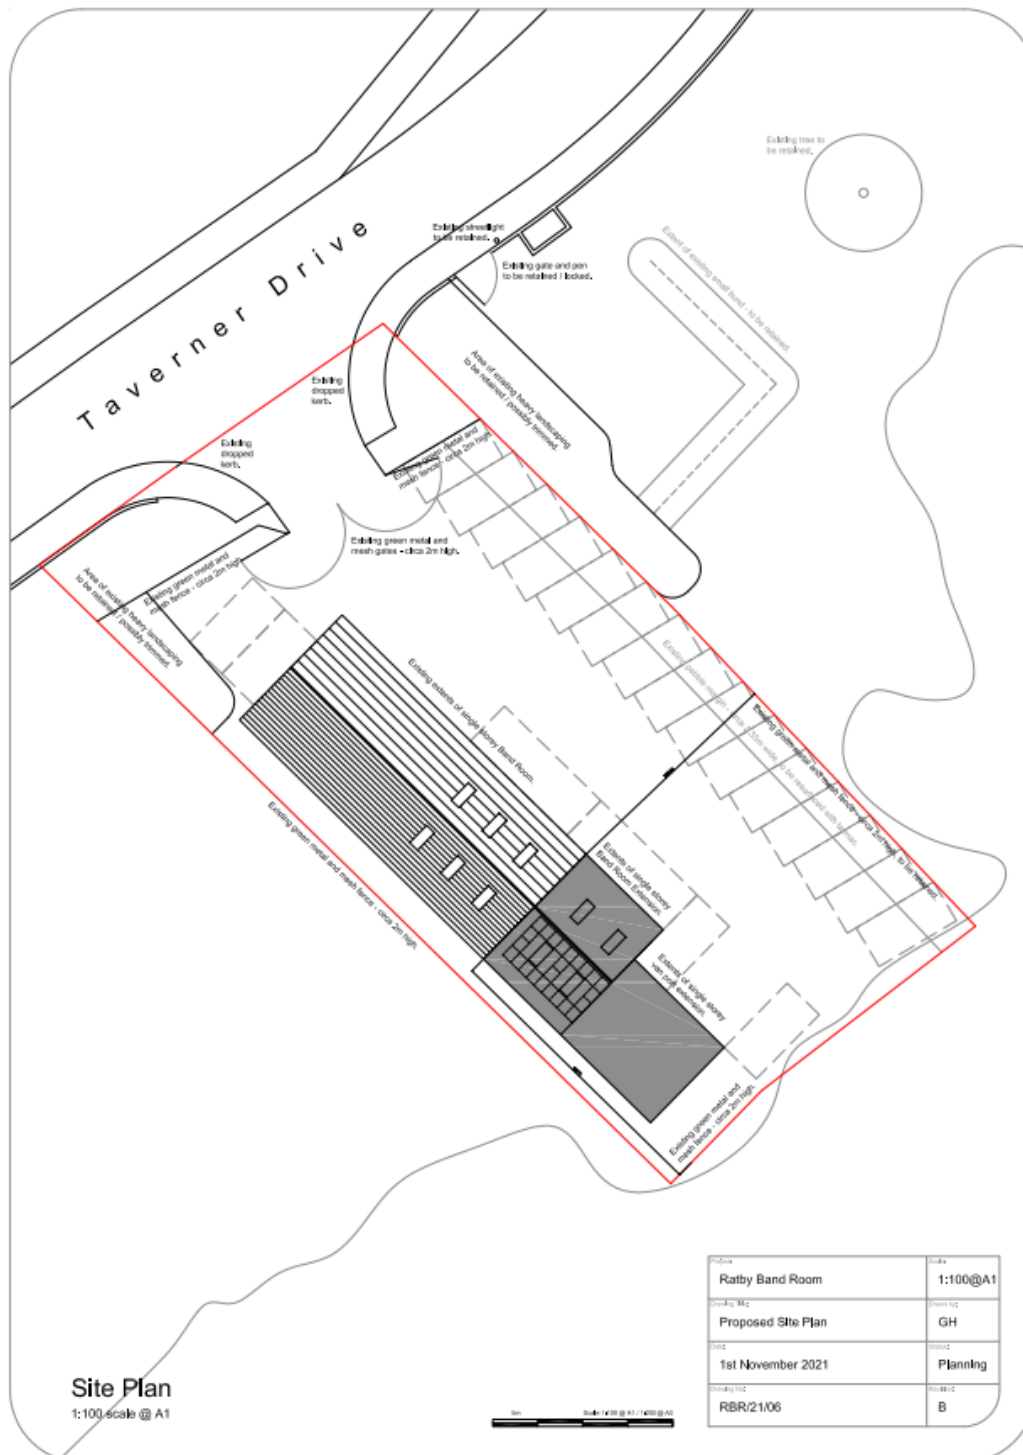

Extent of Works