TREES ON REAR BOUNDARY - MAINLY DECIDUOUS TYPES.

11/00696/FUL DCPLAN JO.

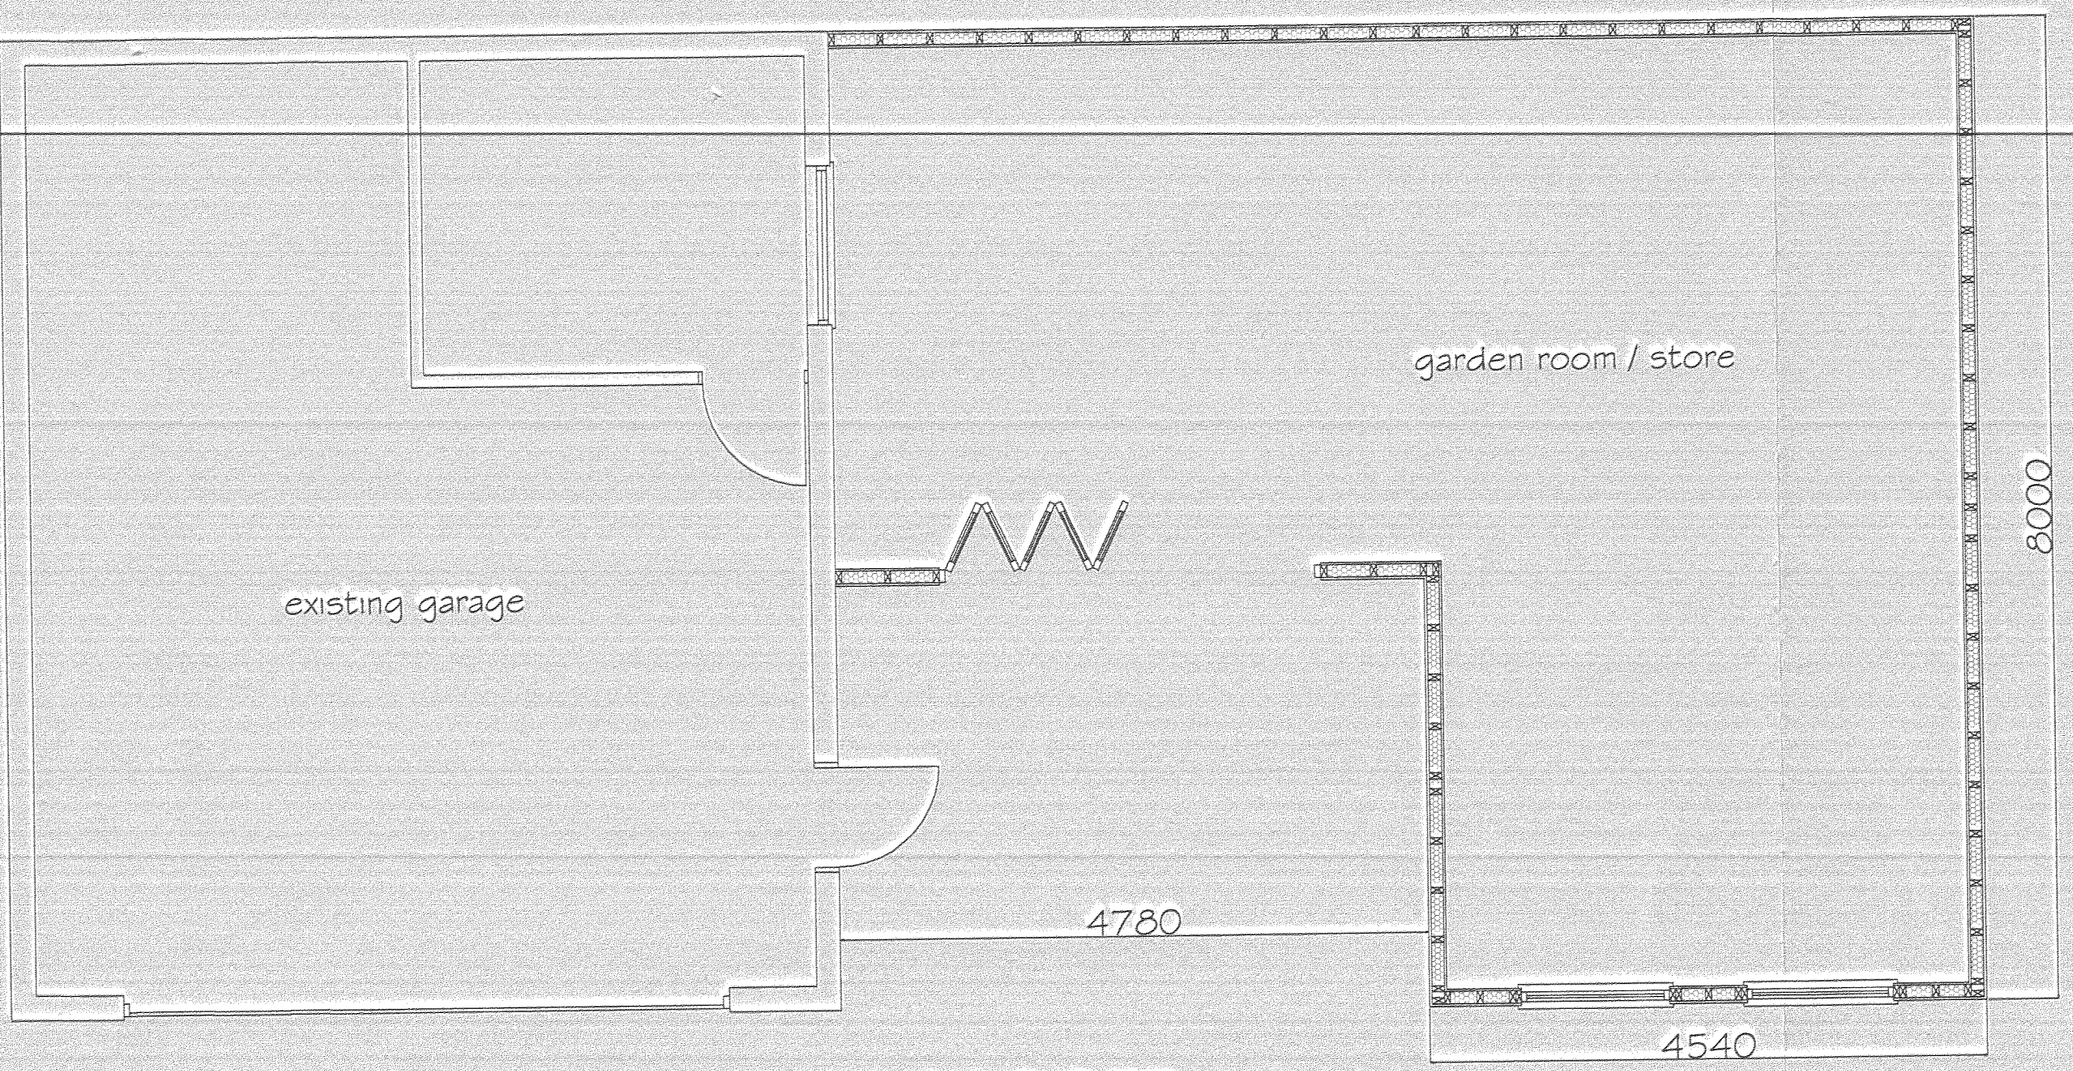

PROPOSED PLAN



EXISTING FRONT ELEVATION

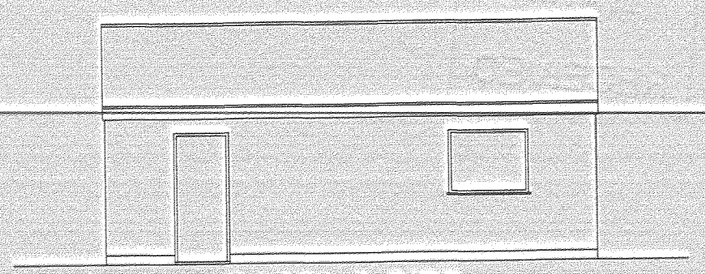

EXISTING SIDE ELEVATION

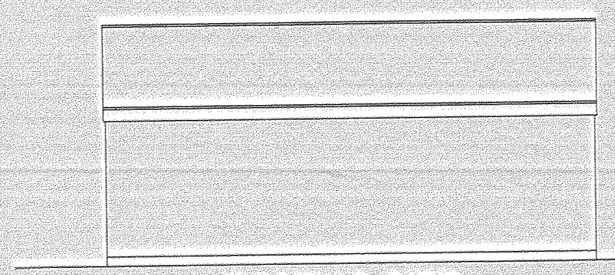

EXISTING SIDE ELEVATION

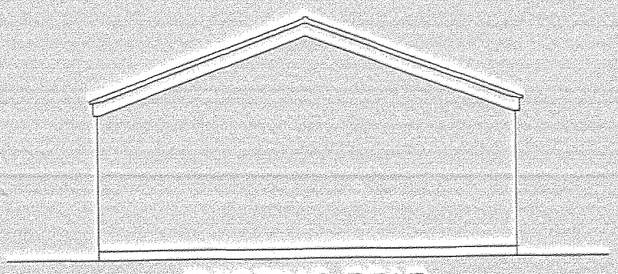

EXISTING REAR ELEVATION

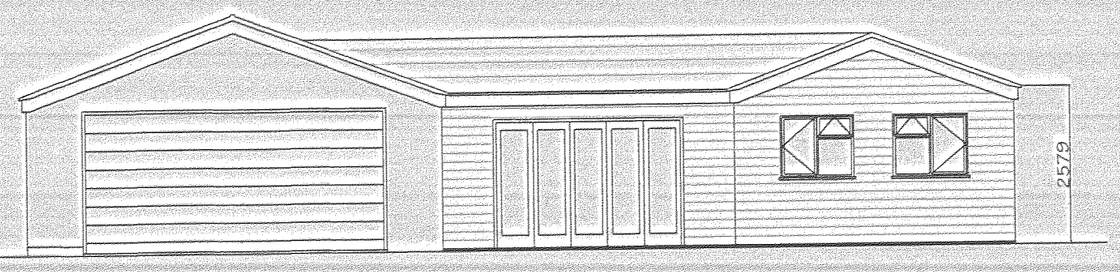

PROPOSED FRONT ELEVATION

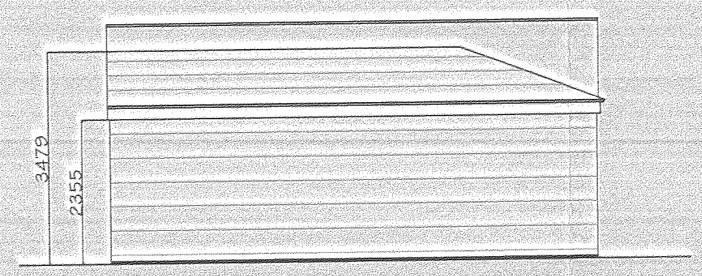

PROPOSED SIDE ELEVATION

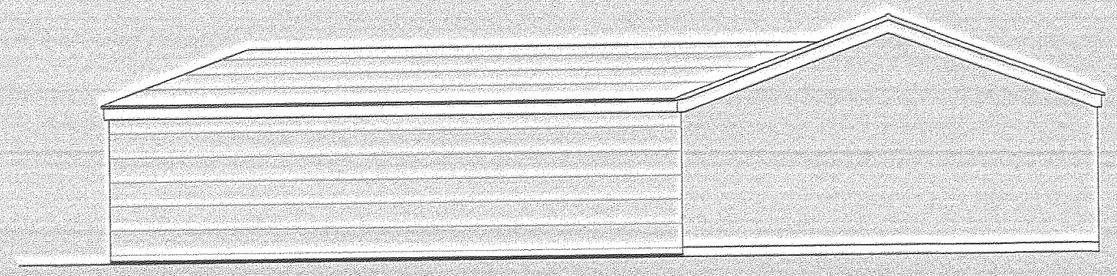

PROPOSED REAR ELEVATION

PP-01603943

Proposed Garden Room at
3 Elwell Avenue
Barwell
Leicestershire LE9 8FH
For Mr & Mrs I.Sedgley

Drawing Number	Scales
11/005/01/1	1:50 & 1:100
	August 2011