



EXISTING ENTRANCE GATES

scale 1:20 @ A1 / 1:40 @ A3

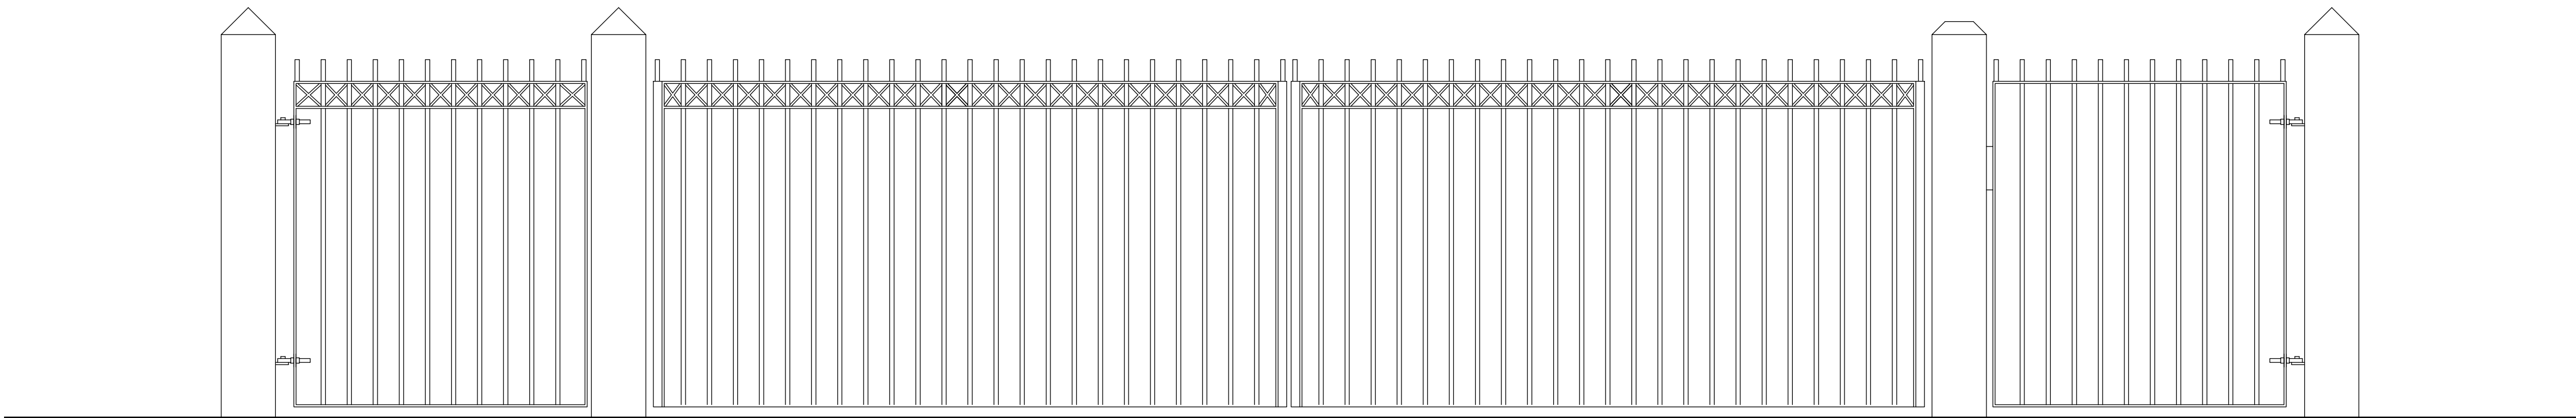

FRONT VIEW - EXISTING

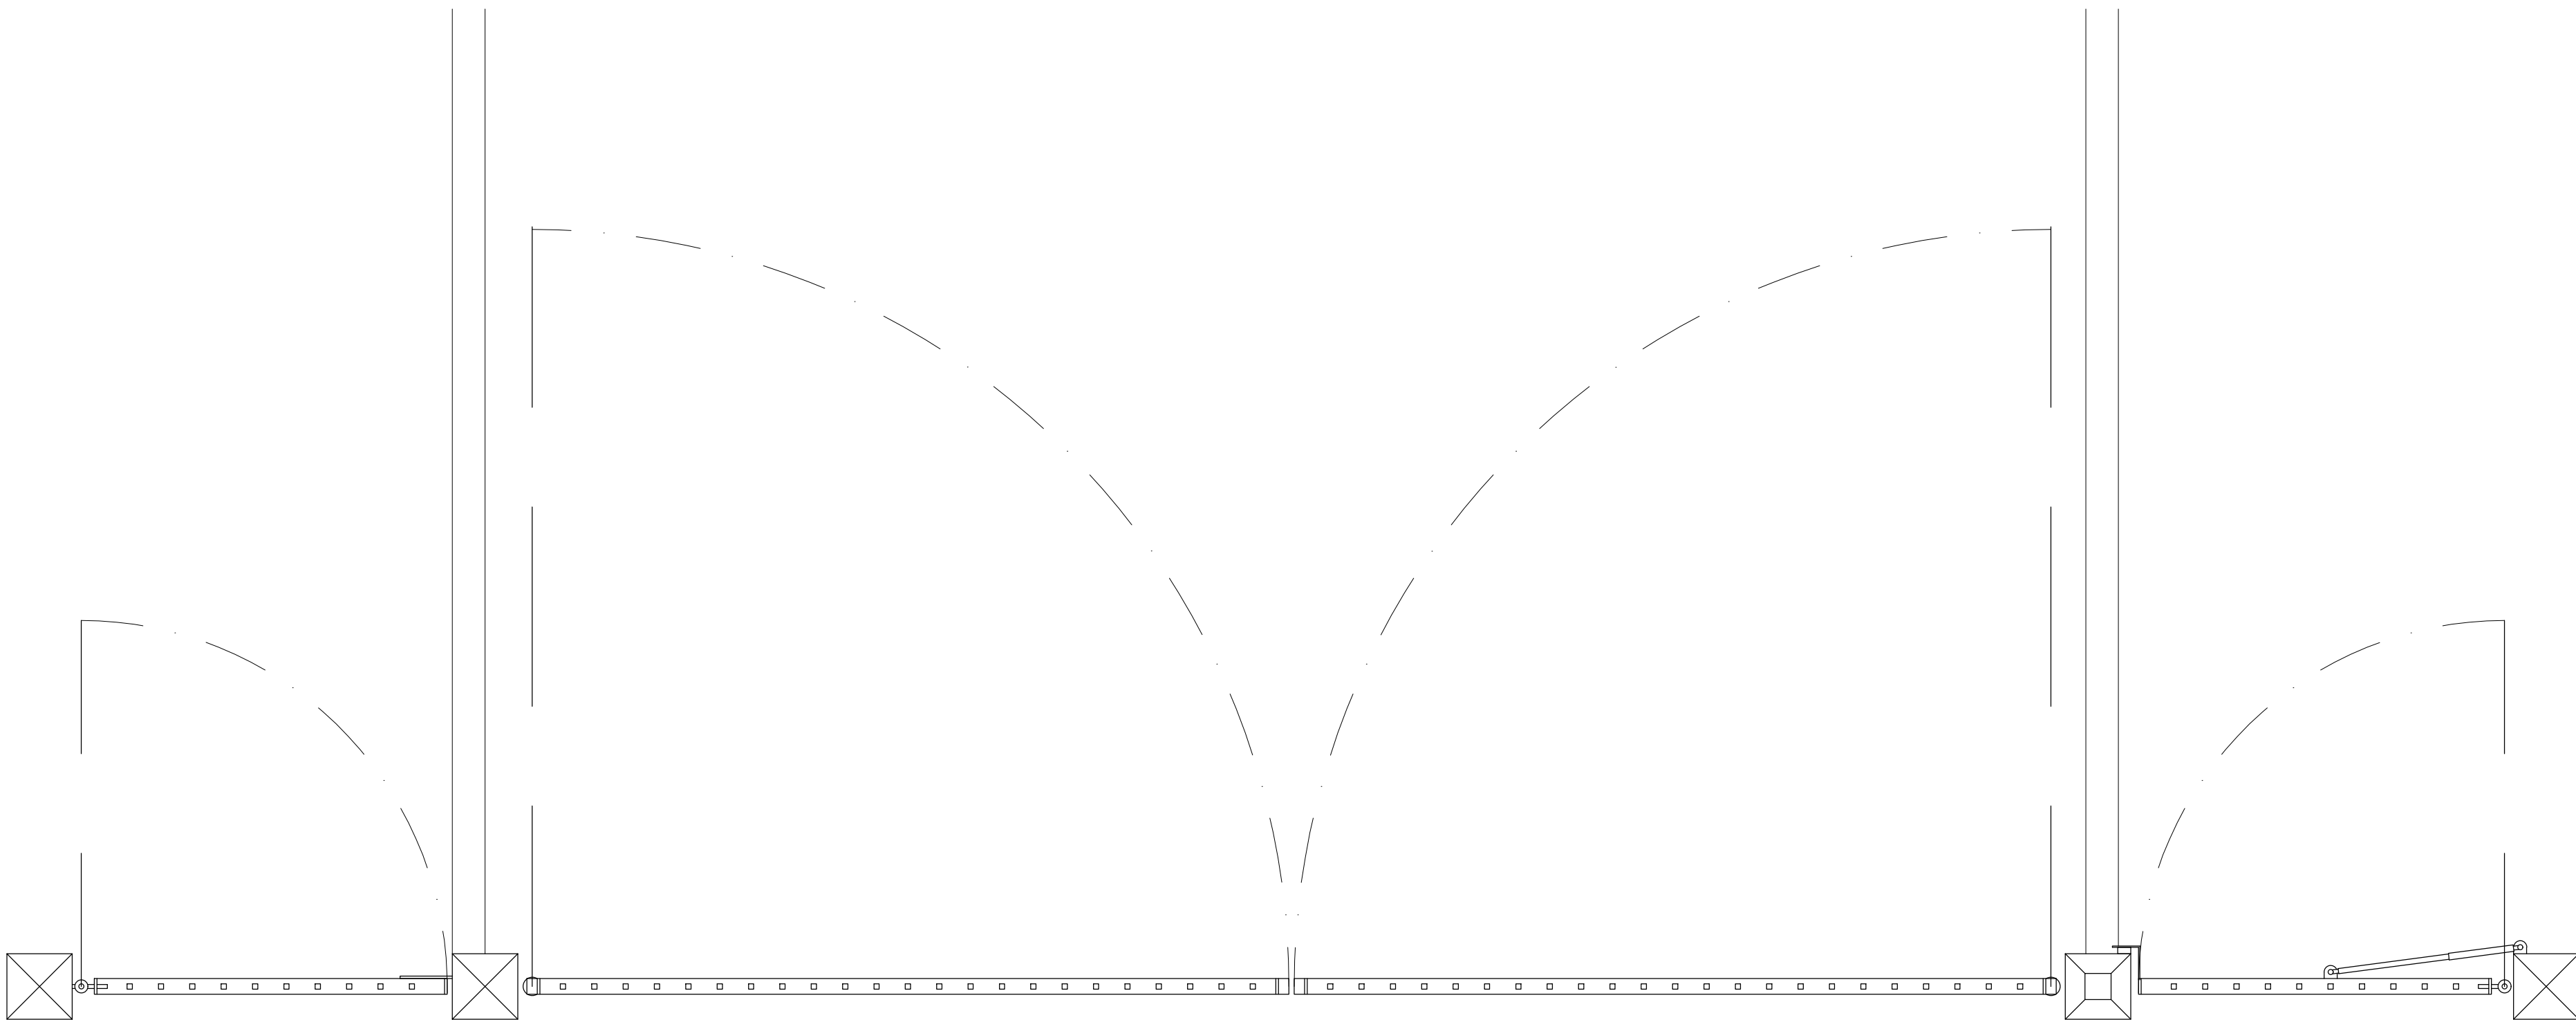

PLAN VIEW - EXISTING

- PETER SMITH ASSOCIATES Architects
- Notes:
1.

Contractors must check all dimensions on site. Only figured dimensions are to be worked from. Discrepancies must be reported to the Architect or Engineer before proceeding. © This drawing is copyright
2.

Reproduced from OS Sitemap © by permission of Ordnance Survey® on behalf of The Controller of Her Majesty's Stationery Office. © Crown copyright 2008. All rights reserved. Licence number 09457549.
3.

Do not scale off this drawing. Work to written dims only and any discrepancies to be notified to the architect.
4.

This drawing must be read in conjunction with all other relevant Architects, Structural Engineers, M&E Engineers, and all other relevant consultants drawings details and specifications.

REV.	DESCRIPTION	BY	DATE
STATUS : FEASIBILITY PLANNING TENDER CONSTRUCTION AS-BUILT			
PETER SMITH ASSOCIATES Architects		The Studio 57 Main Street Boston Peterborough PE69PB Tel. 01778 560090 Fax. 01778 560091	
PROJECT : Replacement Boundary Fencing & SAFEGUARDING WORKS		DRAWING : Existing FRONT ENTRANCE Gates	
CLIENT : Hastings High School, Hinckley, Leics		DRAWING NO : 24/ 4573 / 02 SCALE : A1 @ 1:20 SCALE : A3 @ 1:40 REVISION : Date : APR 202	
DRAWN BY : GAS		CHECKED BY : DC	