




Notes:

- Contractors must check all dimensions on site. Only figured dimensions are to be worked from. Discrepancies must be reported to the Architect or Engineer before proceeding. © This drawing is copyright
- Reproduced from OS Sitemap © by permission of Ordnance Survey® on behalf of The Controller of Her Majesty's Stationary Office. © Crown copyright 2008. All rights reserved. Licence number 09457549.
- Do not scale off this drawing. Work to written dims only and any discrepancies to be notified to the architect.
- This drawing must be read in conjunction with all other relevant Architects, Structural Engineers, M&E Engineers, and all other relevant consultants drawings details and specifications.

2m HIGH V-MESH FENCE

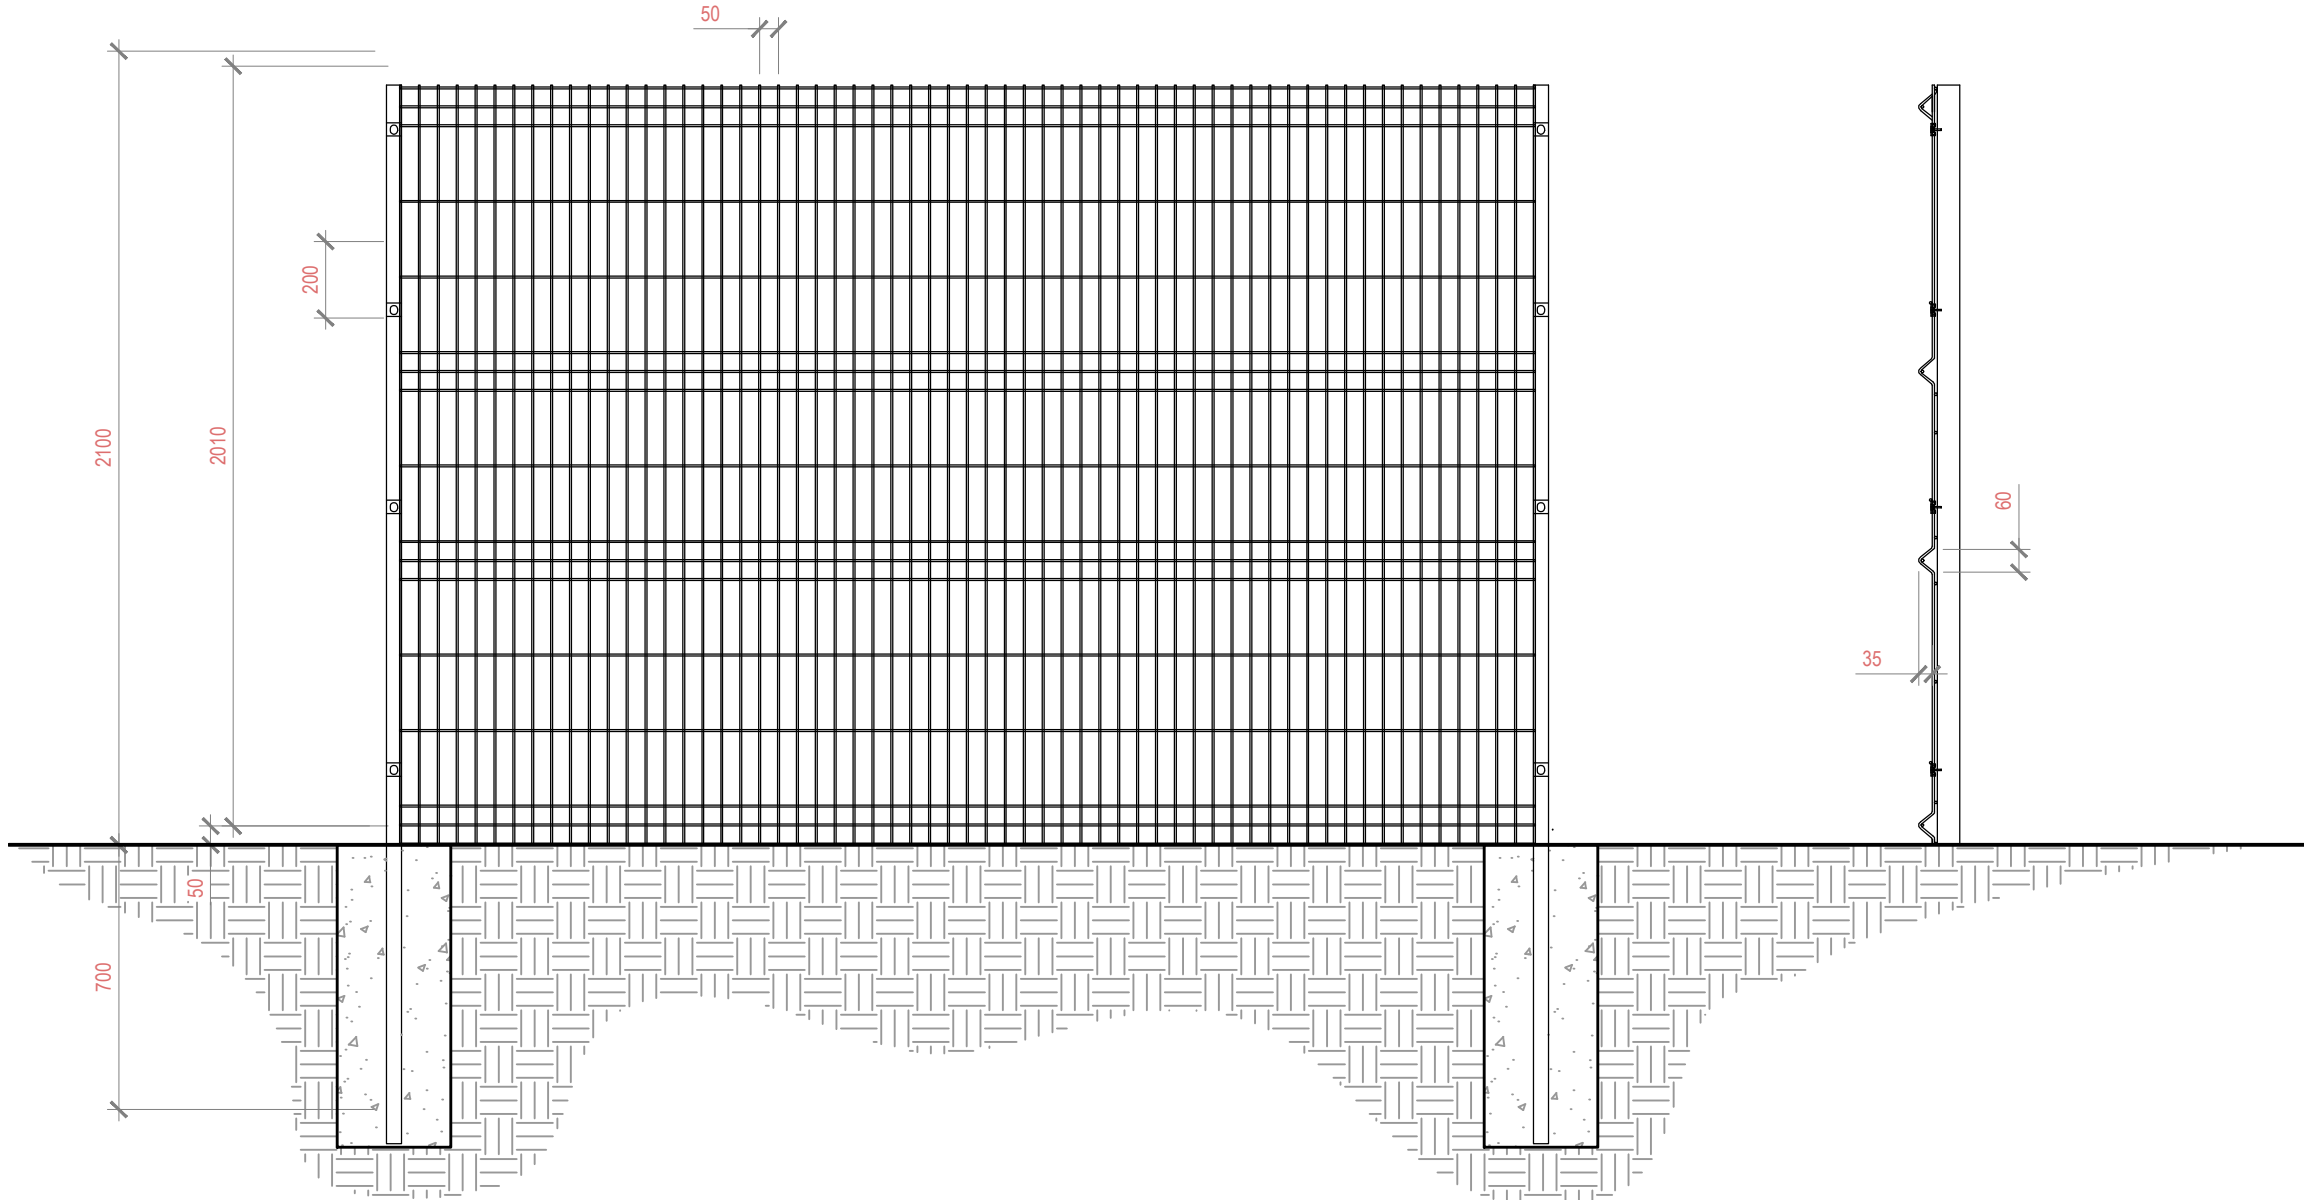


FRONT VIEW

SIDE VIEW

PLAN VIEW

2.4m HIGH V-MESH FENCE

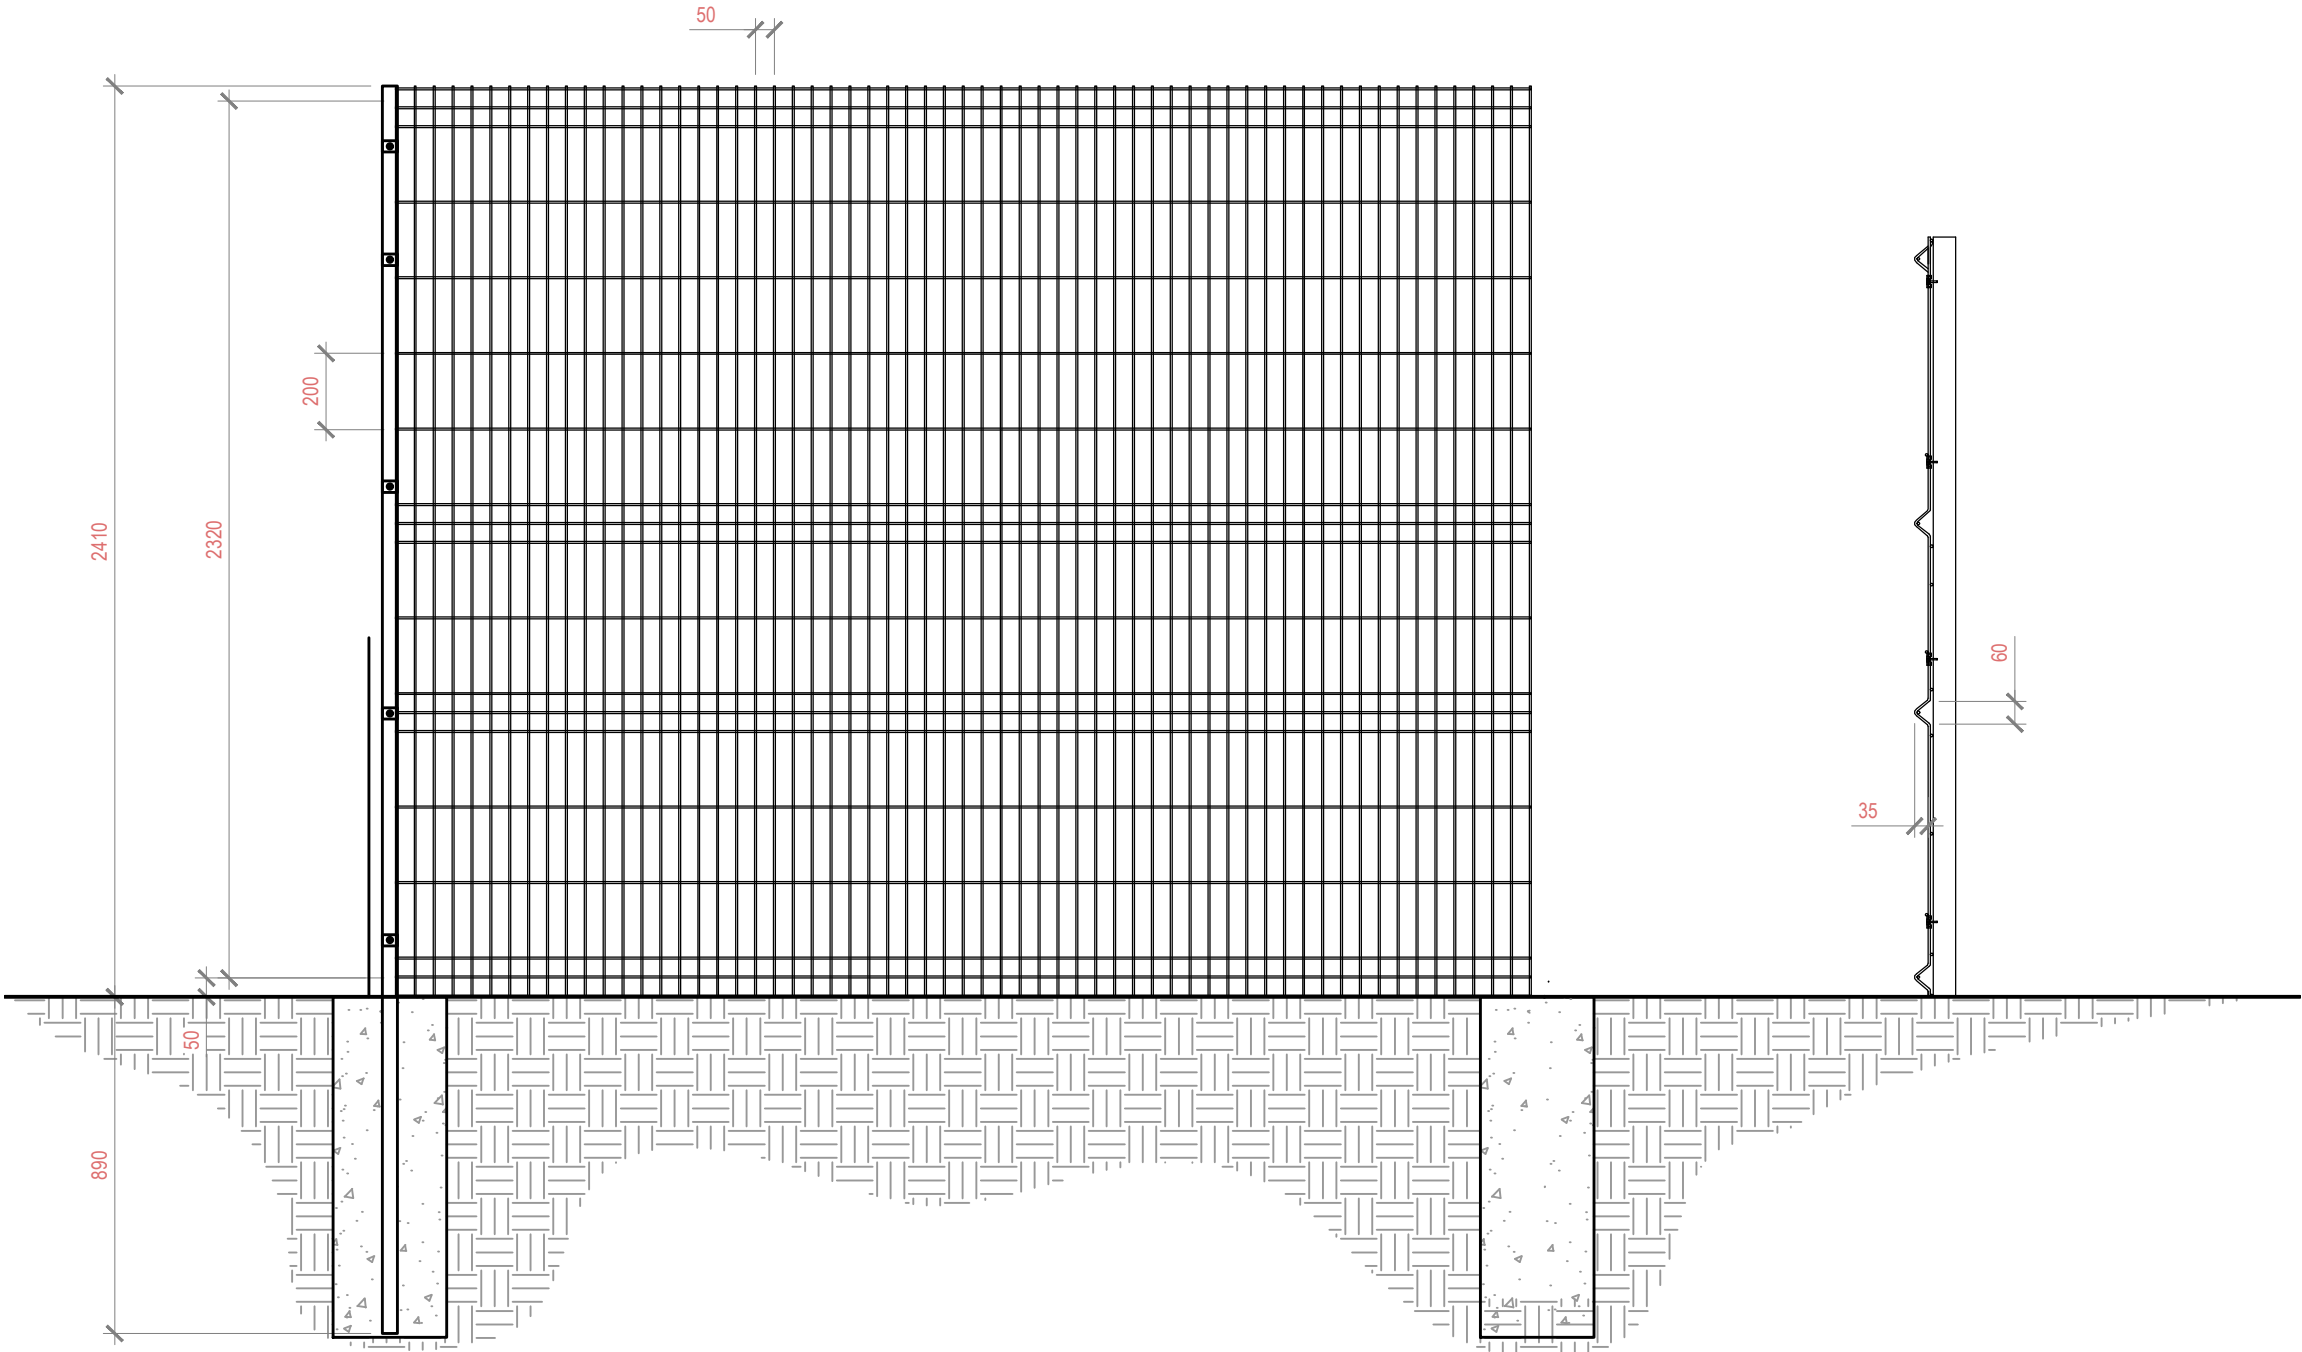

FRONT VIEW


SIDE VIEW

PLAN VIEW

NEW EUROGUARD WELD-MESH PANEL SECURITY FENCING TO PERIMETER OF THE SITE

- 2400mm finished height to Southern boundary, along public footpath.
- 2000mm finished height elsewhere.
- COLOUR - GREEN RAL 6005.

TO BE INSTALLED IN LOCATIONS SHOWN IN STRICT ACCORDANCE WITH MANUFACTURERS INSTRUCTIONS/SPEC.

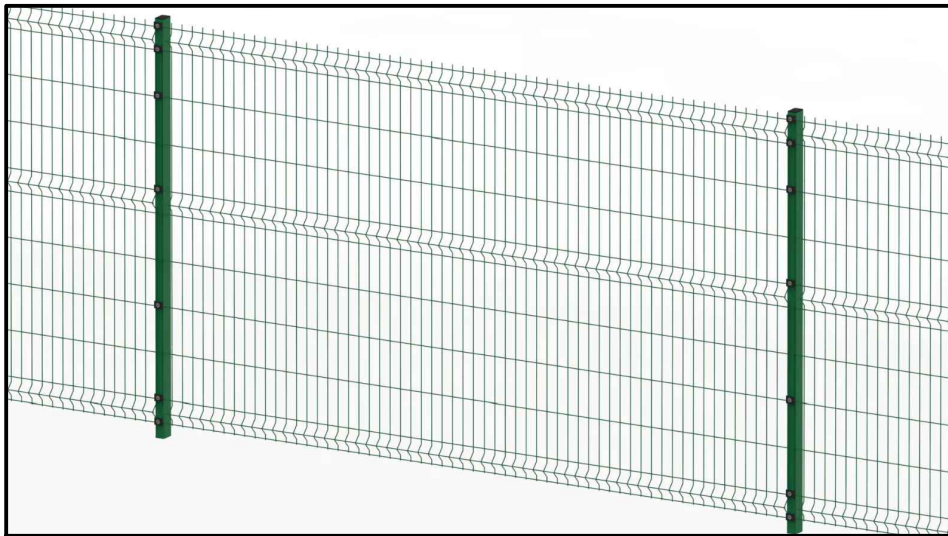

Weld-meshfence sample images
not to scale

REV.	DESCRIPTION	BY	DATE
STATUS: ☐ FEASIBILITY ☐ PLANNING ☒ TENDER ☐ CONSTRUCTION ☐ AS-BUILT			
PETER SMITH ASSOCIATES Architects		The Studio 57 Main Street Boston Peterborough PE69PB Tel. 01778 560090 Fax. 01778 560091	
PROJECT: Replacement Boundary Fencing & SAFEGUARDING WORKS		DRAWING: PROPOSED EUROGUARD WELD-MESH PANEL SECURITY FENCING DETAILS	
CLIENT: Hastings High School, Hinckley, Leics		DRAWING NO: 24/ 4573 / 02 SCALE: A1 @ 1:20 REVISION: ☐ SCALE: A3 @ 1:40 Date: NOV 2023	
DRAWN BY: GAS		CHECKED BY: DC	