


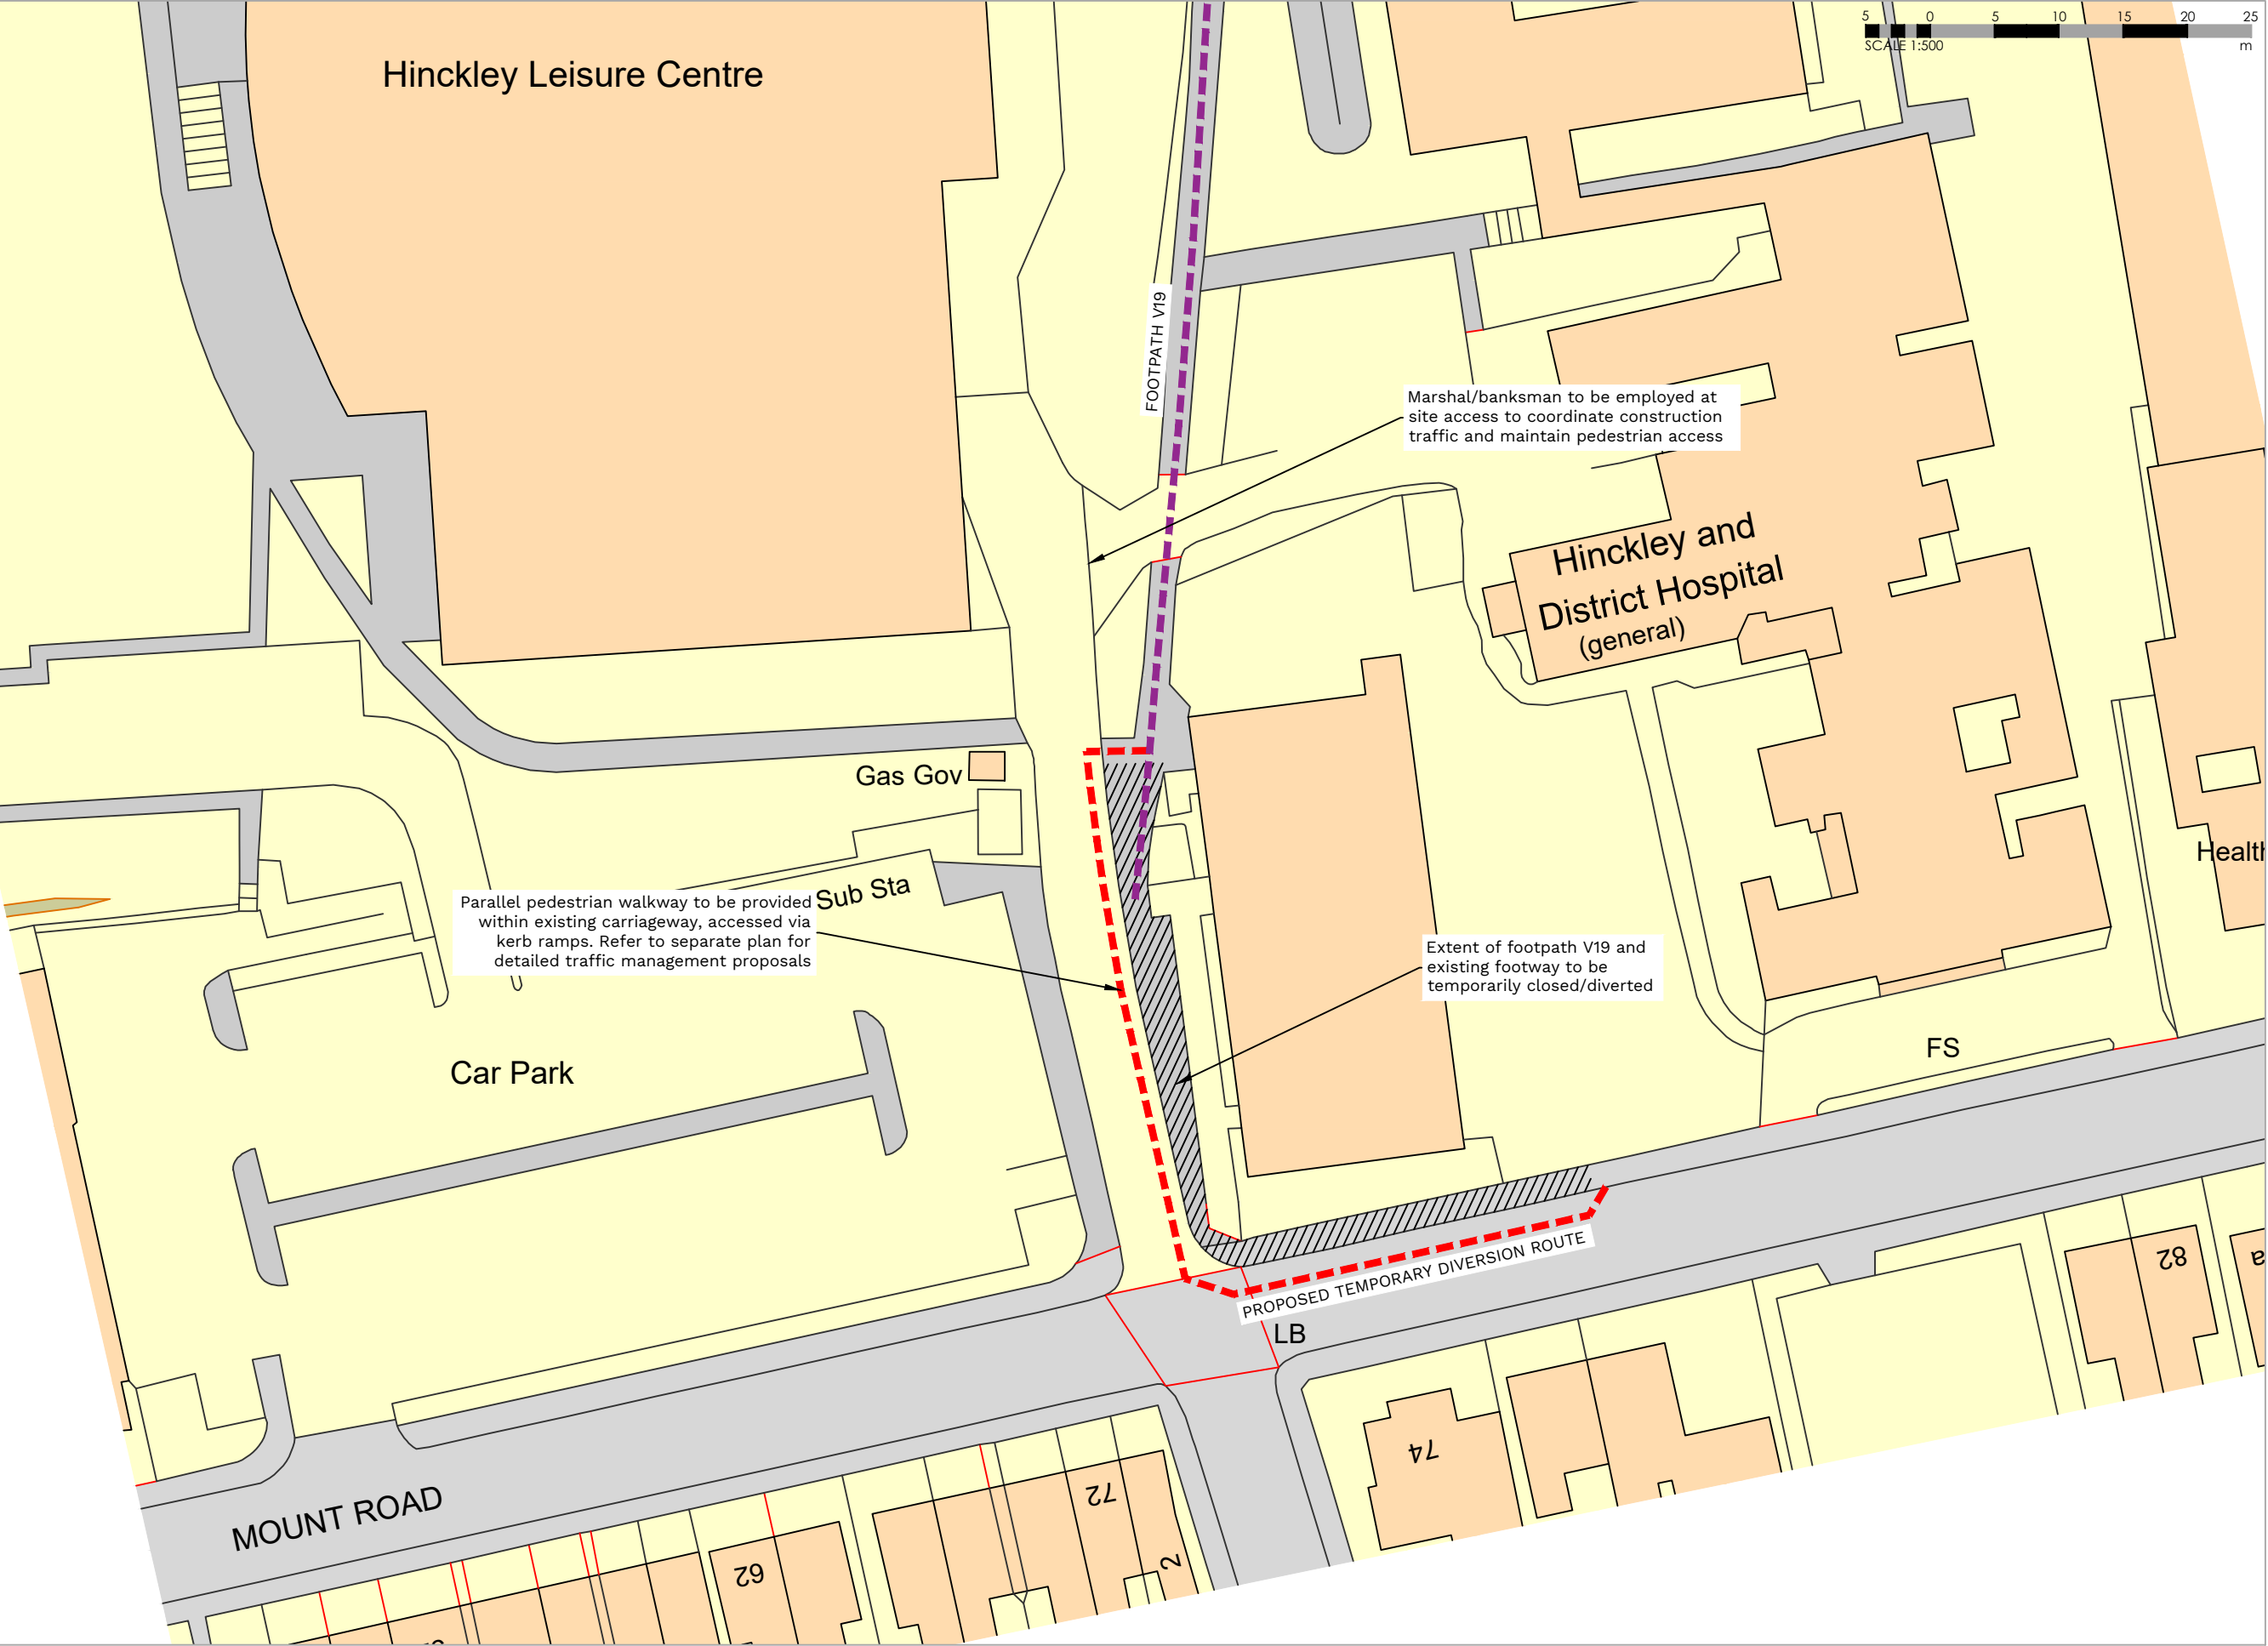

DISCLAIMER NOTES:

DO NOT SCALE THIS DOCUMENT - USE FIGURED DIMENSIONS ONLY

ALL DIMENSIONS MUST BE CHECKED ON SITE PRIOR TO COMMENCEMENT OF ANY RELATED WORKS.

THIS DOCUMENT IS COPYRIGHT OF THE ORIGINATOR, IT MUST NOT BE ALTERED, REPRODUCED OR DISTRIBUTED WITHOUT PRIOR CONSENT.

THIS DOCUMENT MUST BE READ IN CONJUNCTION WITH ALL SUPPORTING DOCUMENTS PRODUCED BY THE ORIGINATOR AND OTHER PROJECT DISCIPLINES.

OS MAPPING OBTAINED FROM PROMAP LICENCE No. 100022432
REPRODUCED BY BERRYS UNDER OS LICENCE No. 100003668

NORTH POINT:

N

Notes:

- Refer to drawing no. JRD3028 for detailed traffic management proposals
- Approximate timescales of TTRO 09/08/24 - 30/01/25

REV	DESCRIPTION	DATE	BY	CHKD
BEECH HOUSE SHREWSBURY BUSINESS PARK SHREWSBURY SHROPSHIRE SY2 6FG				
ORIGINATING OFFICE:				

STATUS:

INFORMATION

CLIENT:

Darwin Group Ltd.

PROJECT:

Hinckley District Hospital Community Diagnostic Centre

DRAWING:

Footpath V19
Temporary Traffic Regulation Order

SCALE @ A3:	DRAWN BY:	CHKD BY:	DATE:
1:500	CB	RSH	03.05.24

DRAWING No:

SA50678 -BRY-ST - PL- C - 0001_

REVISION: